



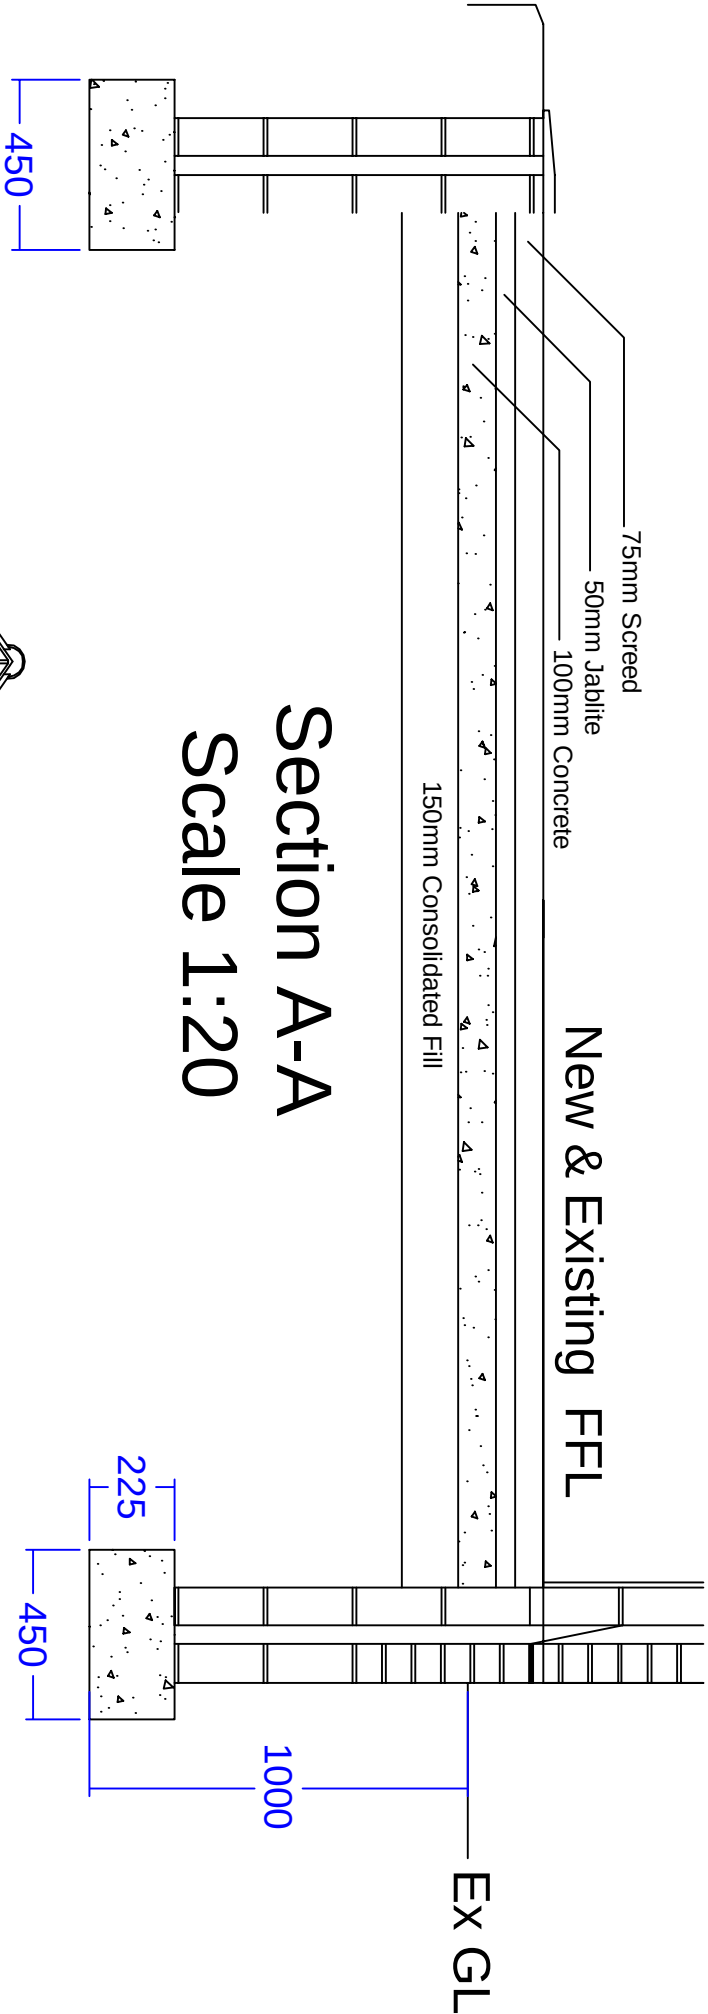


Section A-A

Scale 1:20

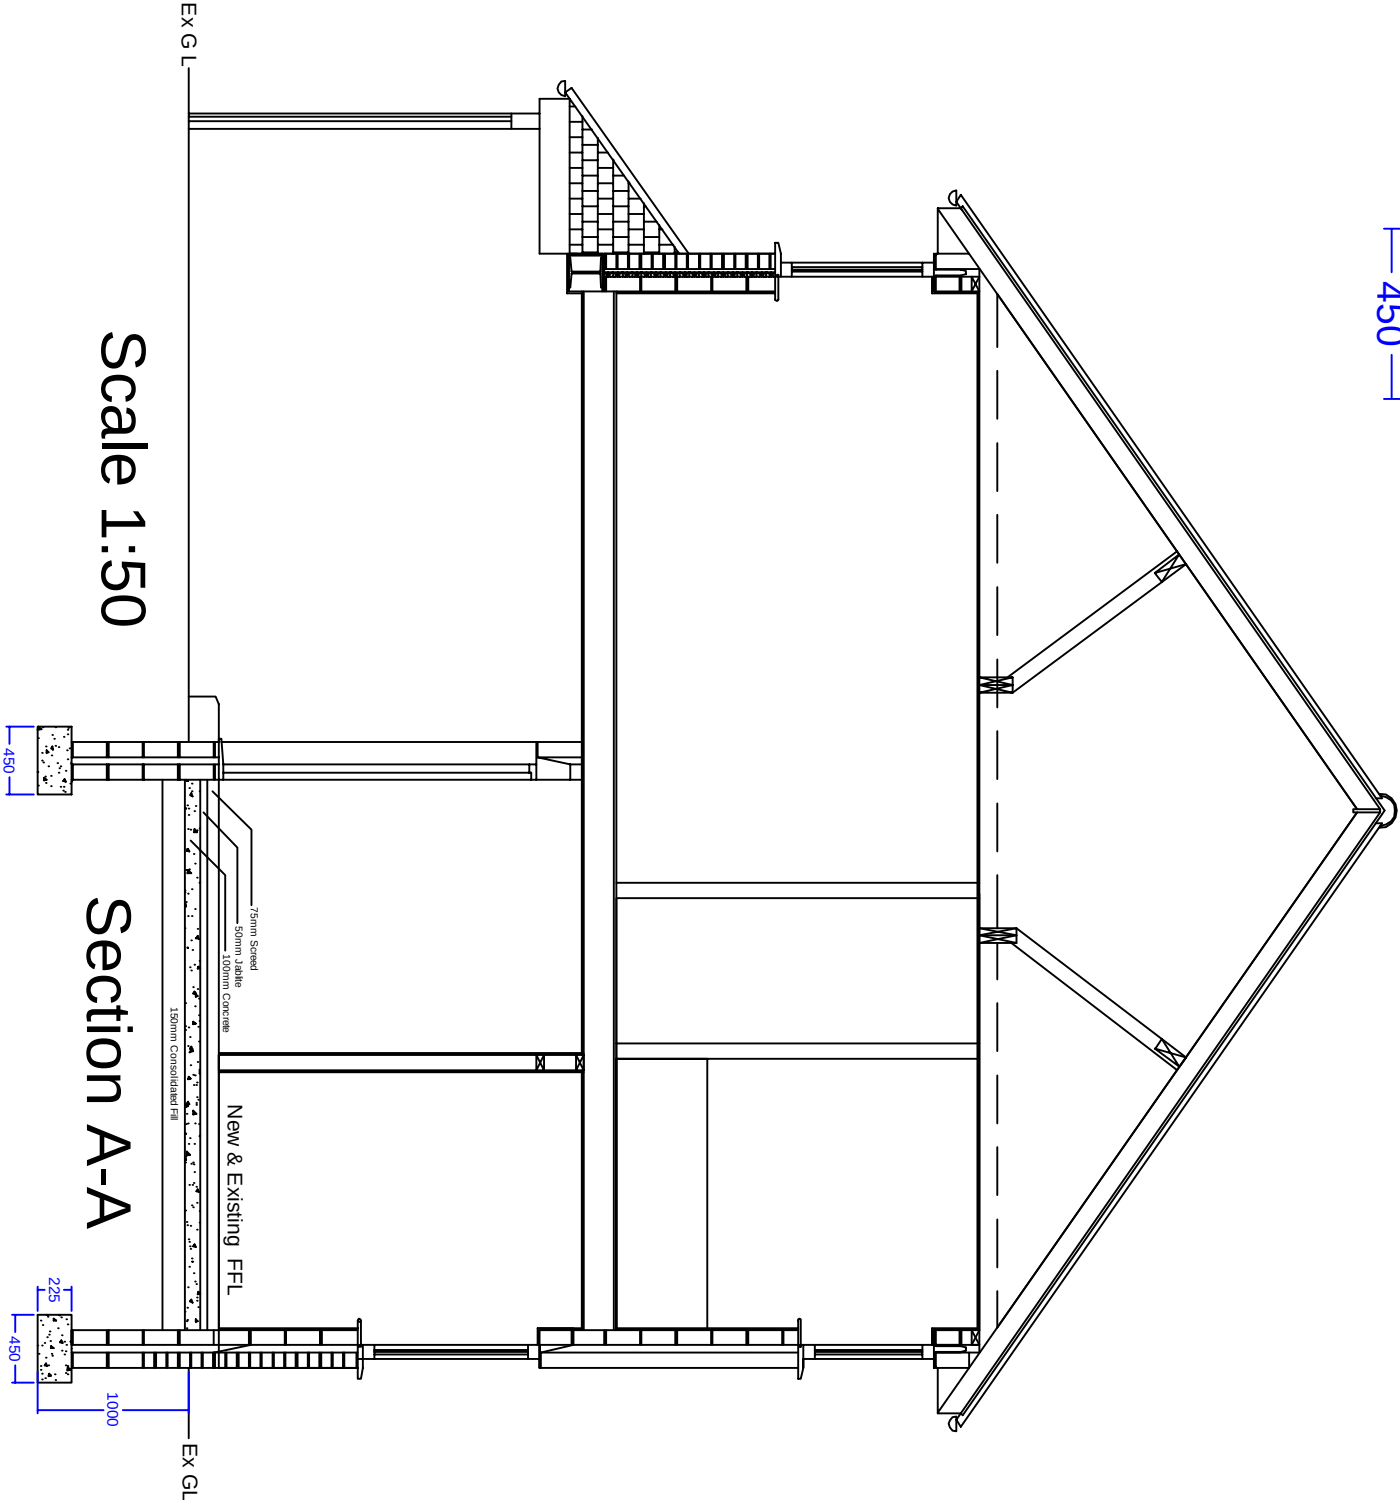

Scale 1:50

Section A-A

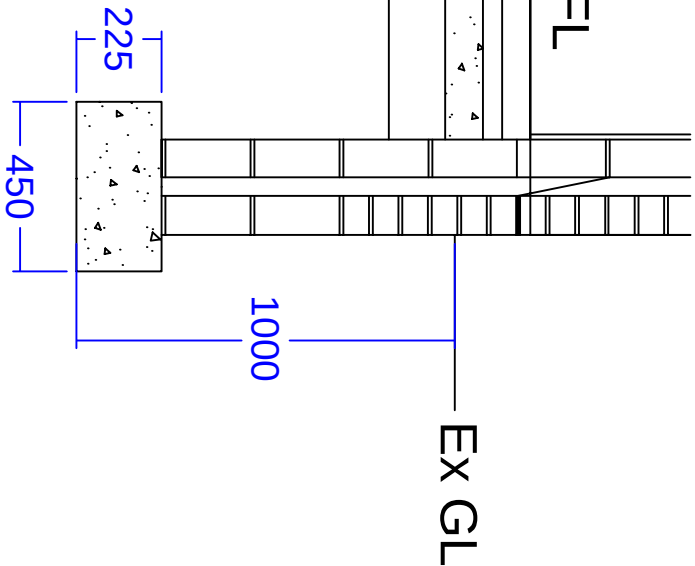

Section B-B

Scale 1:50

PROJECT: Extension to existing dwelling
Mr & Mrs Gillman 7 Woodstock Road Bedhampton Havant PO9 3HX
SCALE: 1:100 & 1:50 @ A3
DATE: 14th May 2012
DRAWING NO'S: CMS/305
Title: Section A-A & B-B