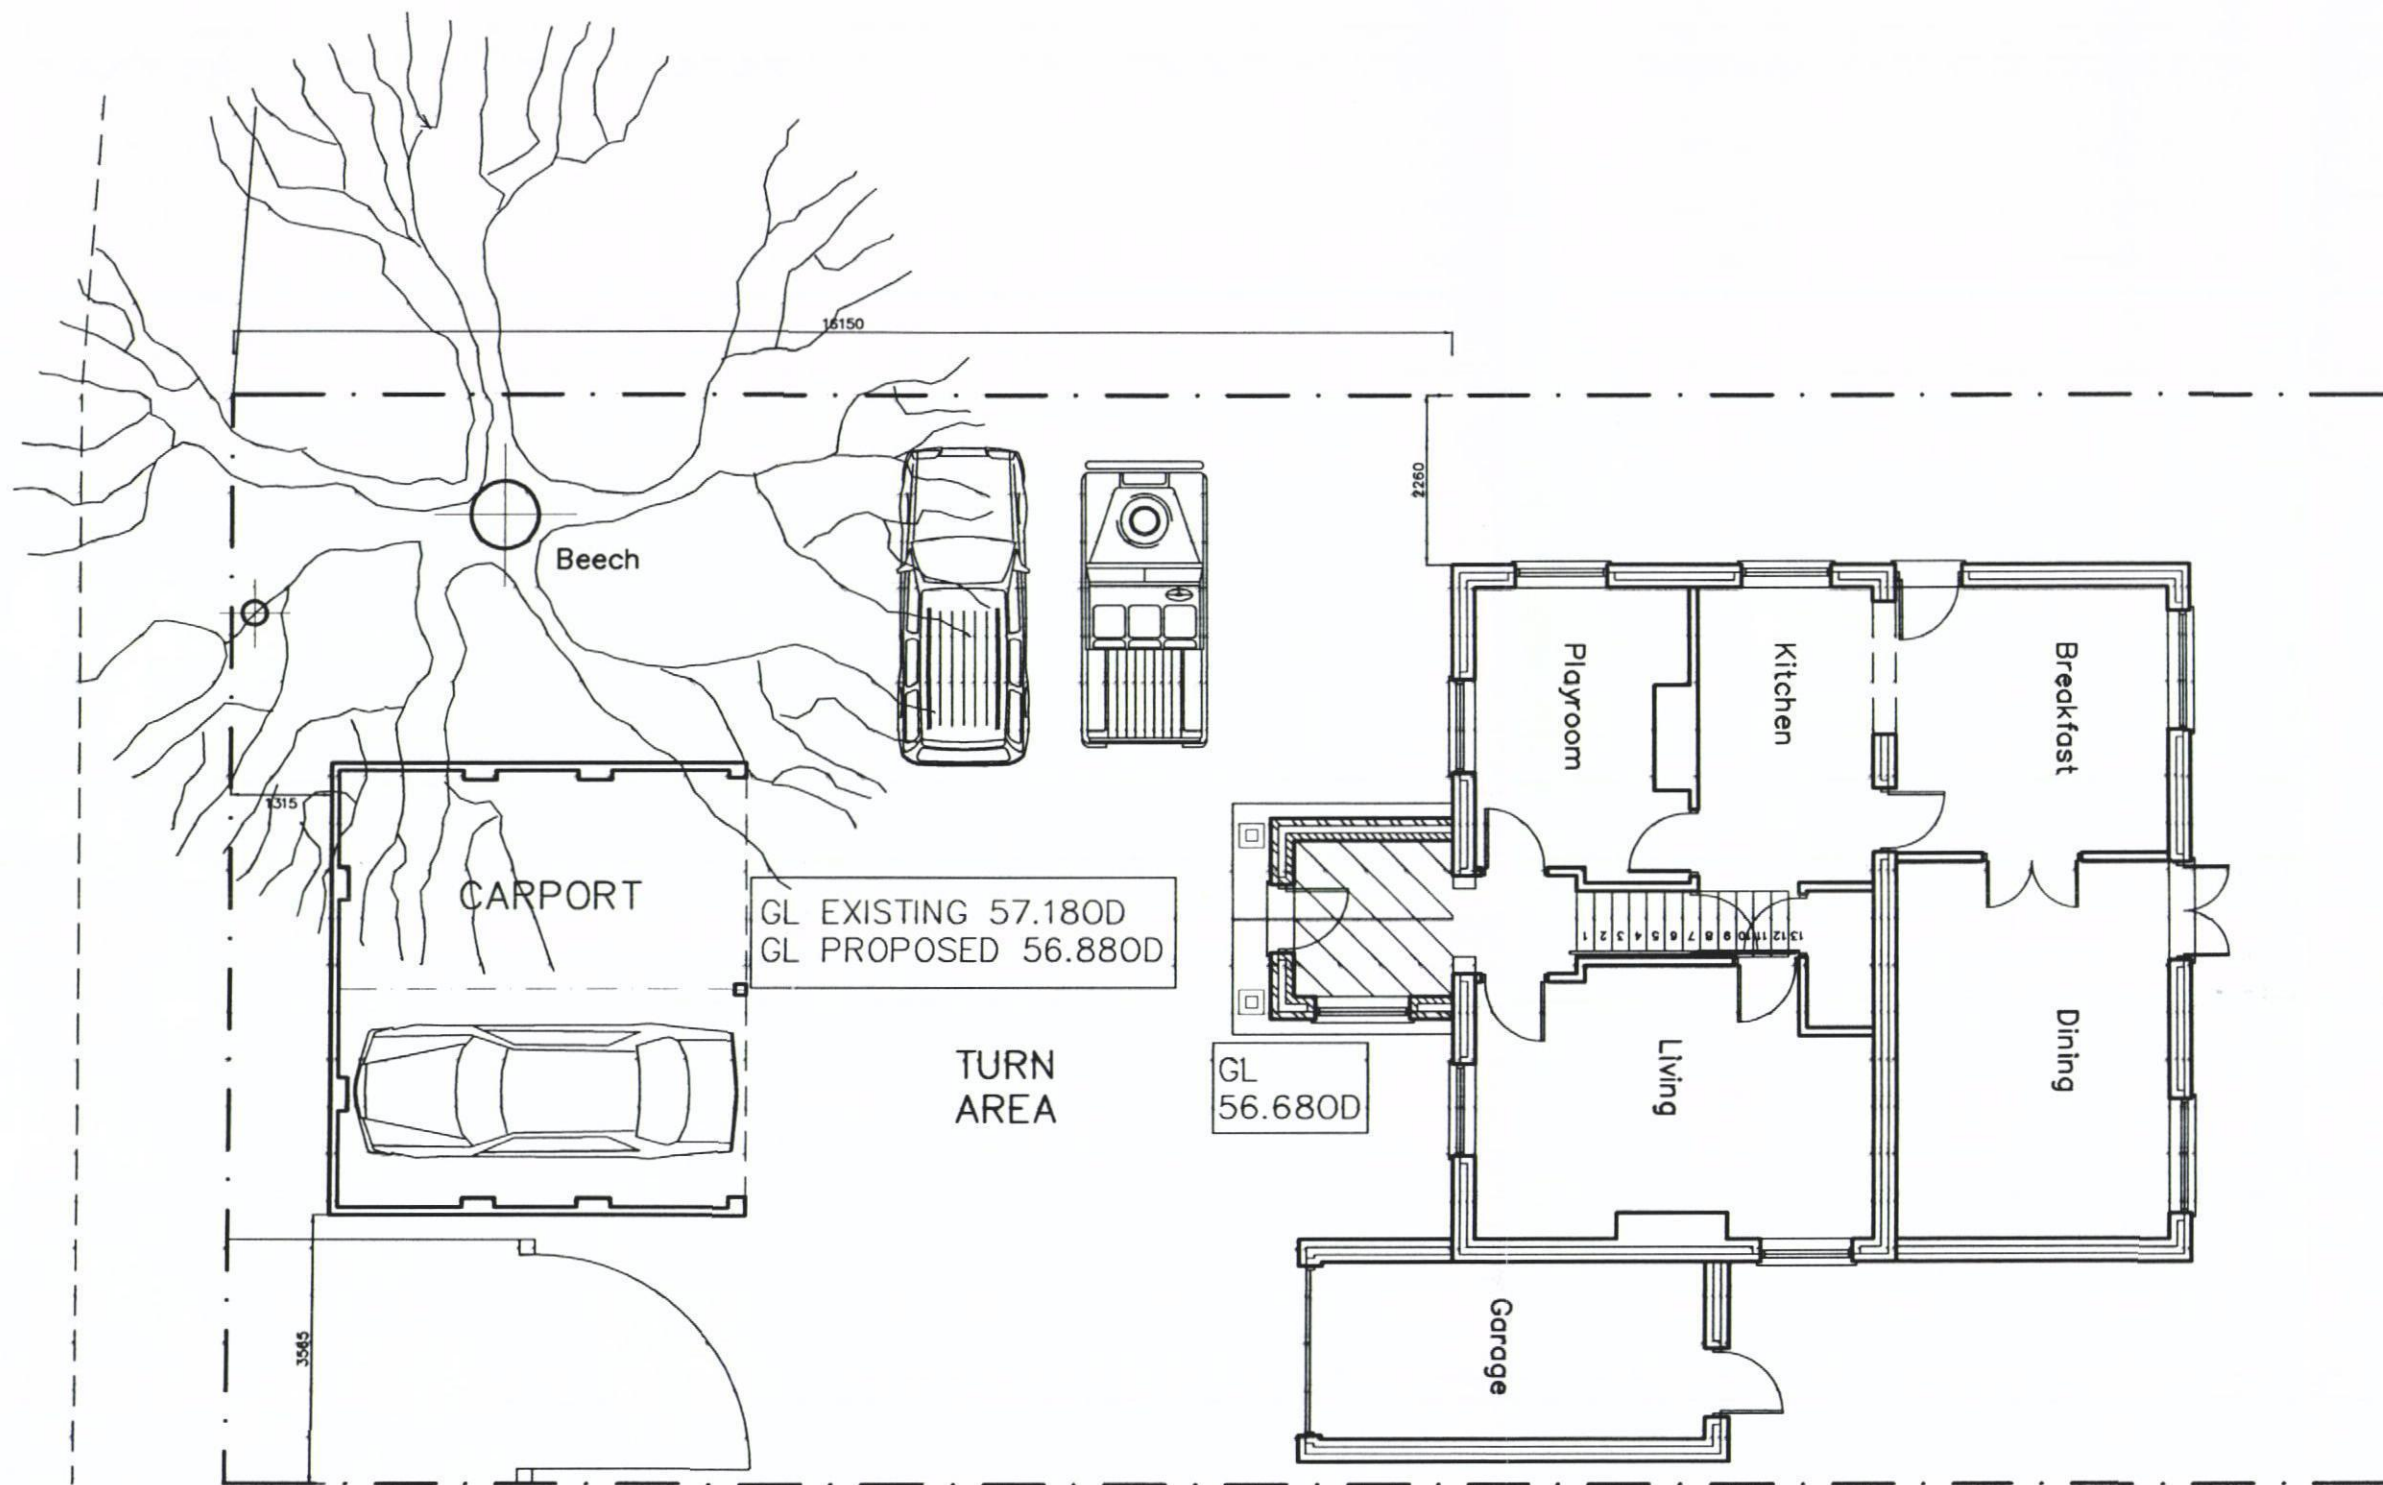


138 London Road  
Waterlooville

## PROPOSED SITE PLAN

**Martin Critchley**  
Consultants Ltd.

First Floor, 7 North Street  
Havant, Hampshire, PO9 1PW  
023 92 474 919  
critchleyarchitect@hotmail.com

Scale A3 = 1:100  
Drawn ALB / MHC  
Date 16/12/11

### Revisions

- A. Porch and carport revs. 05/01/12
- B. Porch revs. 11/01/12
- C. Levels added. 15/05/12

1146-203<sup>C</sup>

S I T E

metres

10

20

30