


PERMIT

10mm THICK TOUGHENED GLASS WITH POLISHED EDGES WITH AN OBSCURATION LEVEL NOT LESS THAN PILKINGTON LEVEL 4.

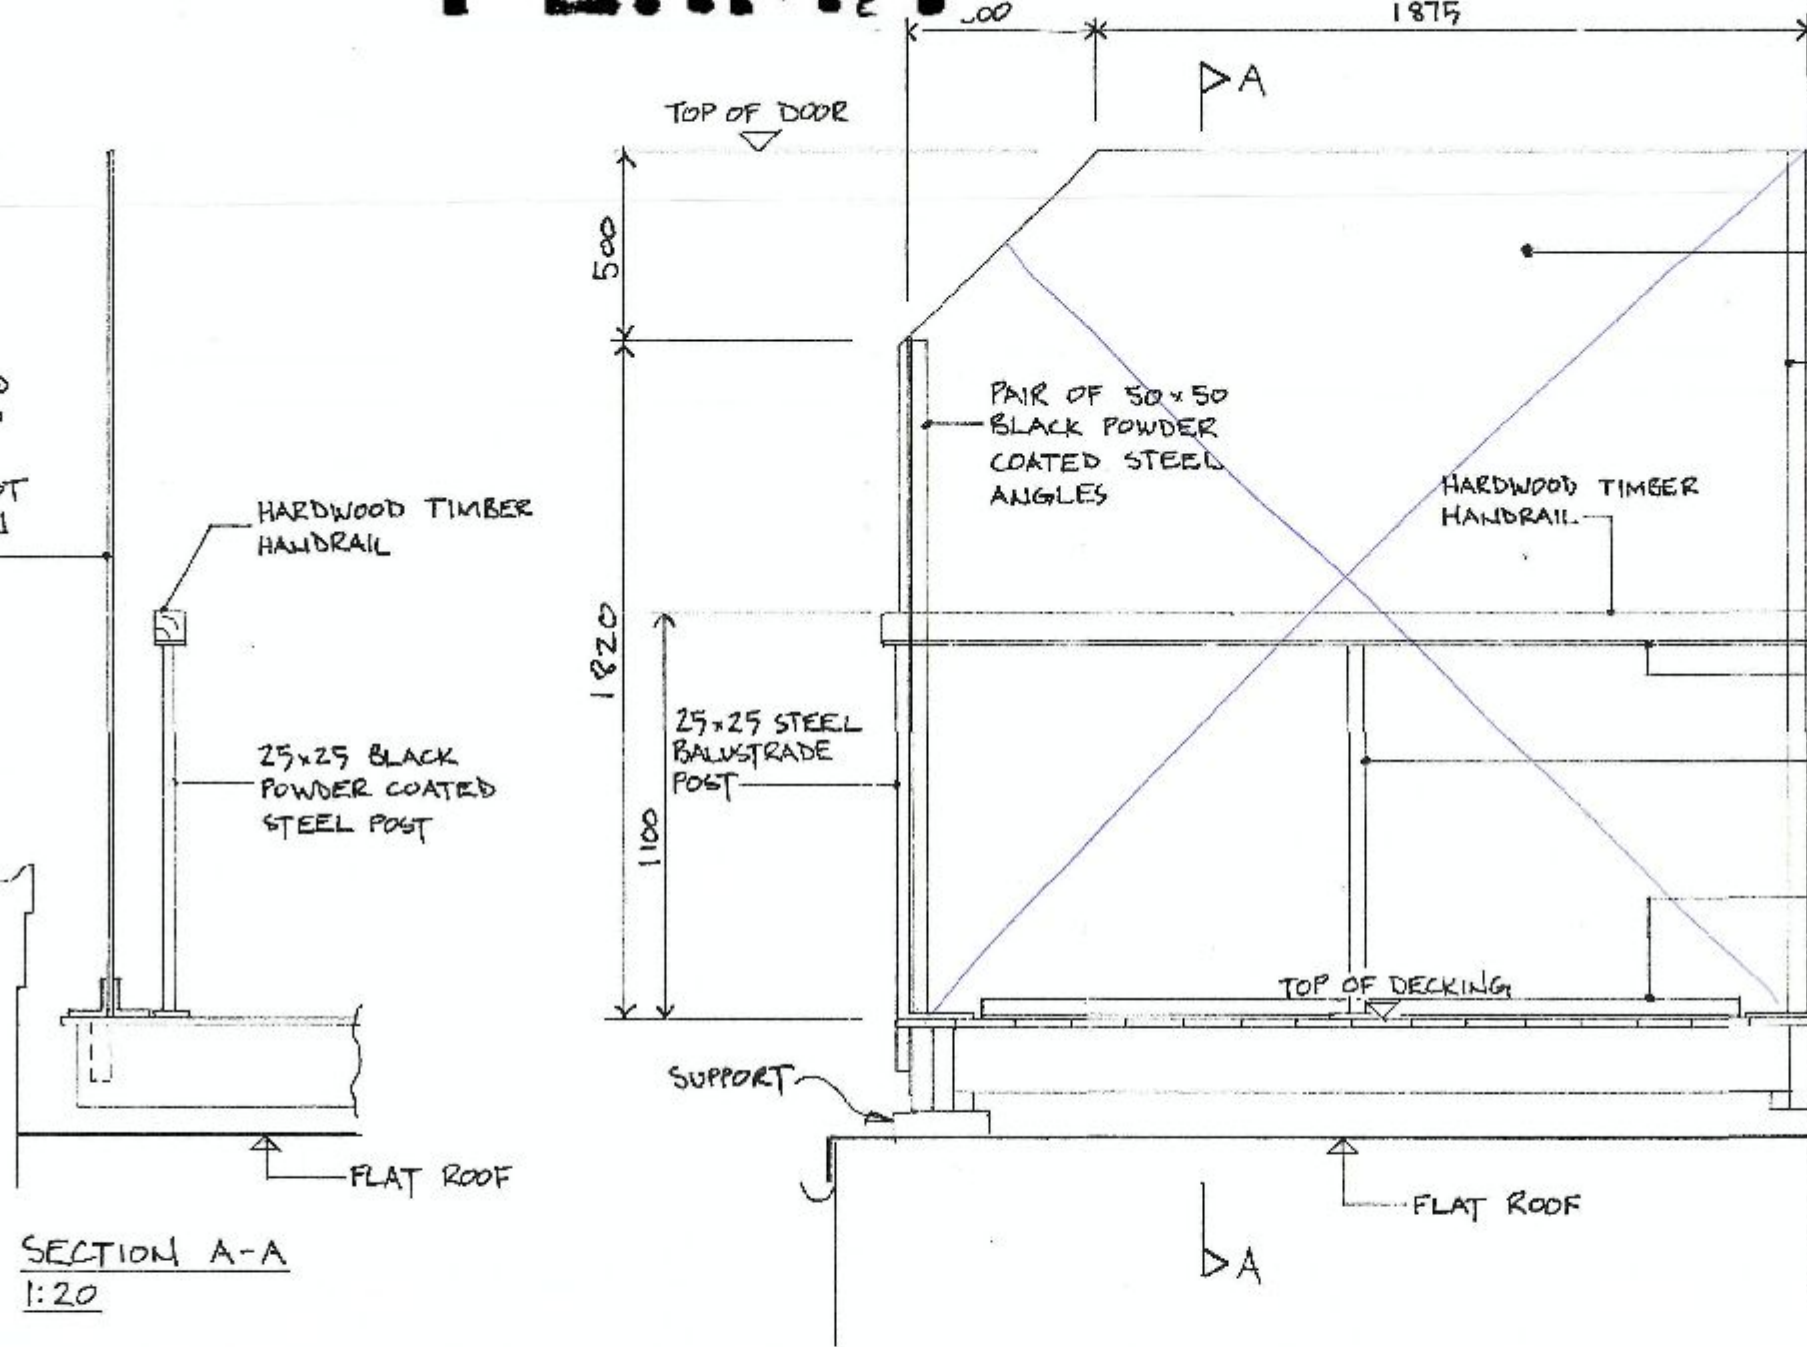

EXISTING REAR WALL OF No. 27A

ONE WHOLE PIECE OF GLASS TO BE 10mm THICK TOUGHEND GLASS WITH POLISHED EDGES WITH AN OBSCURATION LEVEL NOT LESS THAN PILKINGTON LEVEL 4

PAIR OF 50x50 BLACK POWDER COATED STEEL ANGLES

HAVANT BOROUGH COUNCIL
DEVELOPMENT CONTROL
03 SEP 2010
RECEIVED

75x6 BLACK POWDER COATED STEEL FLAT

25x25 BLACK POWDER COATED STEEL POST

PAIR OF 50x50 BLACK POWDER COATED STEEL ANGLES

PROPOSED FIRST FLOOR BALCONY
27A BEDHAMPTON HILL
BEDHAMPTON PO9 3JN

DETAILS OF PROPOSED SCREEN

APRIL 2010

PB-03^A

REV. A 3.9.10 - SUPPORT INDICATED AND GLAZING NOTE CLARIFIED RP

AMENDED

EXISTING REAR WALL OF No. 27A

PAIR OF 50x50 BLACK POWDER COATED STEEL ANGLES

25x25 STEEL BALUSTRADE POST

PAIR OF 50x50 BLACK POWDER COATED STEEL ANGLES

EDGE OF DECKING

PLAN AT DECK LEVEL 1:10

25x25 BLACK POWDER COATED STEEL HANDRAIL SUPPORT POST