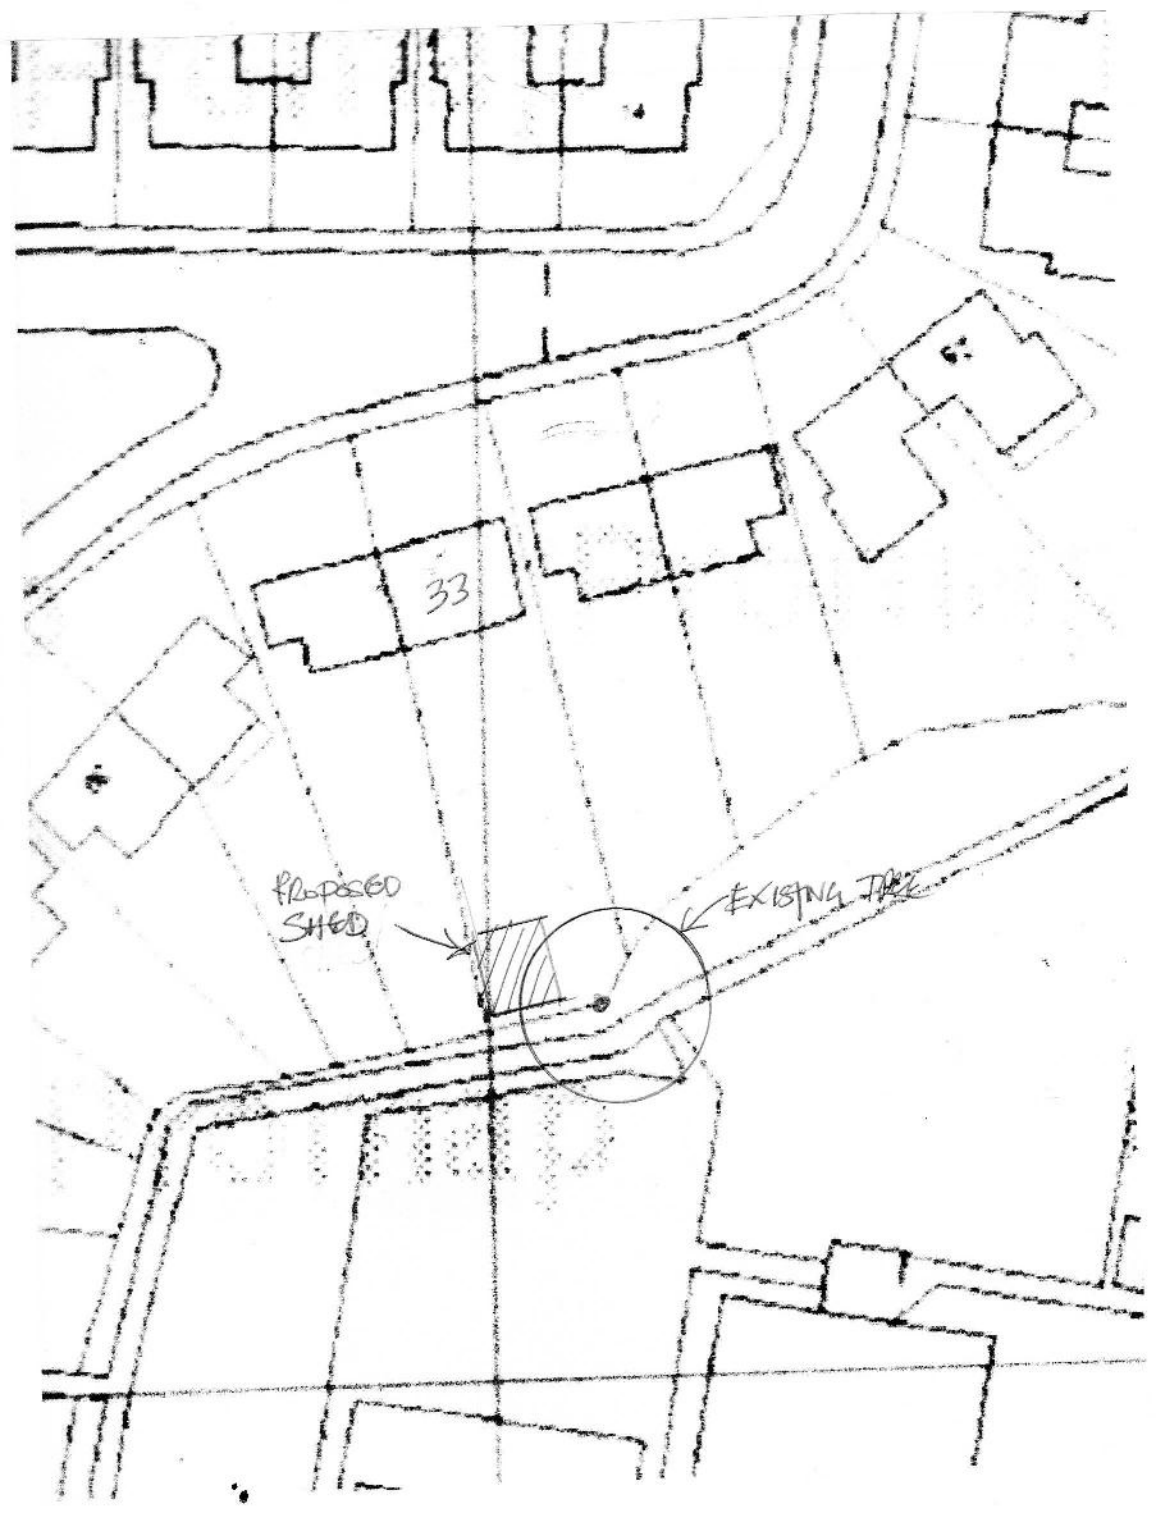
33
PROPOSED
SHED
EXISTING TREE