
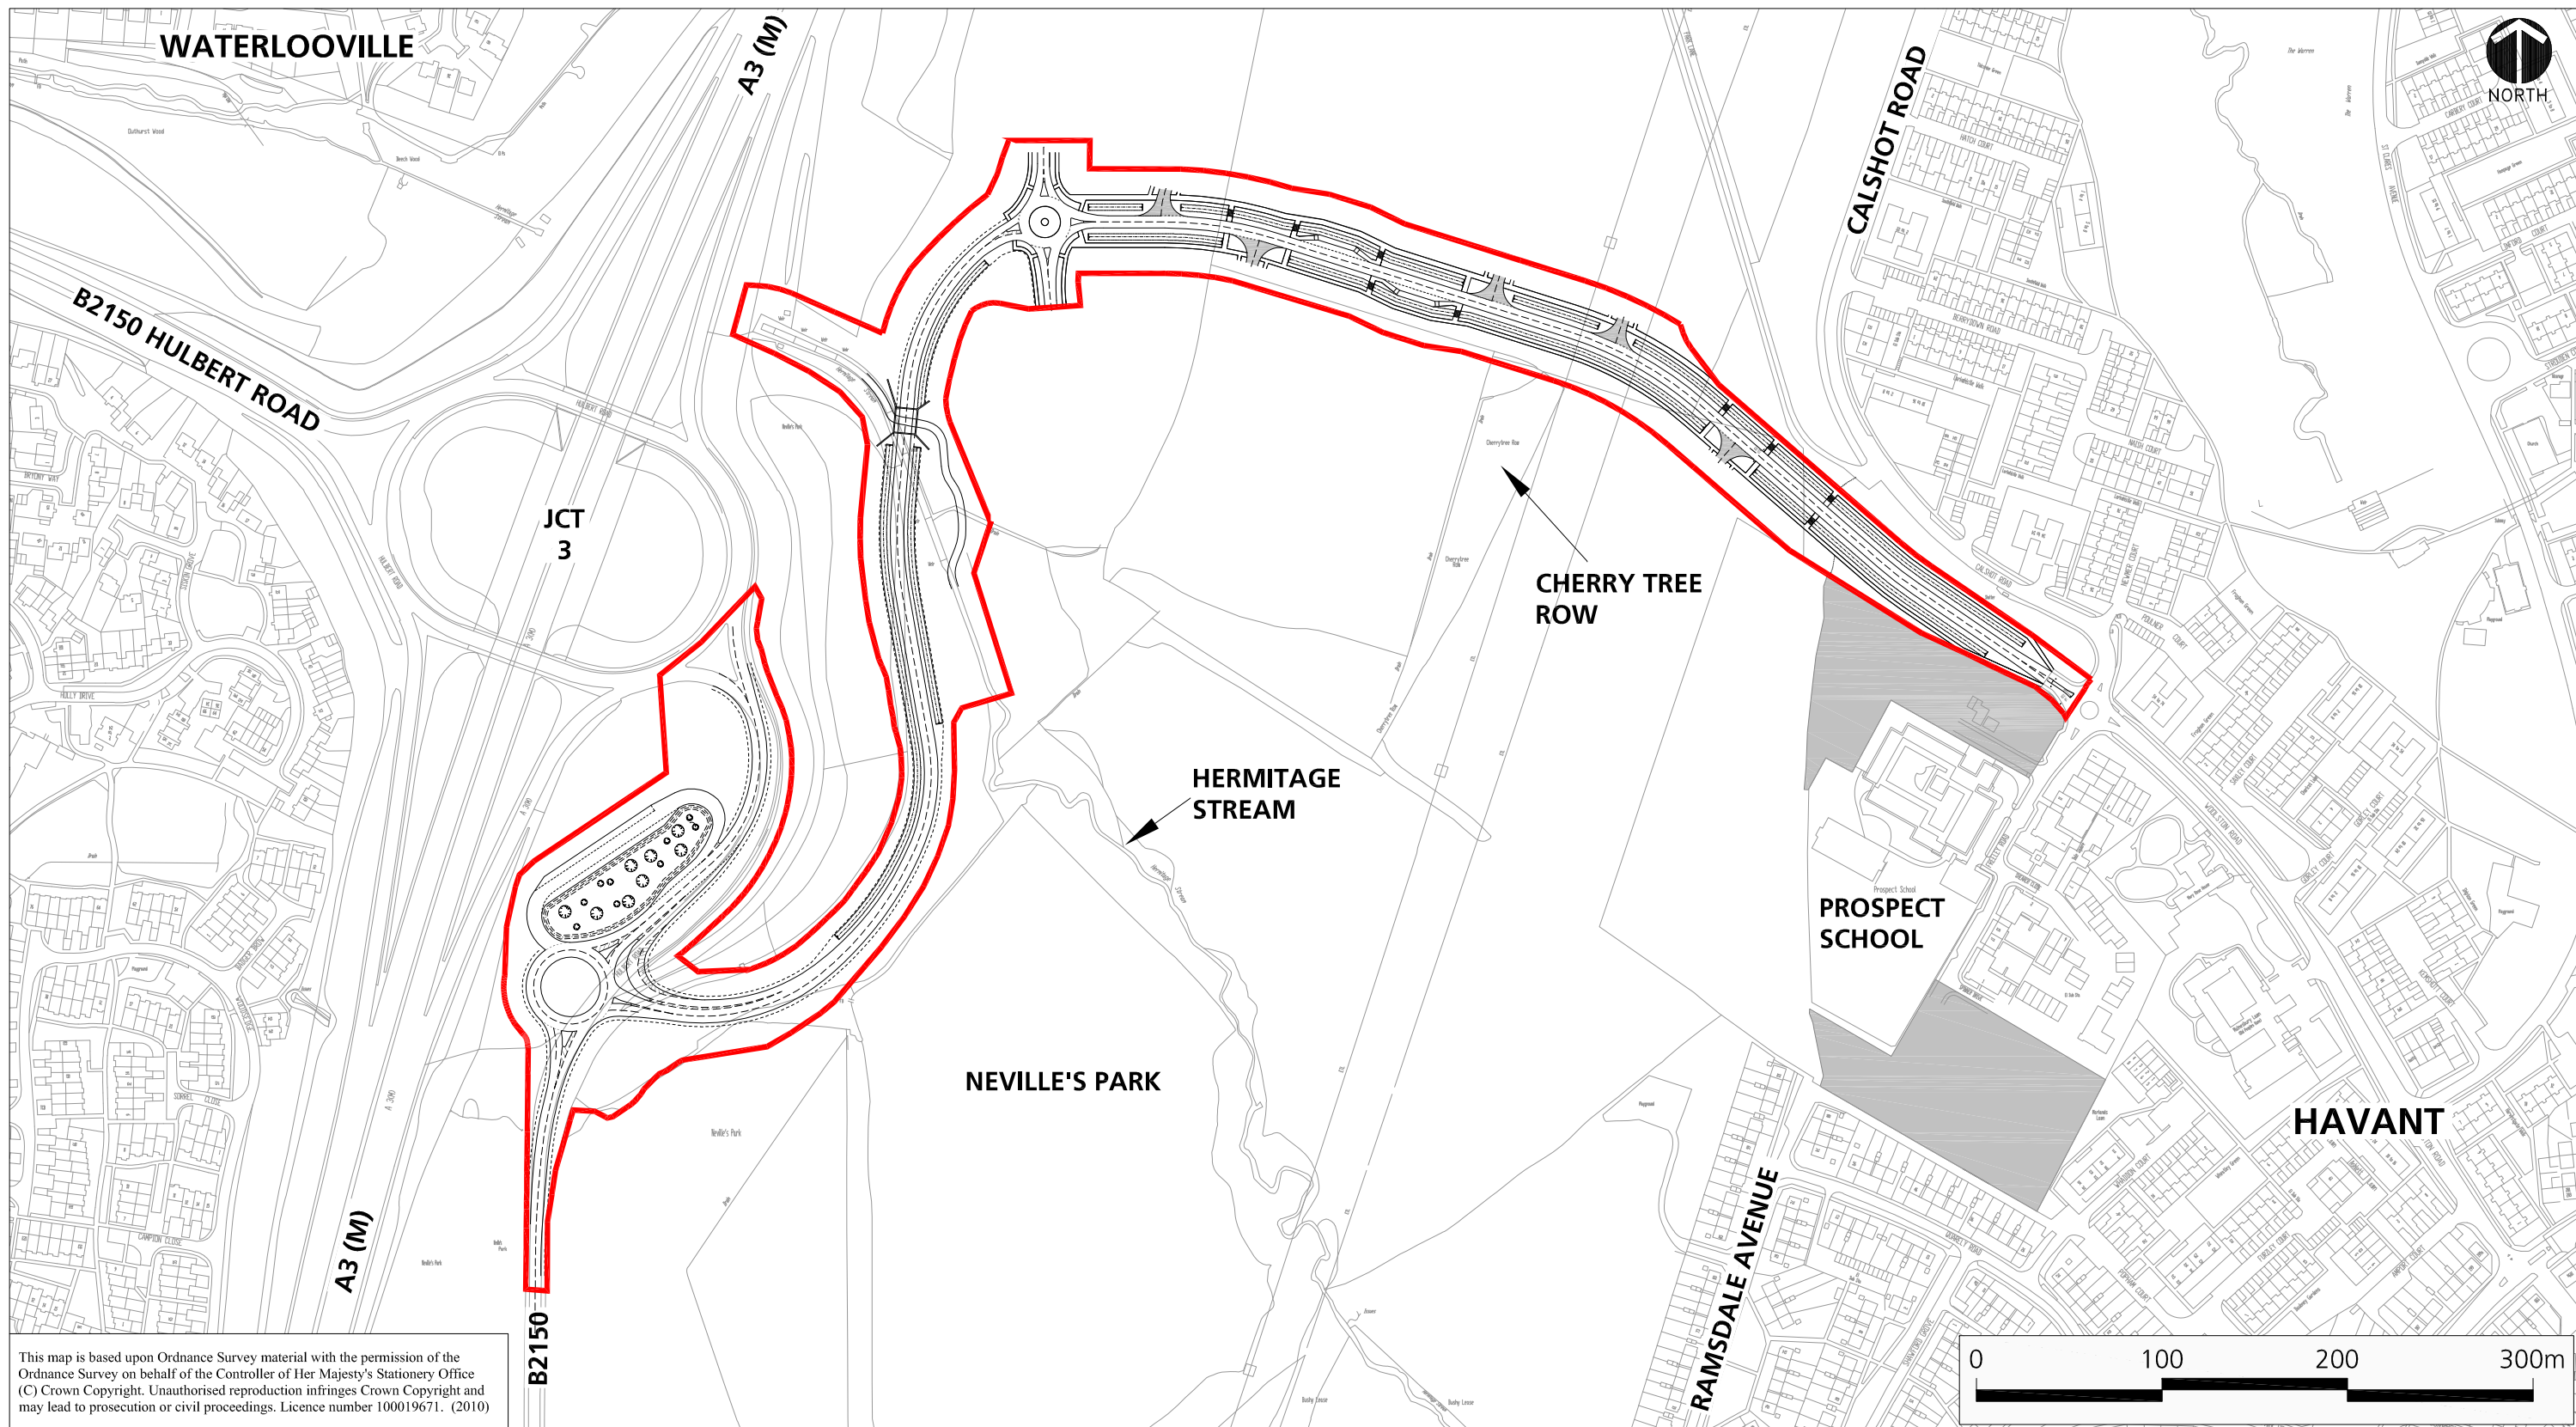


P:\GEM\BTP\HB\PROJECTS\5099849 - Dunsbury Hill (Stage 2) - MAL\Y94\7\04 Technical\ACAD\masterplan\out\FIG 4.5 ACCESS JUNCTION & LINK ROAD (20.3.12).dwg
Mar 20, 2012 - 4:42pm

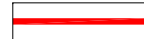

KEY

-  PLANNING APPLICATION BOUNDARY (LINK ROAD)
-  RESIDENTIAL DEVELOPMENT UNDER CONSTRUCTION

Dunsbury Hill Farm Access Junction and Link Road Figure 4.5

Scale 1:3,500 at A3
March 2012