

PERMIT


NOTES:
Do not Scale from this Drawing except for planning purposes.
Drawing prepared for planning only.
This drawing is the copyright of MF Designs Ltd.

AMENDMENTS
HIGHLIGHTED IN YELLOW.

South




West

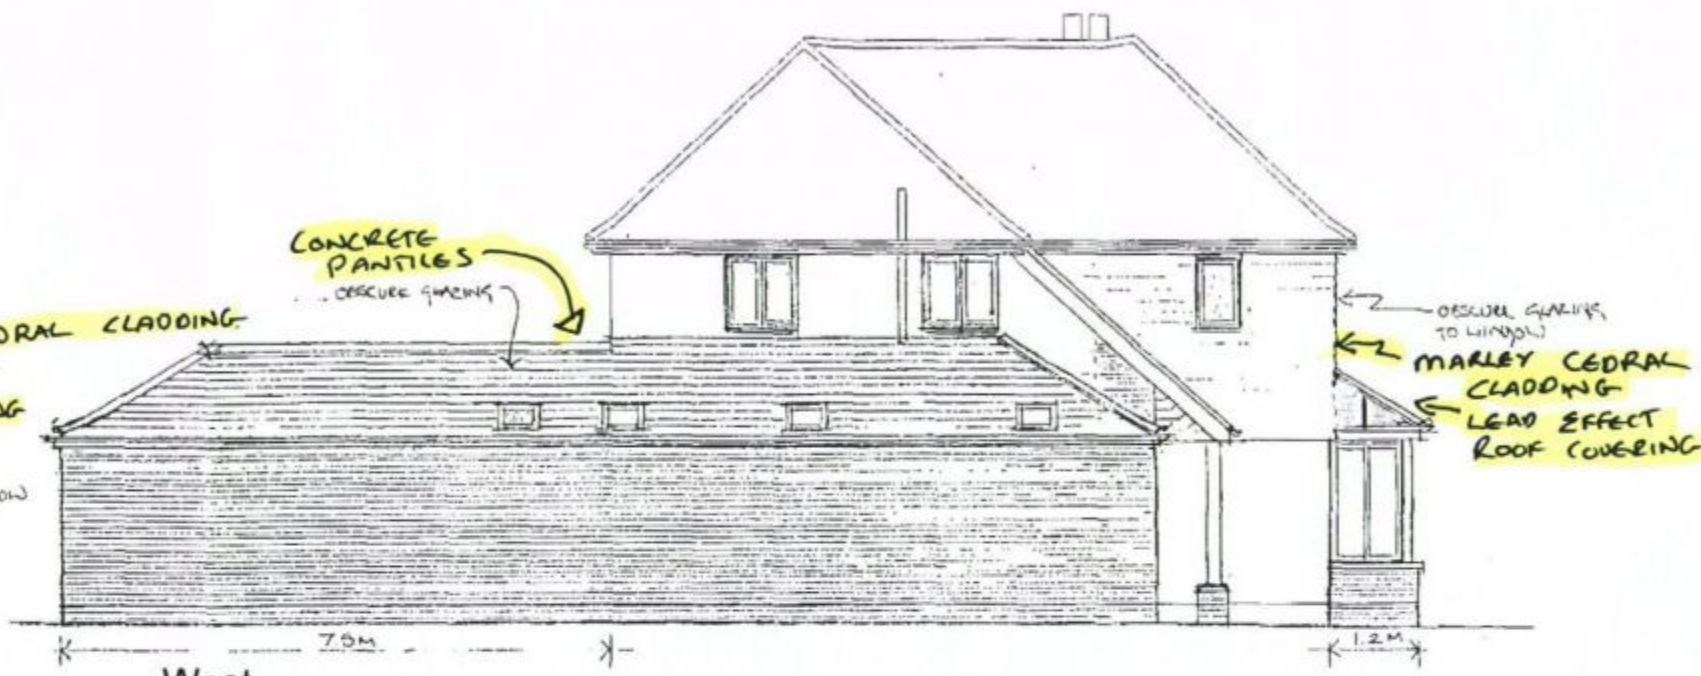

North



East

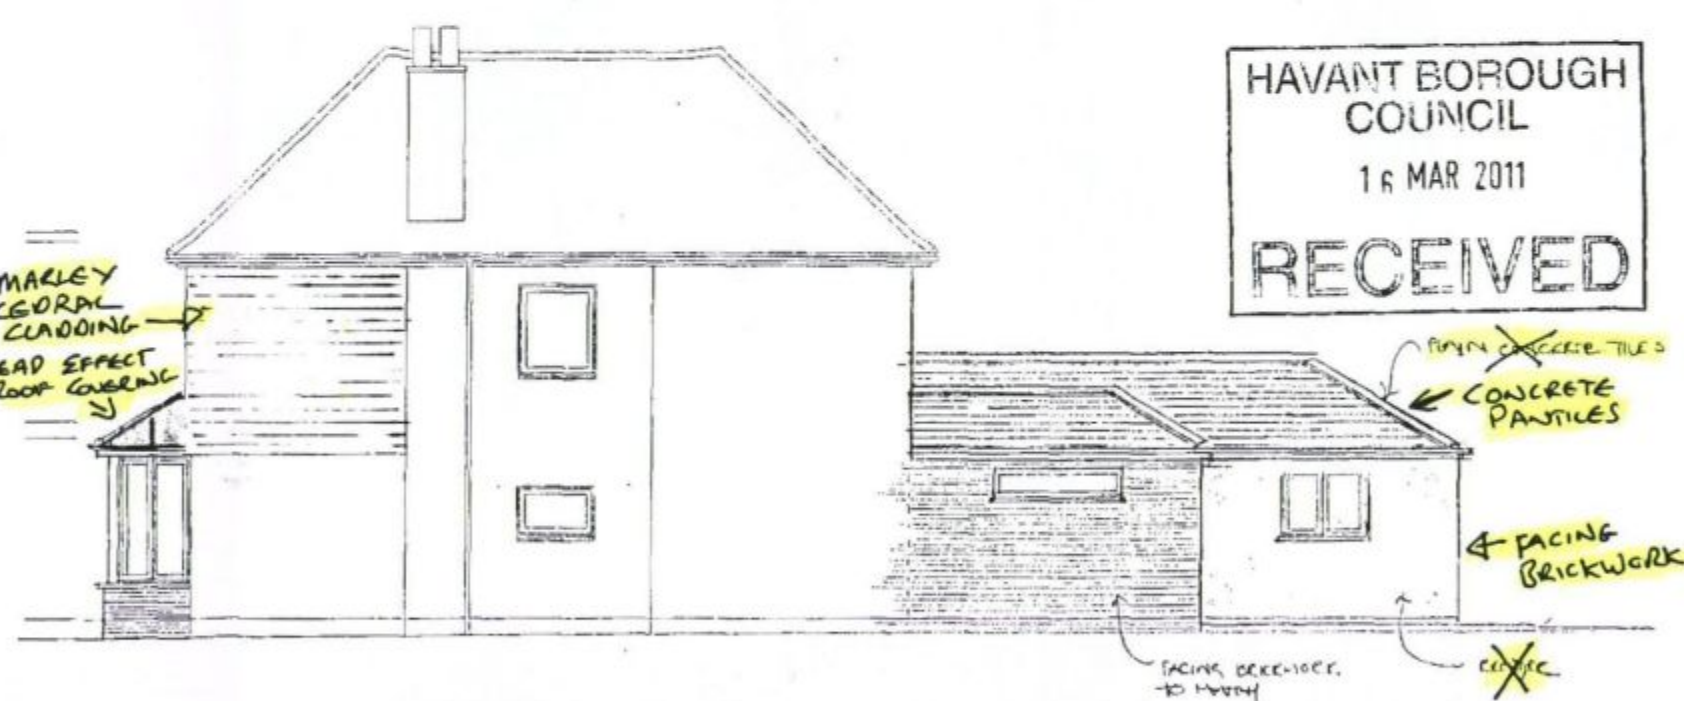

HAVANT BOROUGH
COUNCIL
16 MAR 2011
RECEIVED

HAVANT BOROUGH
COUNCIL
10 JAN 2012
RECEIVED

EXTENSIONS AND ALTERATIONS
20 WICKOR WAY, EMSWORTH. HAMPSHIRE. PO10 7RE

mf designs ltd

Chartered Architects

12 Wensley Gardens • Emsworth • Hampshire • PO10 7RA t: 01243 377766

Director: Martin Farmer RIBA • Co Registration No 4507379 e: admin@mfdesigns.org.uk

Date: March 2011

Scale: 1:100

Job No: 3014

Proj No: 06 AMEND

