



FIRST

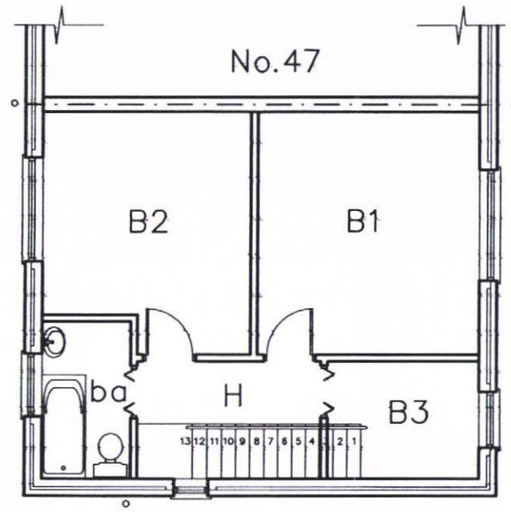

GROUND

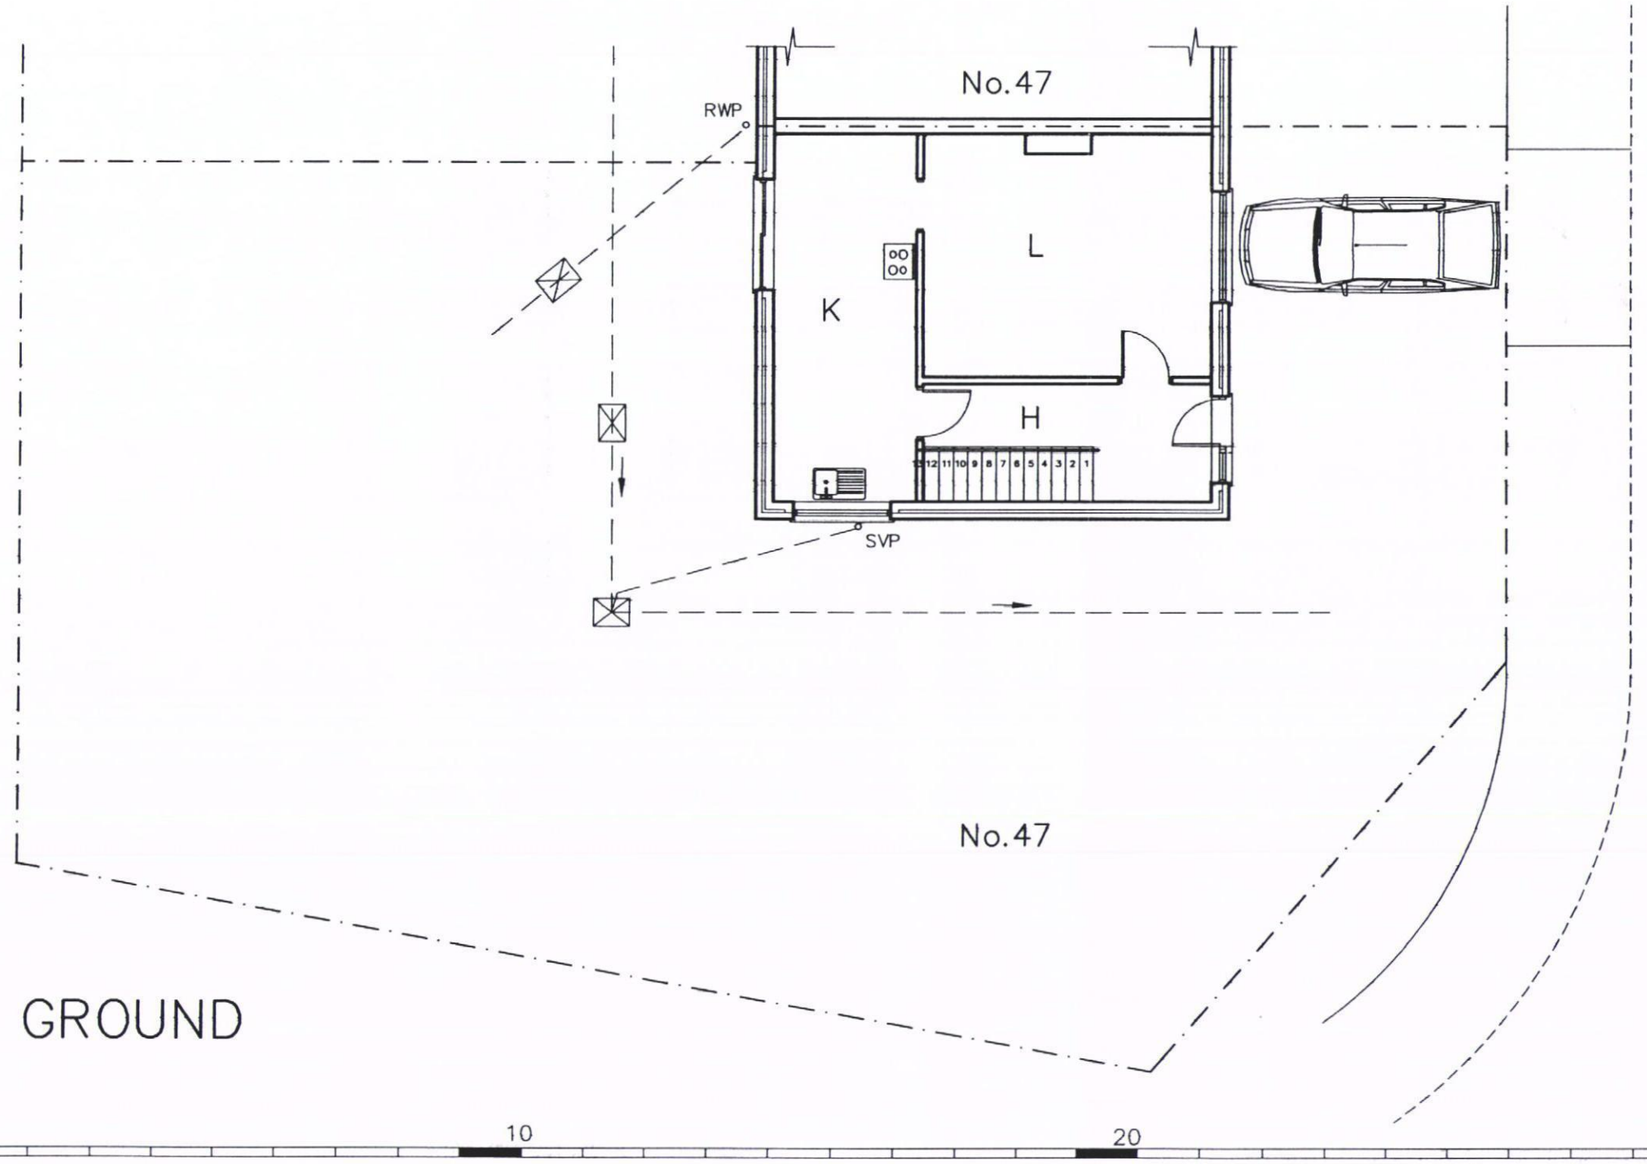

HAVANT BOROUGH COUNCIL
1 1 JAN 2012
RECEIVED

45 Linken Holt Way
Havant, P09 4AS

EXISTING PLANS

Martin Critchley
Consultants Ltd.
First Floor, 7 North Street
Havant, Hampshire, P09 1PW
023 92 474 919
critchleyarchitect@hotmail.com

Scale A3 = 1:100
Drawn MHC
Date 30/11/11

Revisions

A.
B.
C.

1145–101 O

metres 10 20 30