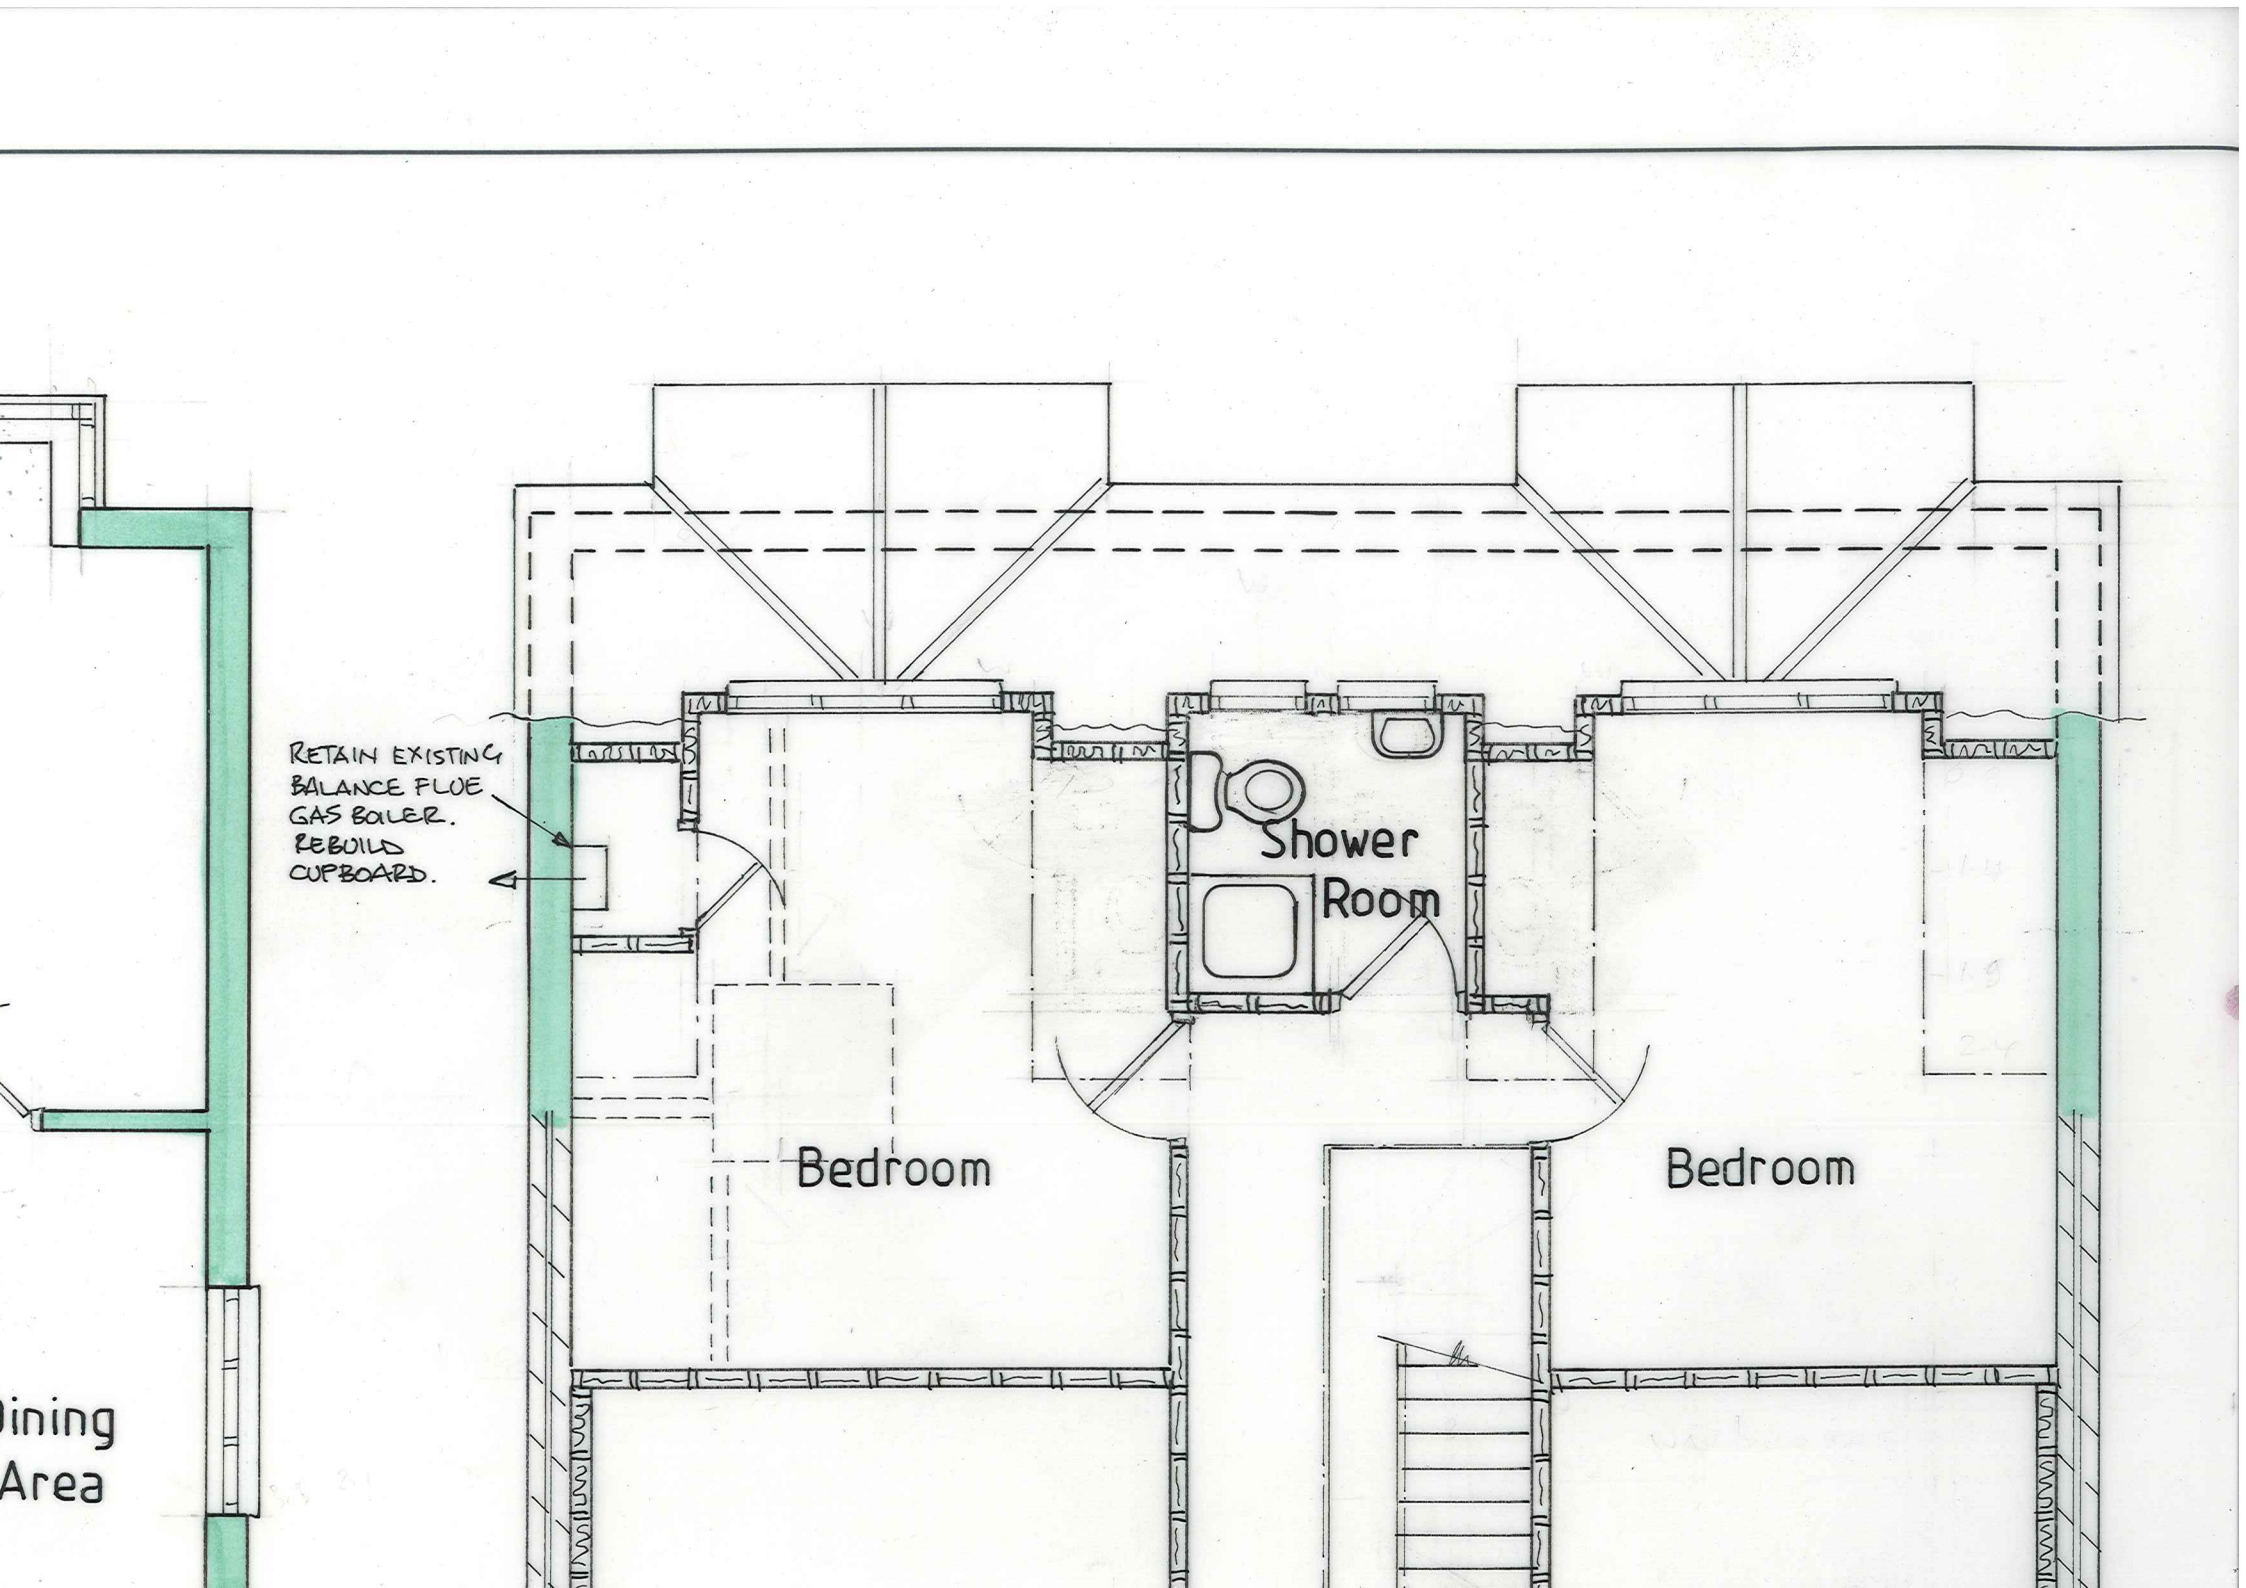

RETAIN EXISTING BALANCE FLUE GAS BOILER. REBUILD CUPBOARD.
Shower Room
Bedroom
Bedroom
Dining Area