
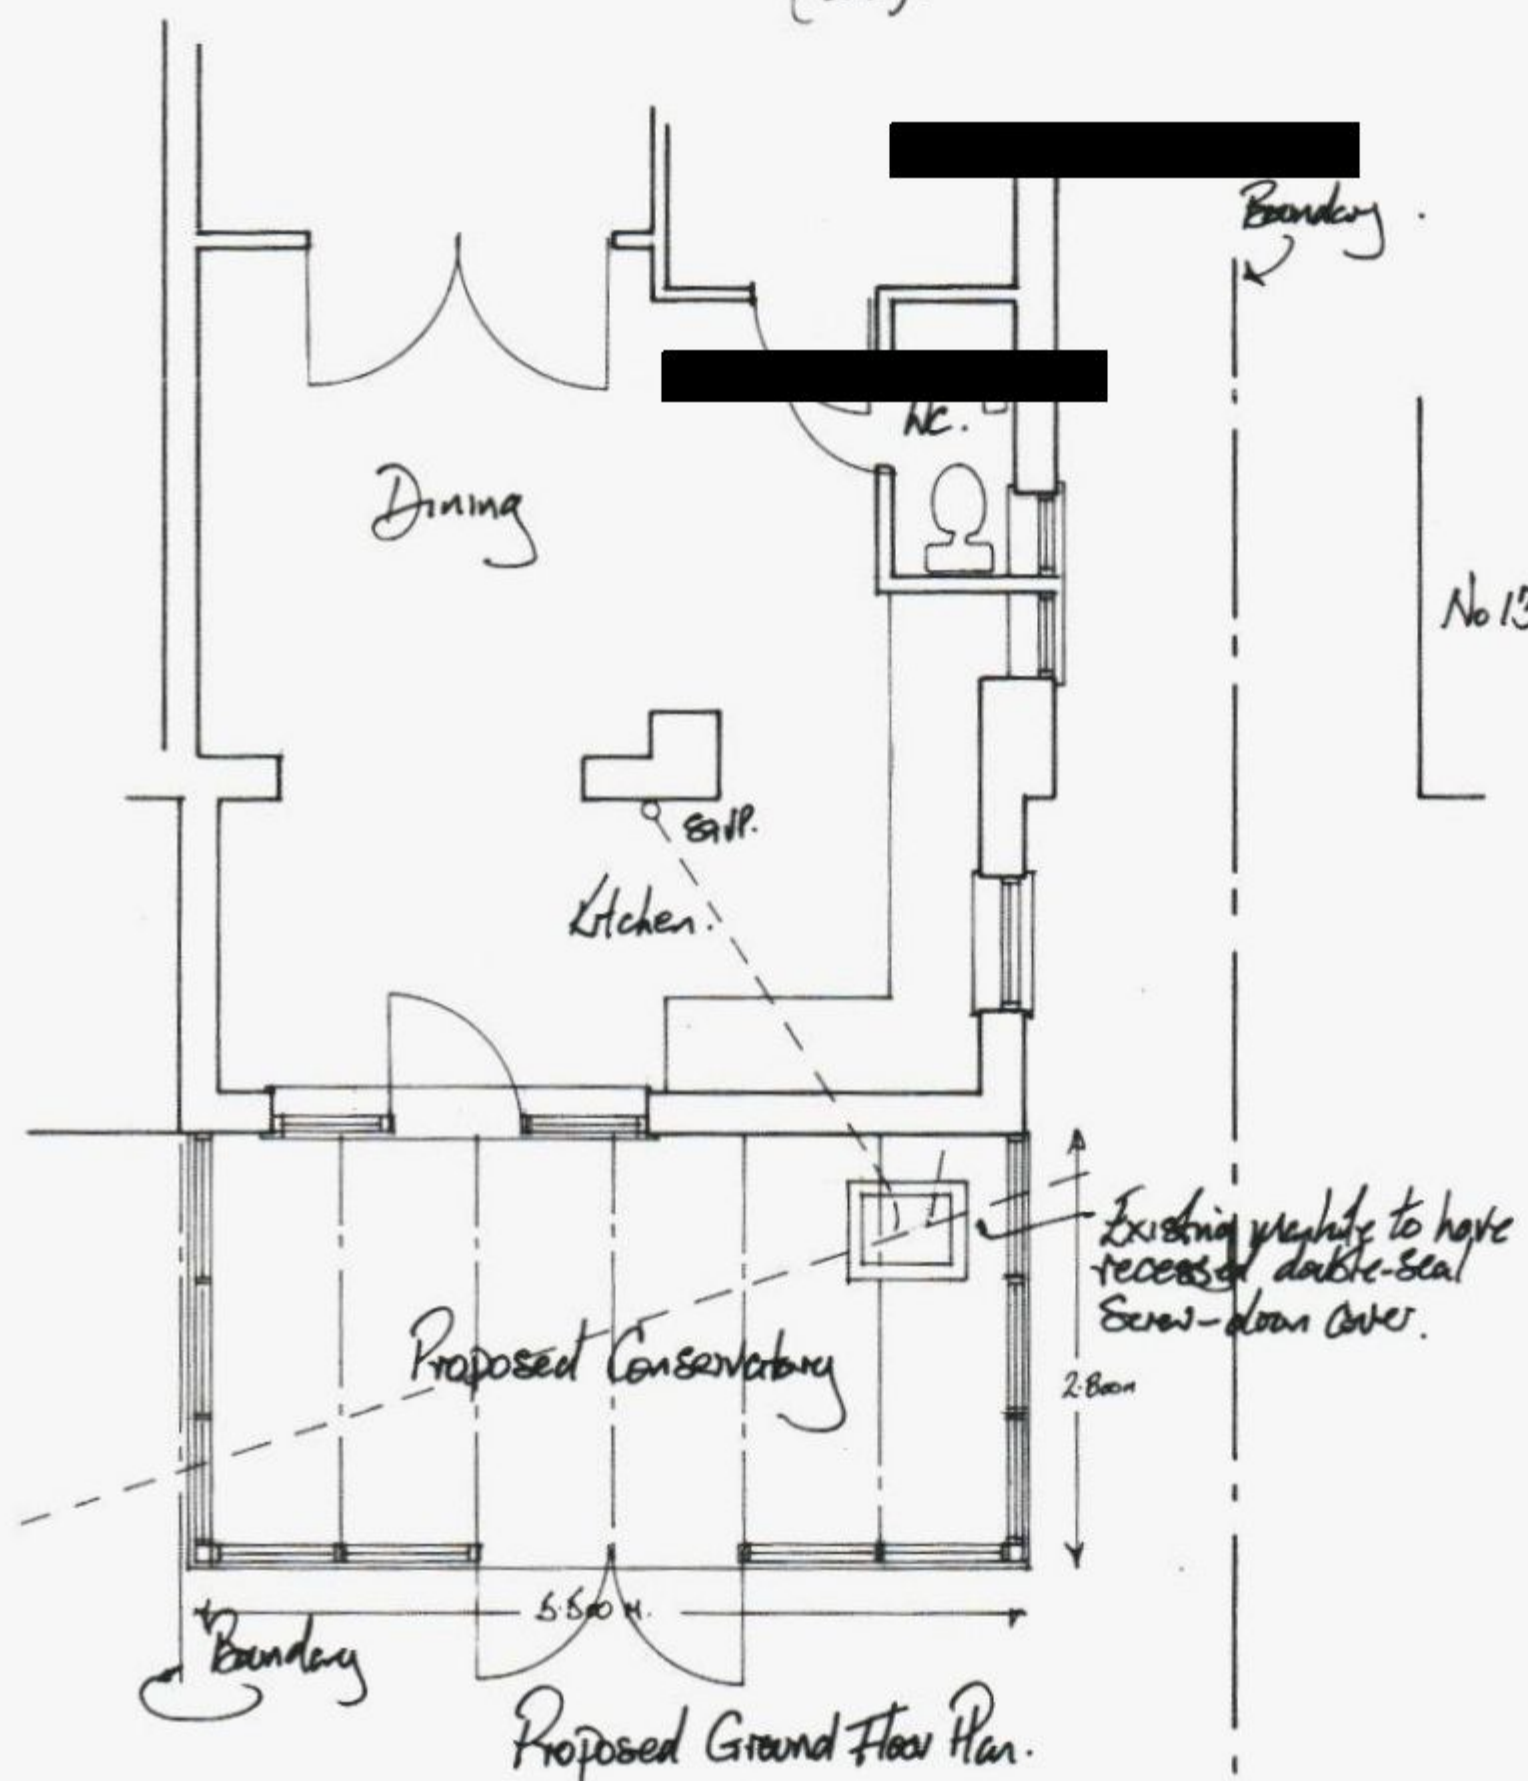


PERMIT

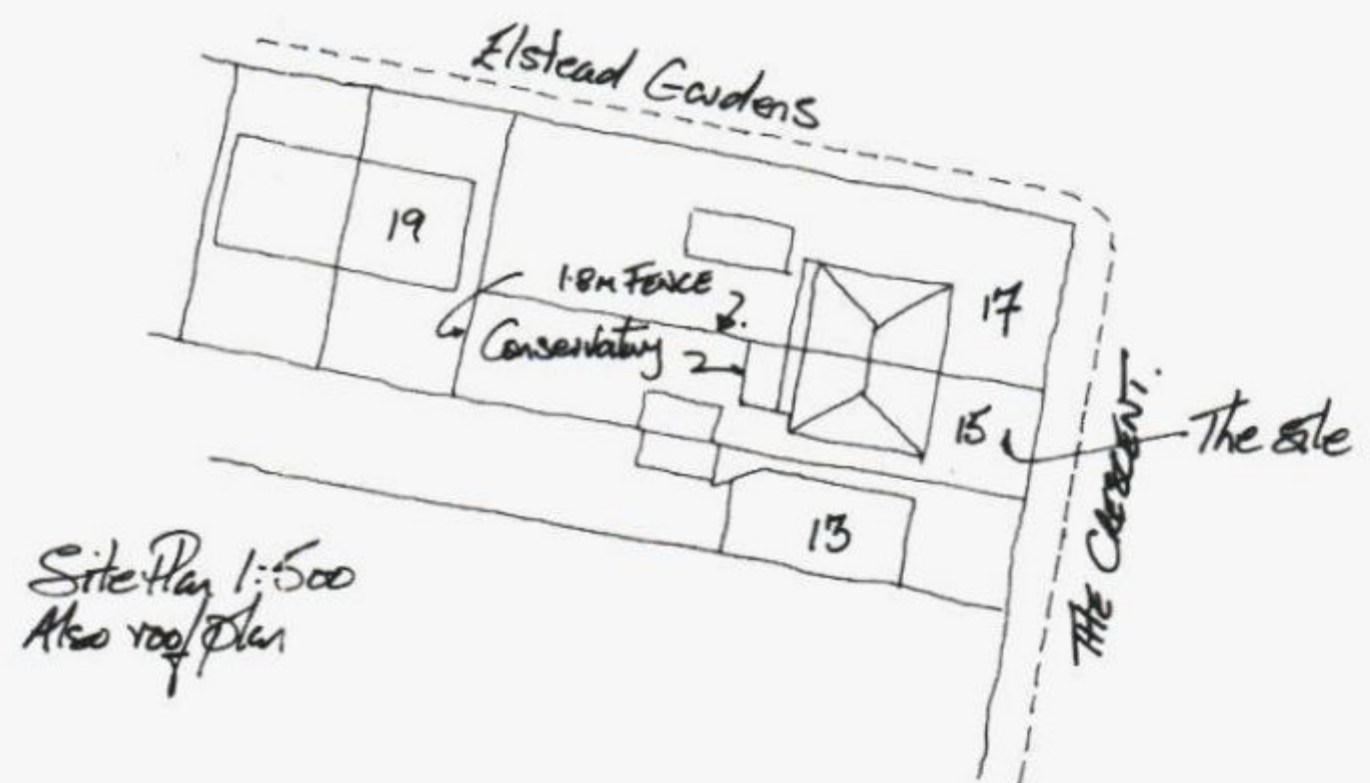

HAVANT BOROUGH COUNCIL
28 APR 2011
RECEIVED

APP/11/0986

Client Ms F. WHATSIZE -	
Job Title Proposed Conservatory 15 THE CRESCENT, PORTSMOUTH.	
Drawing Title B.O.H. PERMIT	
Scale 1/50, 1/100 & 1/500	
Date April '11	Drawn by
Dwg. No. 1	Rev.