




WENTLEY GARDENS COUNCIL
 10 JUL 2012
 RECEIVED

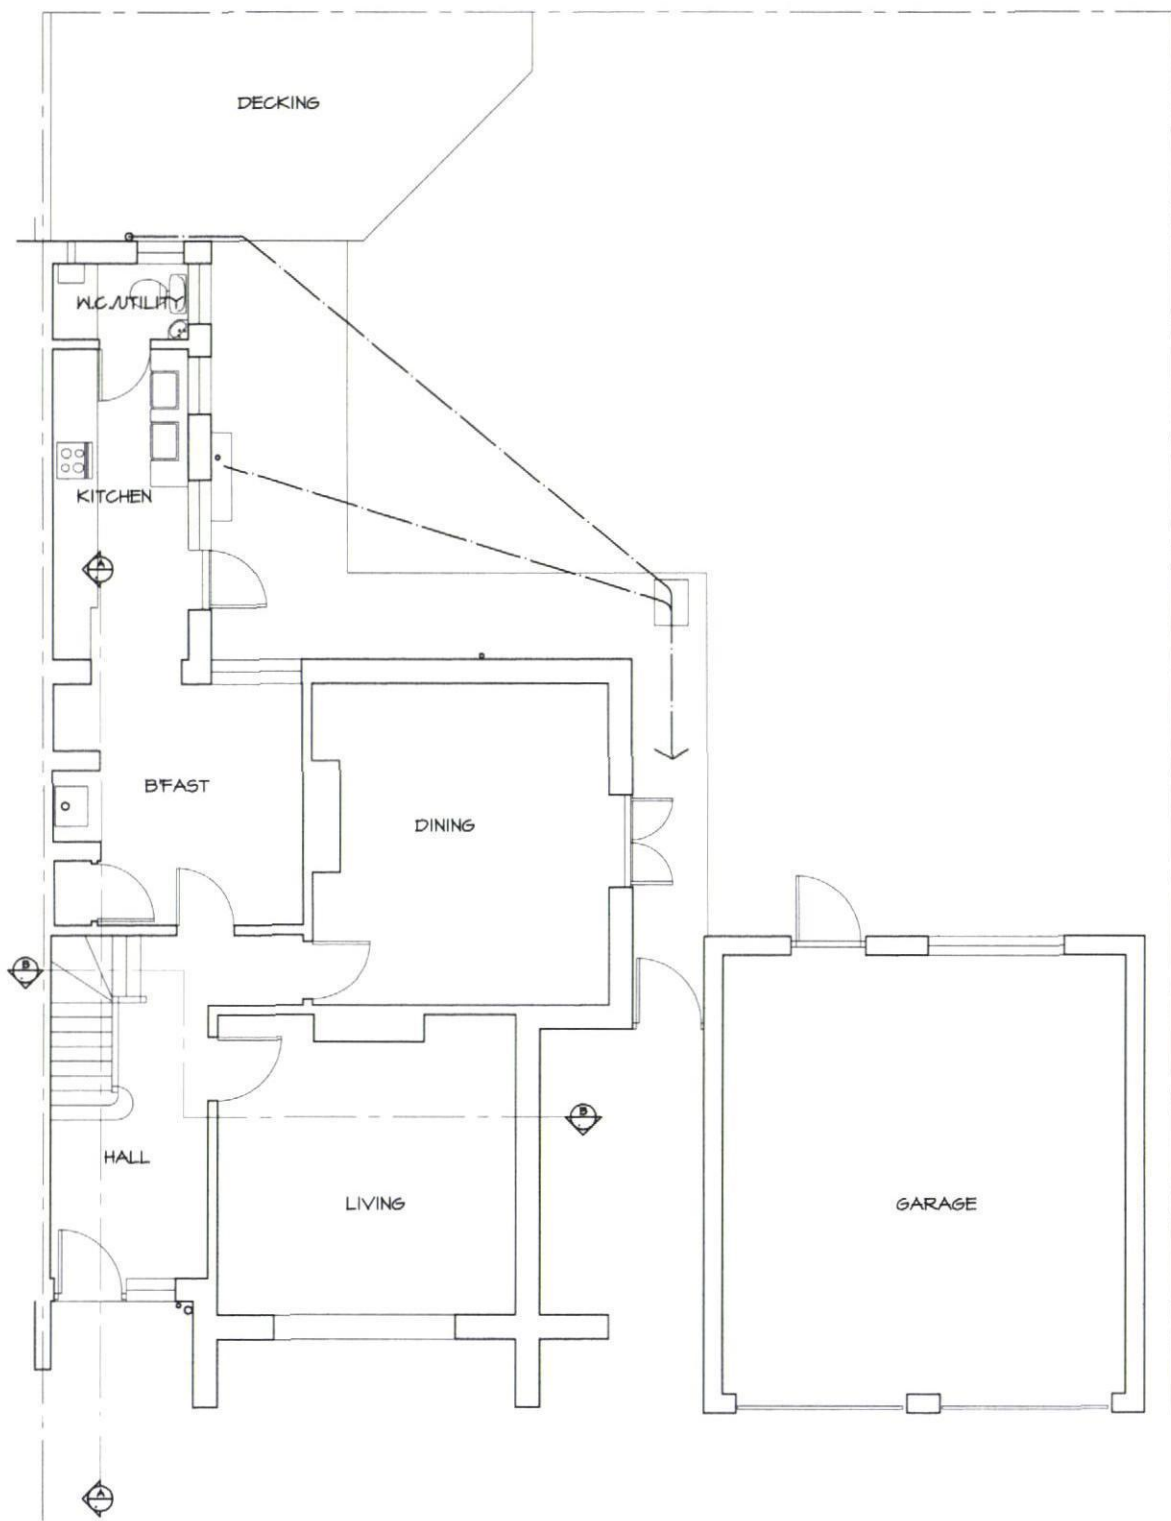

Ground

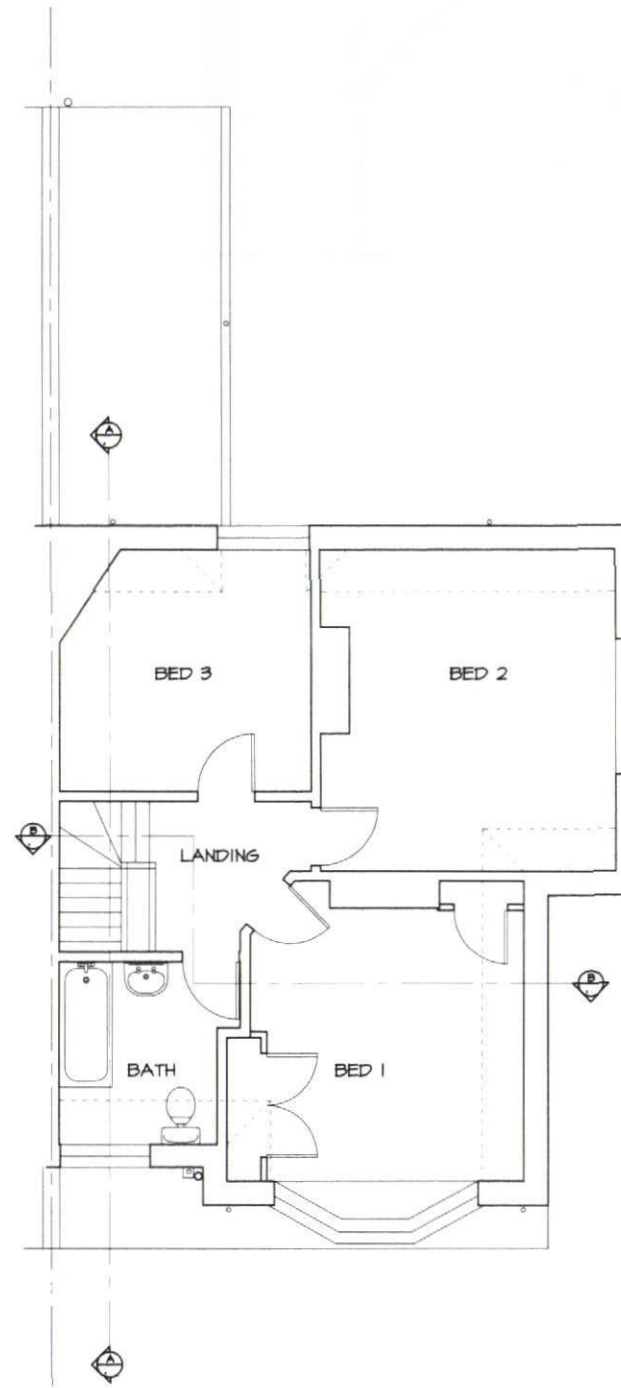

First

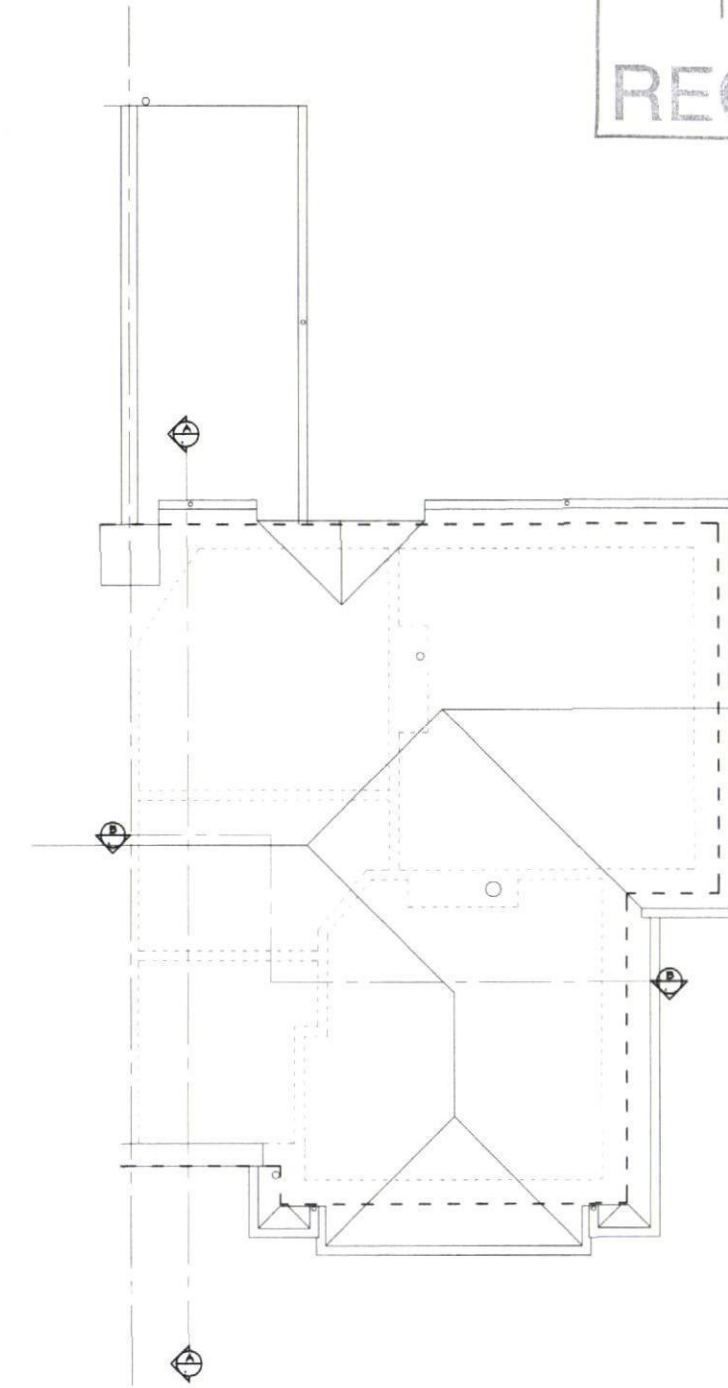

Roof



EXISTING SURVEY - PLANS
 25 Grove Road, Havant. PO9 1AR

mf designs ltd
 Chartered Architects



12 Wensley Gardens • Emsworth • Hampshire • PO10 7RA U# 01243 377766
 Director: Martin Farrer RIBA • Co Registration No.4507379 • admin@mfdesigns.org.uk

Date: June 2012 Job No: 3045
 Scale: 1:100 Drg No: 100