


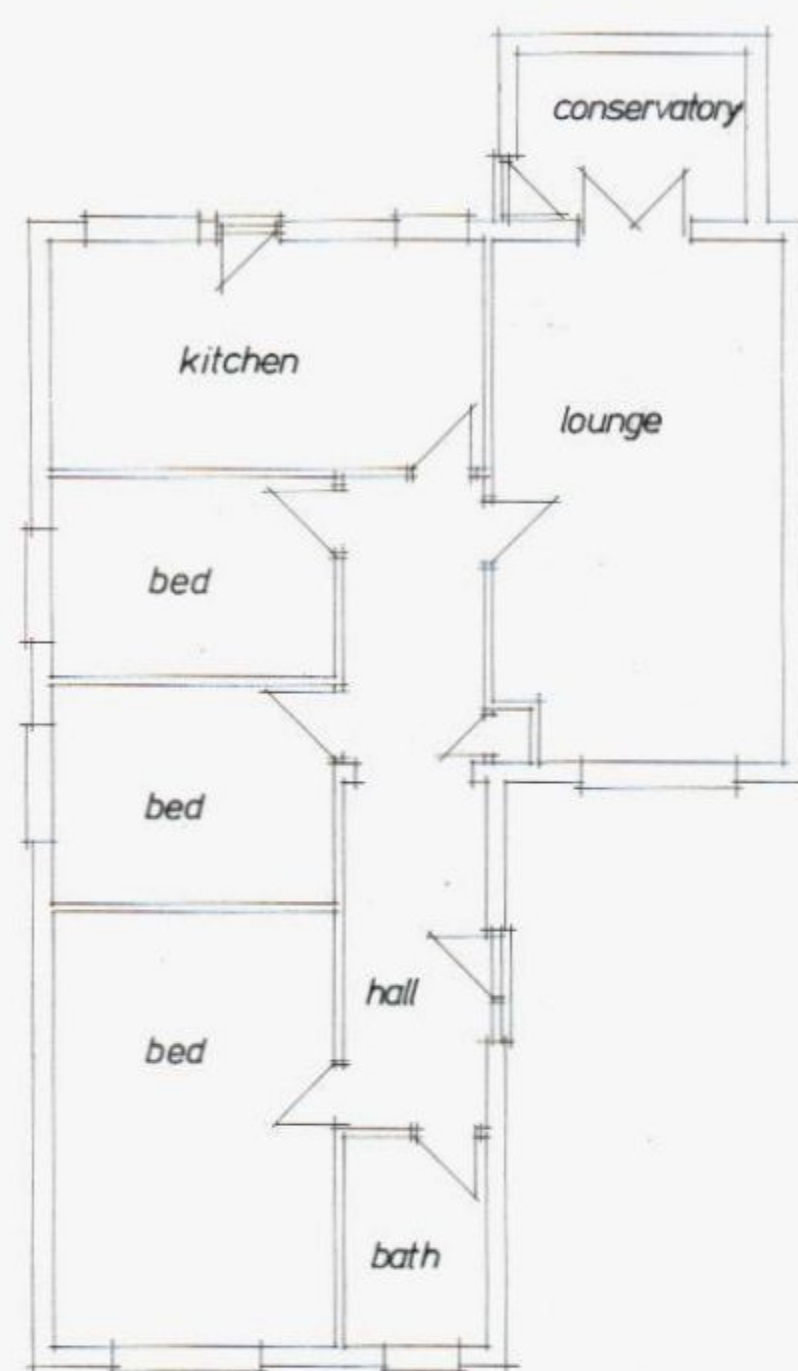
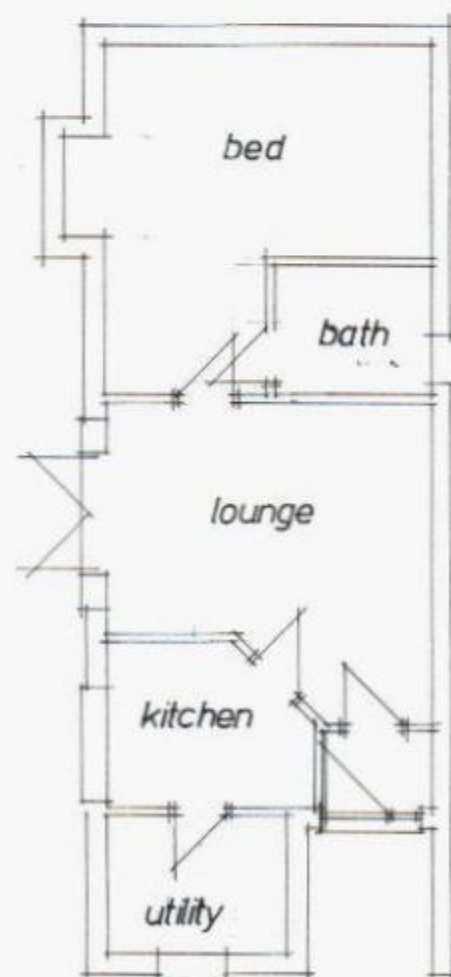


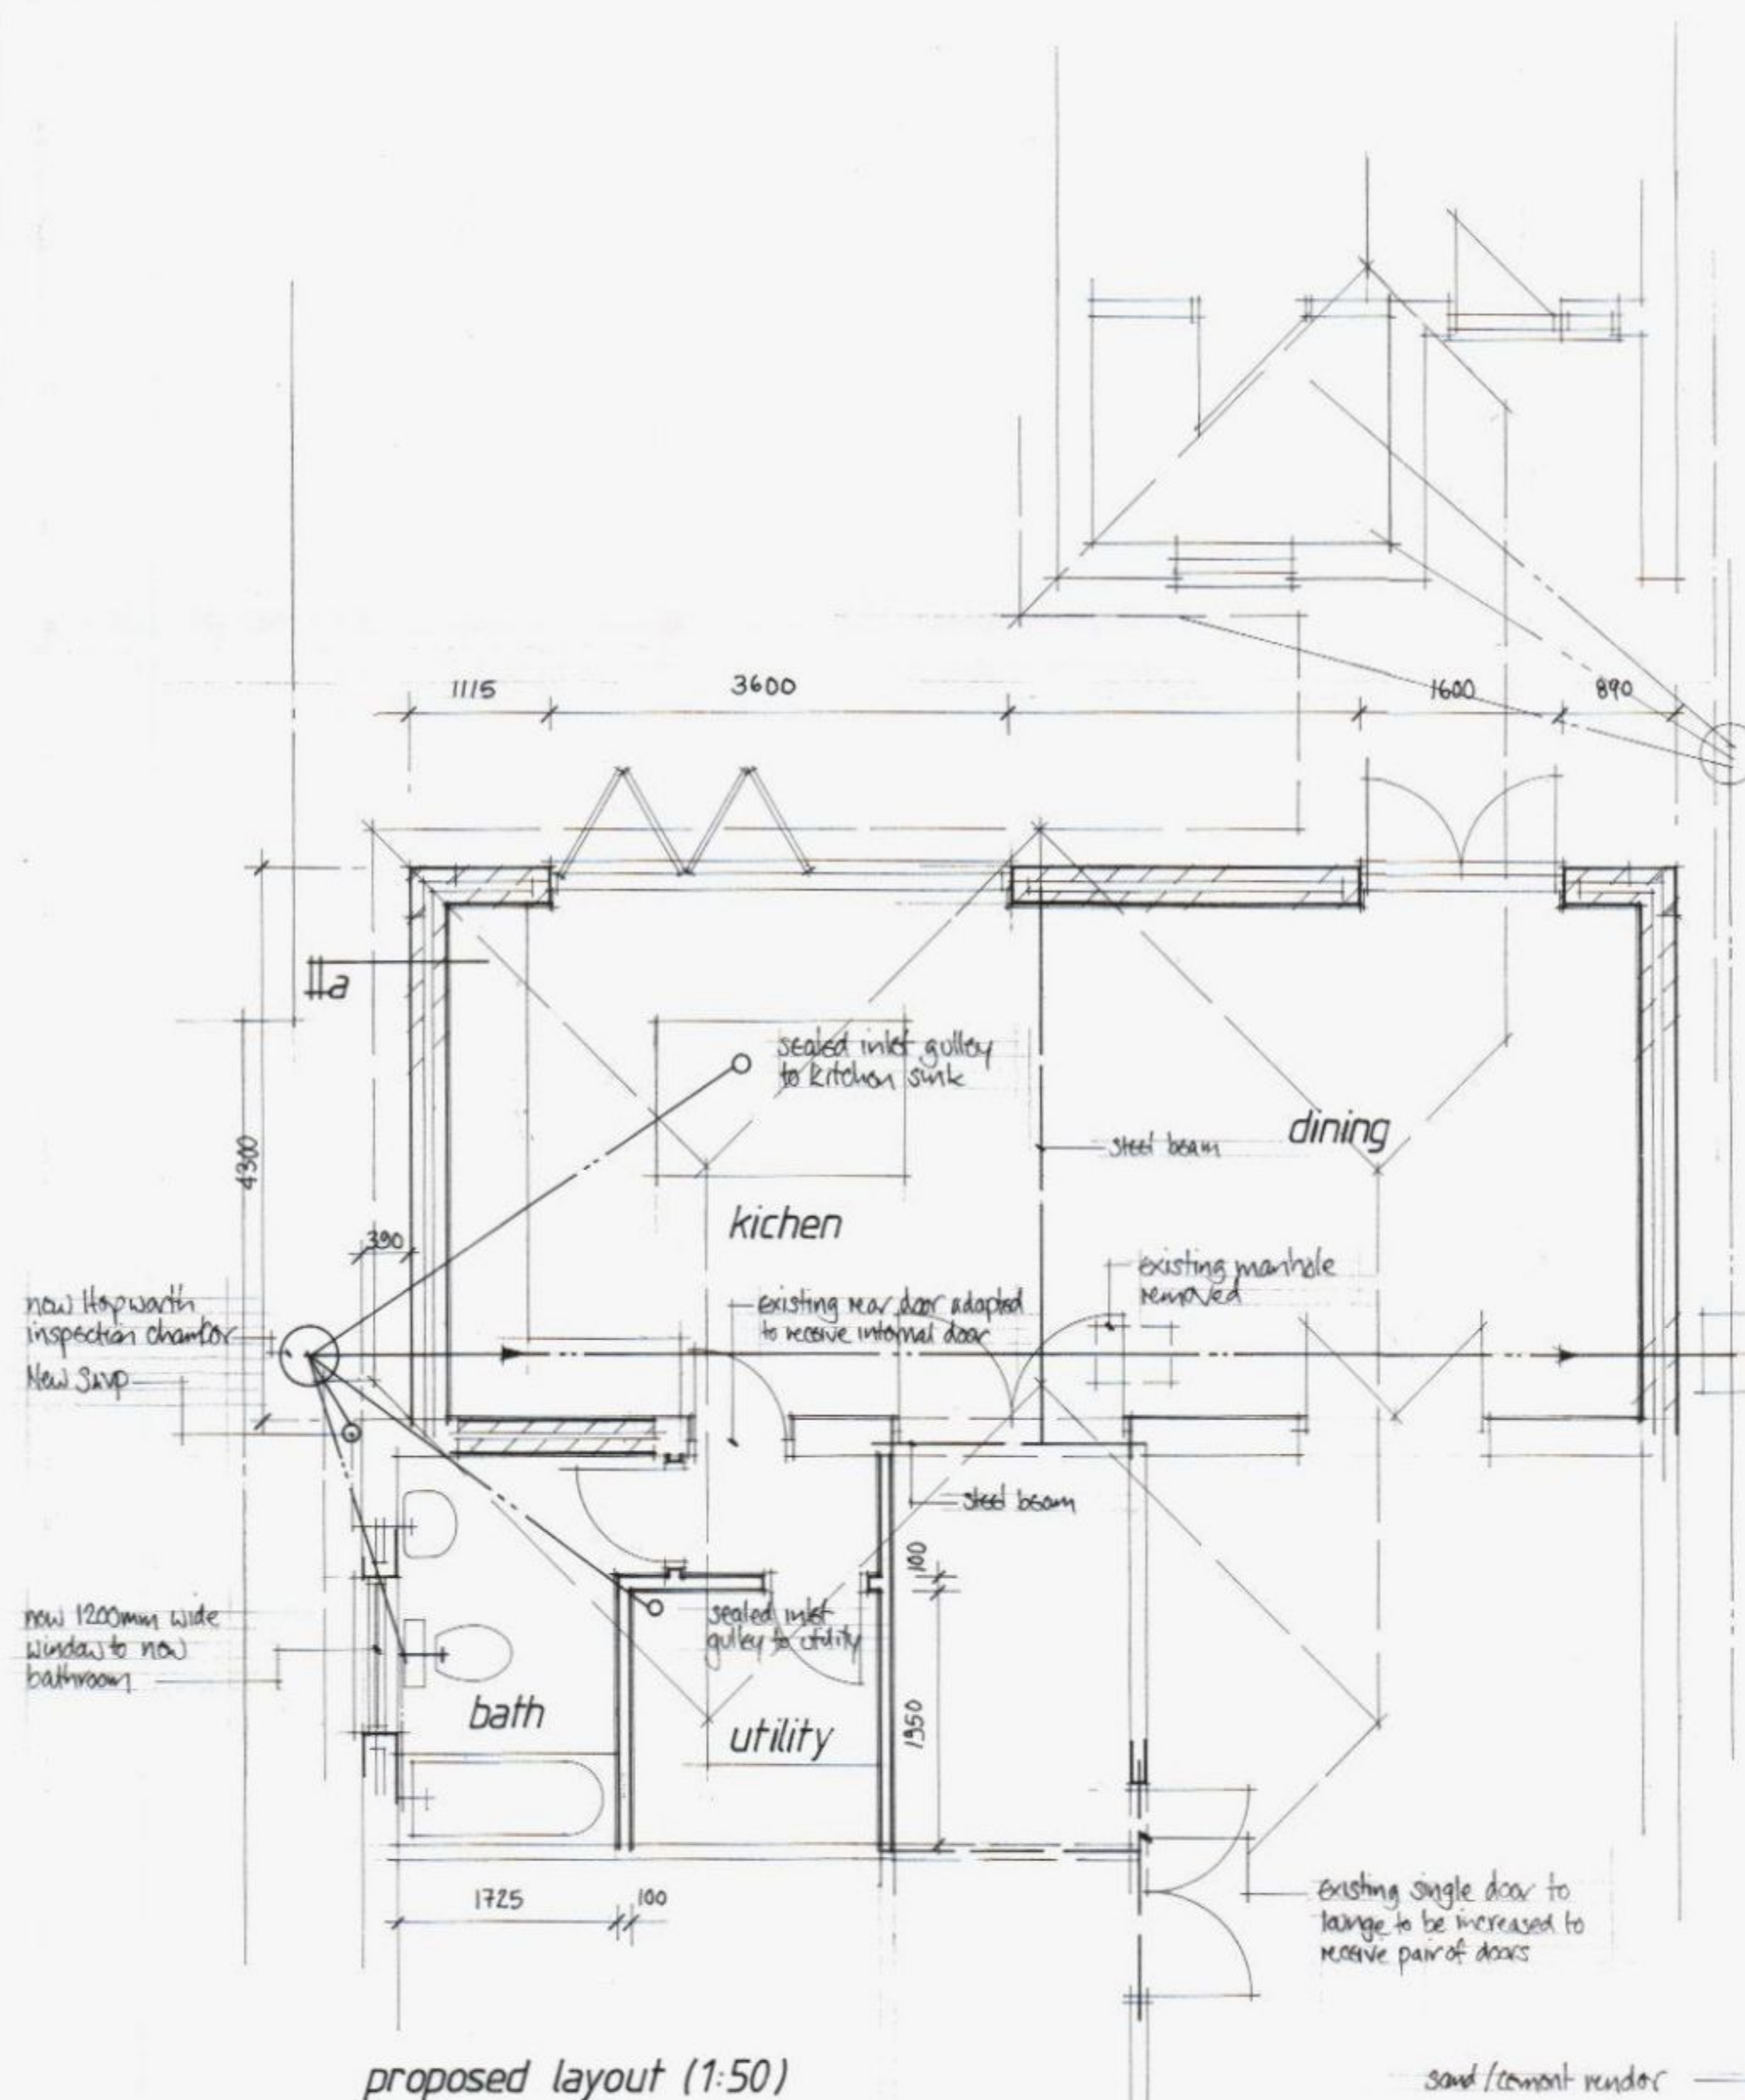

existing layout (1:100)

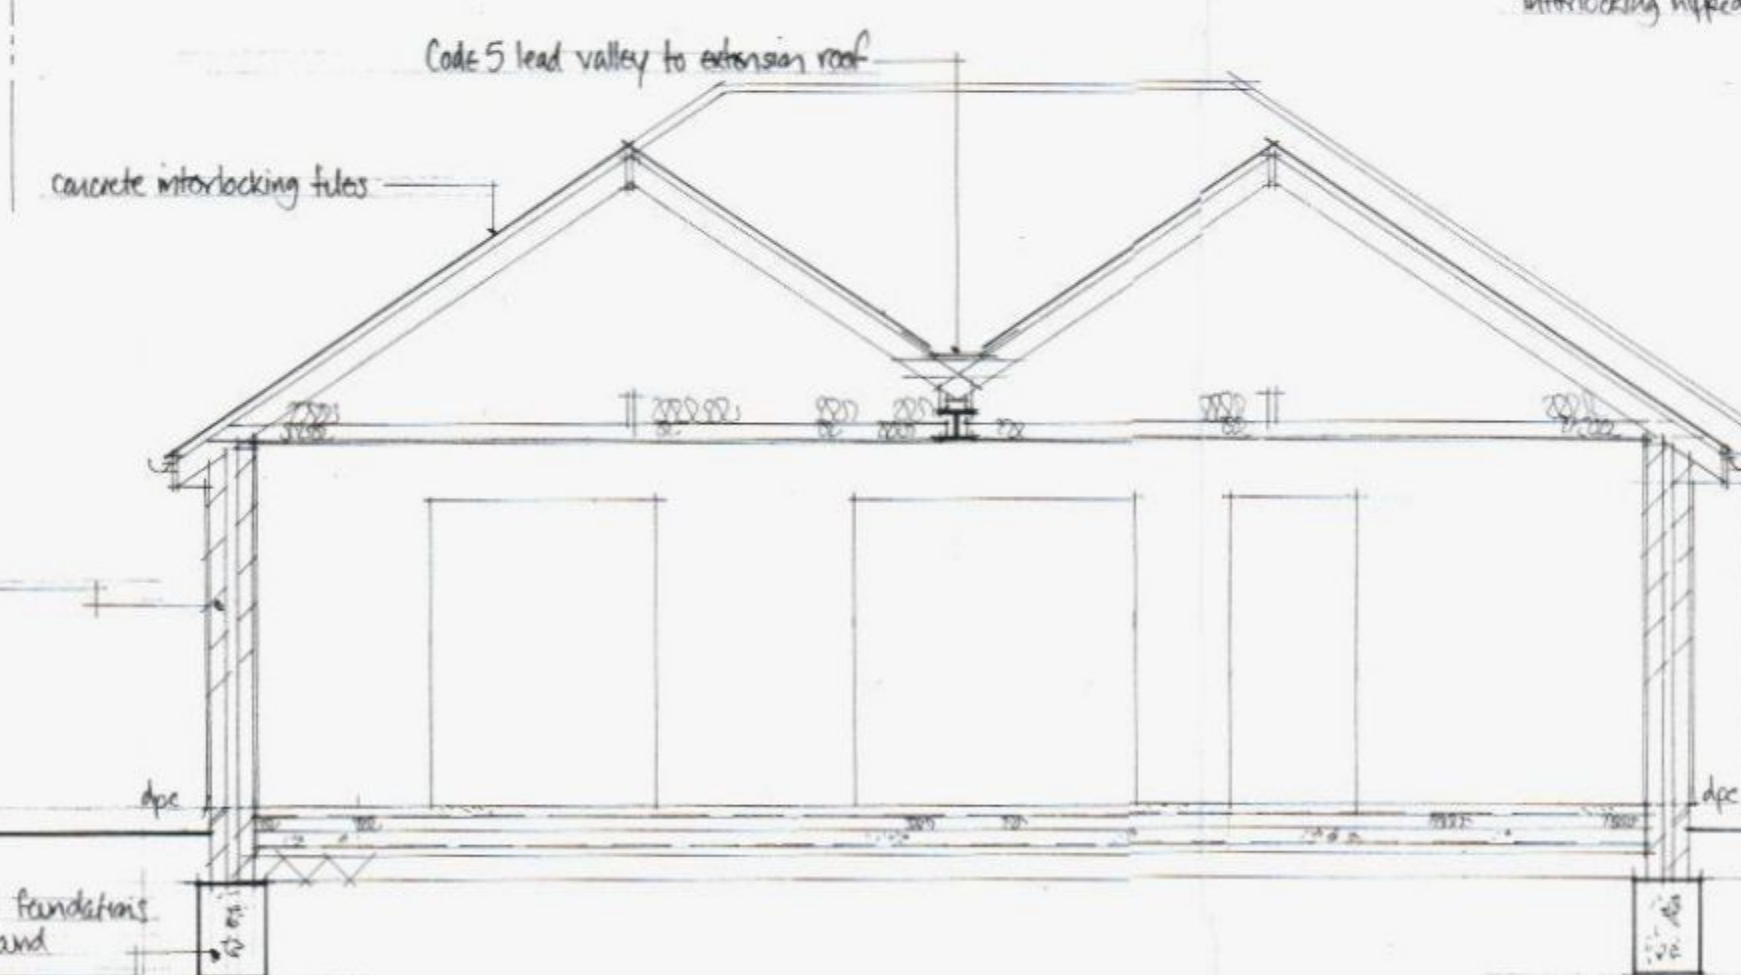

proposed layout (1:50)

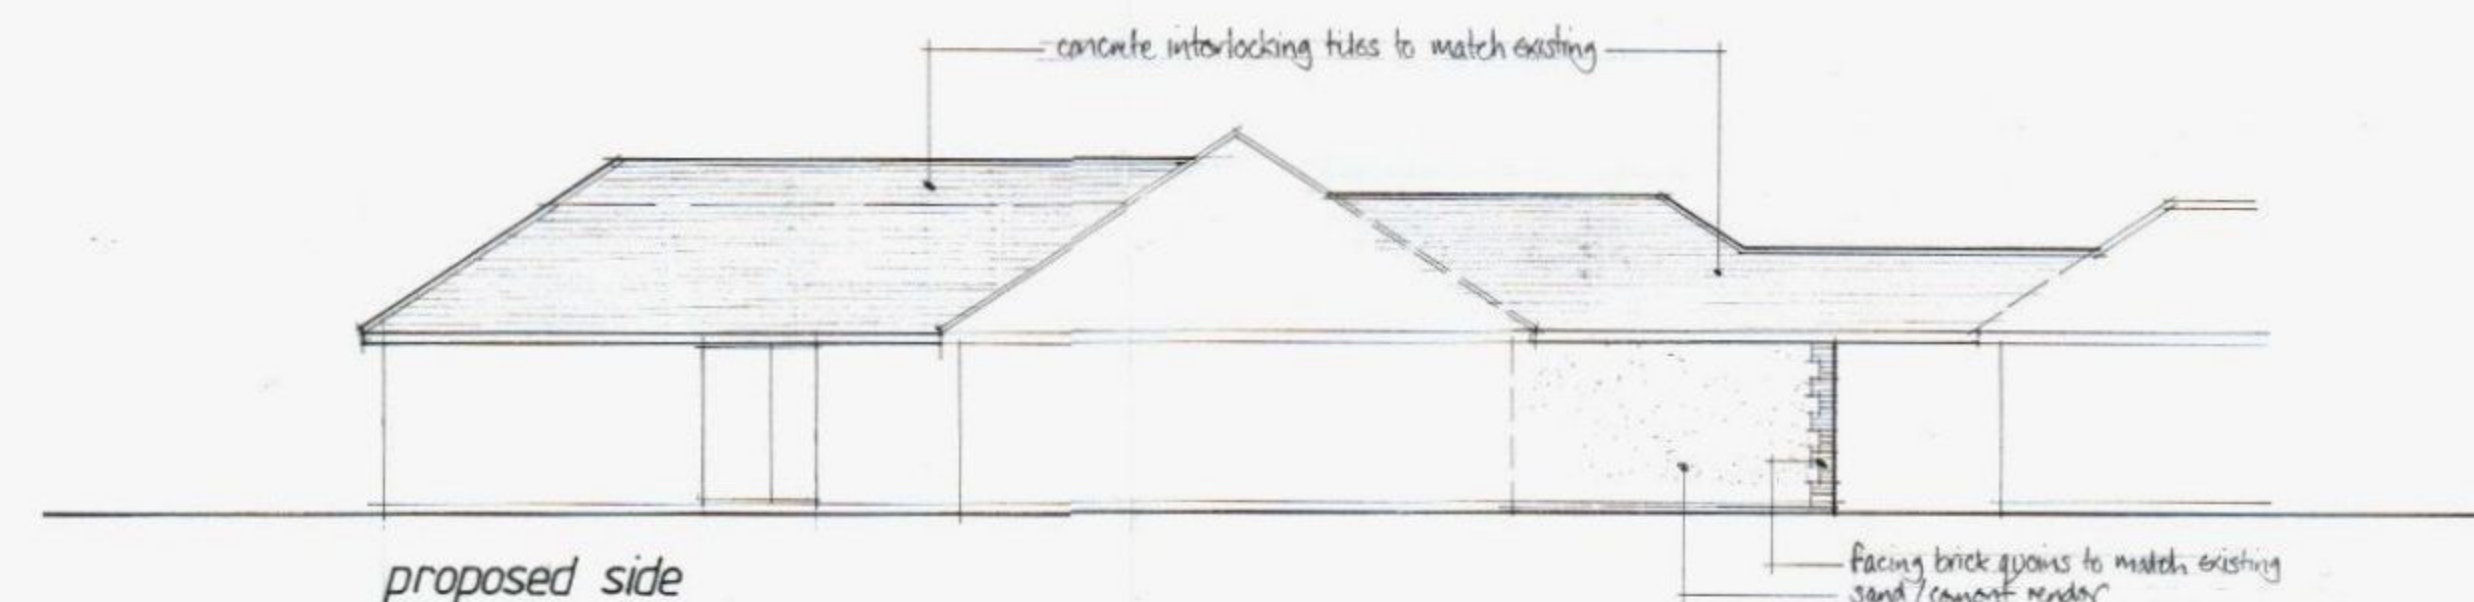

HAVANT BOROUGH COUNCIL
30 MAR 2012
RECEIVED

Proposed single storey rear extension and front roof modifications

Hightrees
Manor Road
Hayling Island

1:100 1:50
March 12