


-  NEW FOOTWAY CONSTRUCTION
-  EXISTING FOOTWAY CONSTRUCTION
-  NEW TACTILE PAVING
-  NEW UNACADAM CARRIAGEWAY CONSTRUCTION
-  NEW CONCRETE CONSTRUCTION
-  EXISTING DITCH AND NEW STORAGE POND

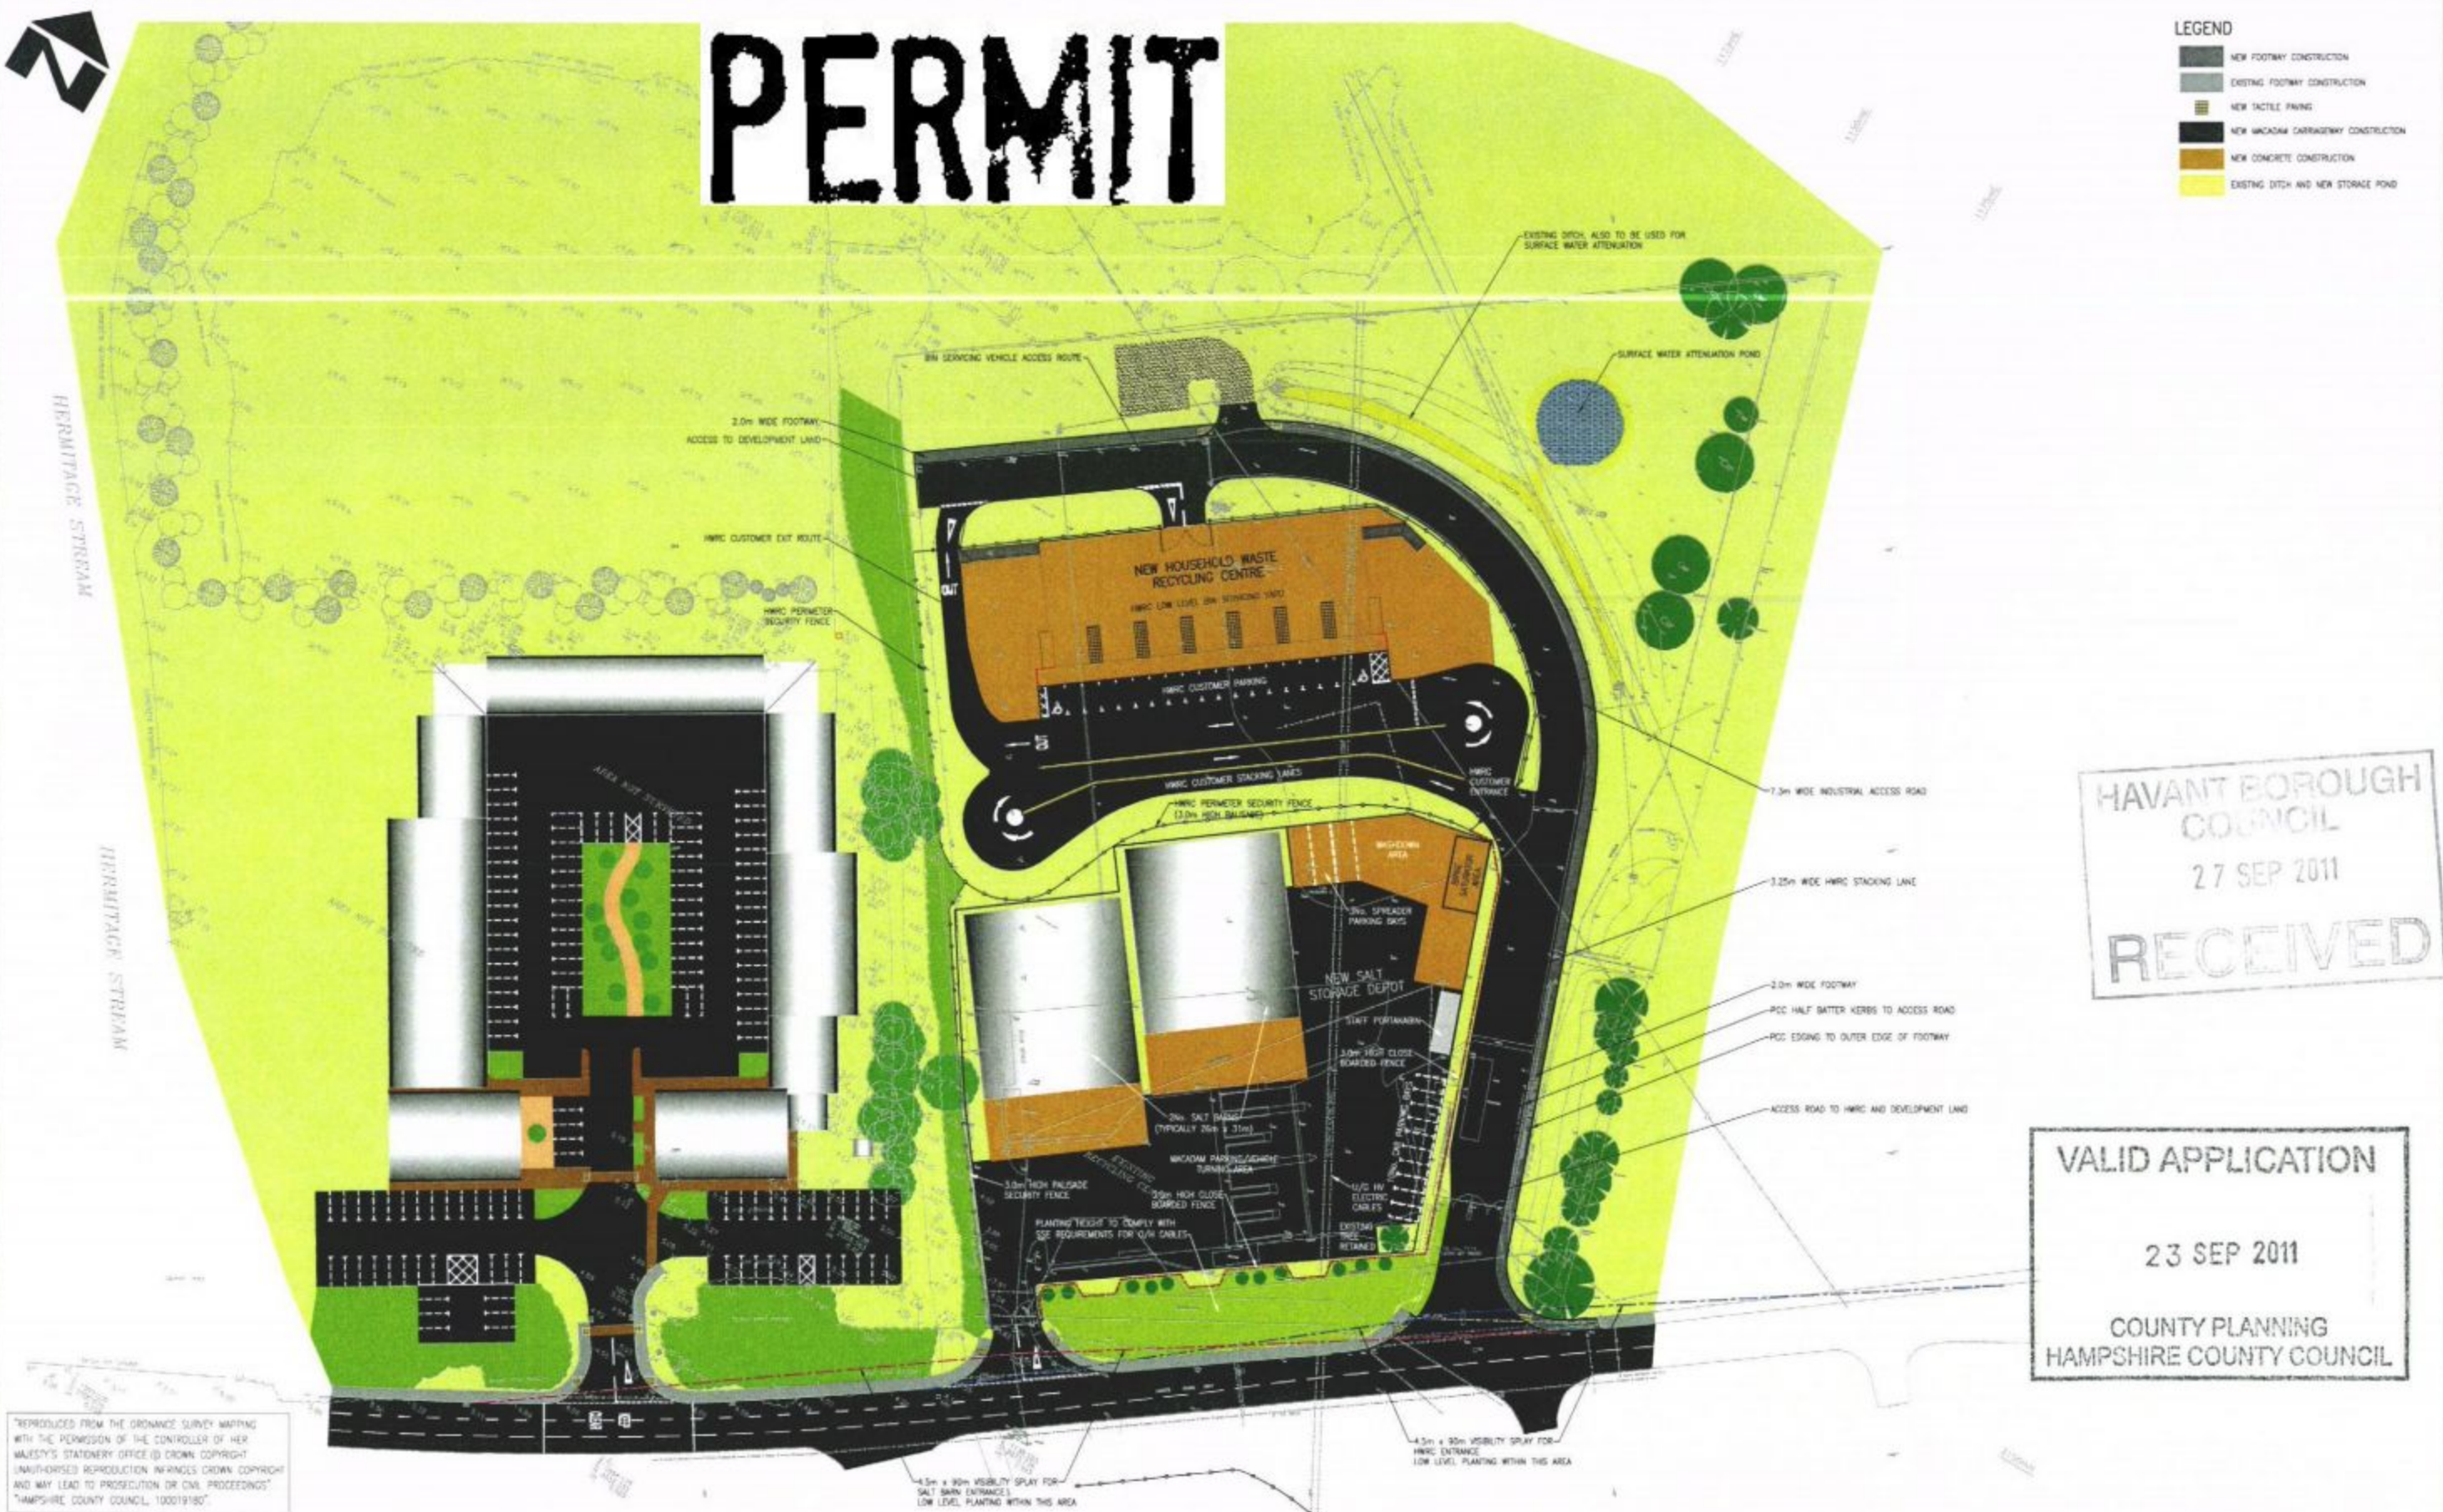

HAVANT BOROUGH  
COUNCIL  
27 SEP 2011  
RECEIVED

VALID APPLICATION

23 SEP 2011

COUNTY PLANNING  
HAMPSHIRE COUNTY COUNCIL

REPRODUCED FROM THE ORDNANCE SURVEY MAPPING  
WITH THE PERMISSION OF THE CONTROLLER OF HER  
MAJESTY'S STATIONERY OFFICE (© CROWN COPYRIGHT)  
UNAUTHORISED REPRODUCTION INFRINGES CROWN COPYRIGHT  
AND MAY LEAD TO PROSECUTION OR CIVIL PROCEEDINGS.  
HAMPSHIRE COUNTY COUNCIL, 100019180.

HAMPSHIRE COUNTY COUNCIL  
ECONOMY, TRANSPORT & ENVIRONMENT  
WASTE MANAGEMENT & RESOURCES



STUART JARVIS BSc DipTP FCIHT MRTP; DIRECTOR OF ECONOMY, TRANSPORT &amp; ENVIRONMENT

|          |     |
|----------|-----|
| DESIGNED | WHW |
| CAD      | WHW |
| CHECKED  | SRF |
| APPROVED | DD  |

|                                          |         |           |         |
|------------------------------------------|---------|-----------|---------|
| SCHEME                                   |         |           |         |
| HAVANT INCINERATOR SITE<br>REDEVELOPMENT |         |           |         |
| JOB No. R.J509025.01                     |         |           |         |
| SCALE                                    | • 1:500 | DATE      | Feb. 11 |
|                                          |         | SHEET No. |         |

DRAWING TITLE

SITE MASTERPLAN

DATE: 04/05/2011 at 1:43pm

DRG No.

17\_500026\_MASTERPLAN

[illegible]