


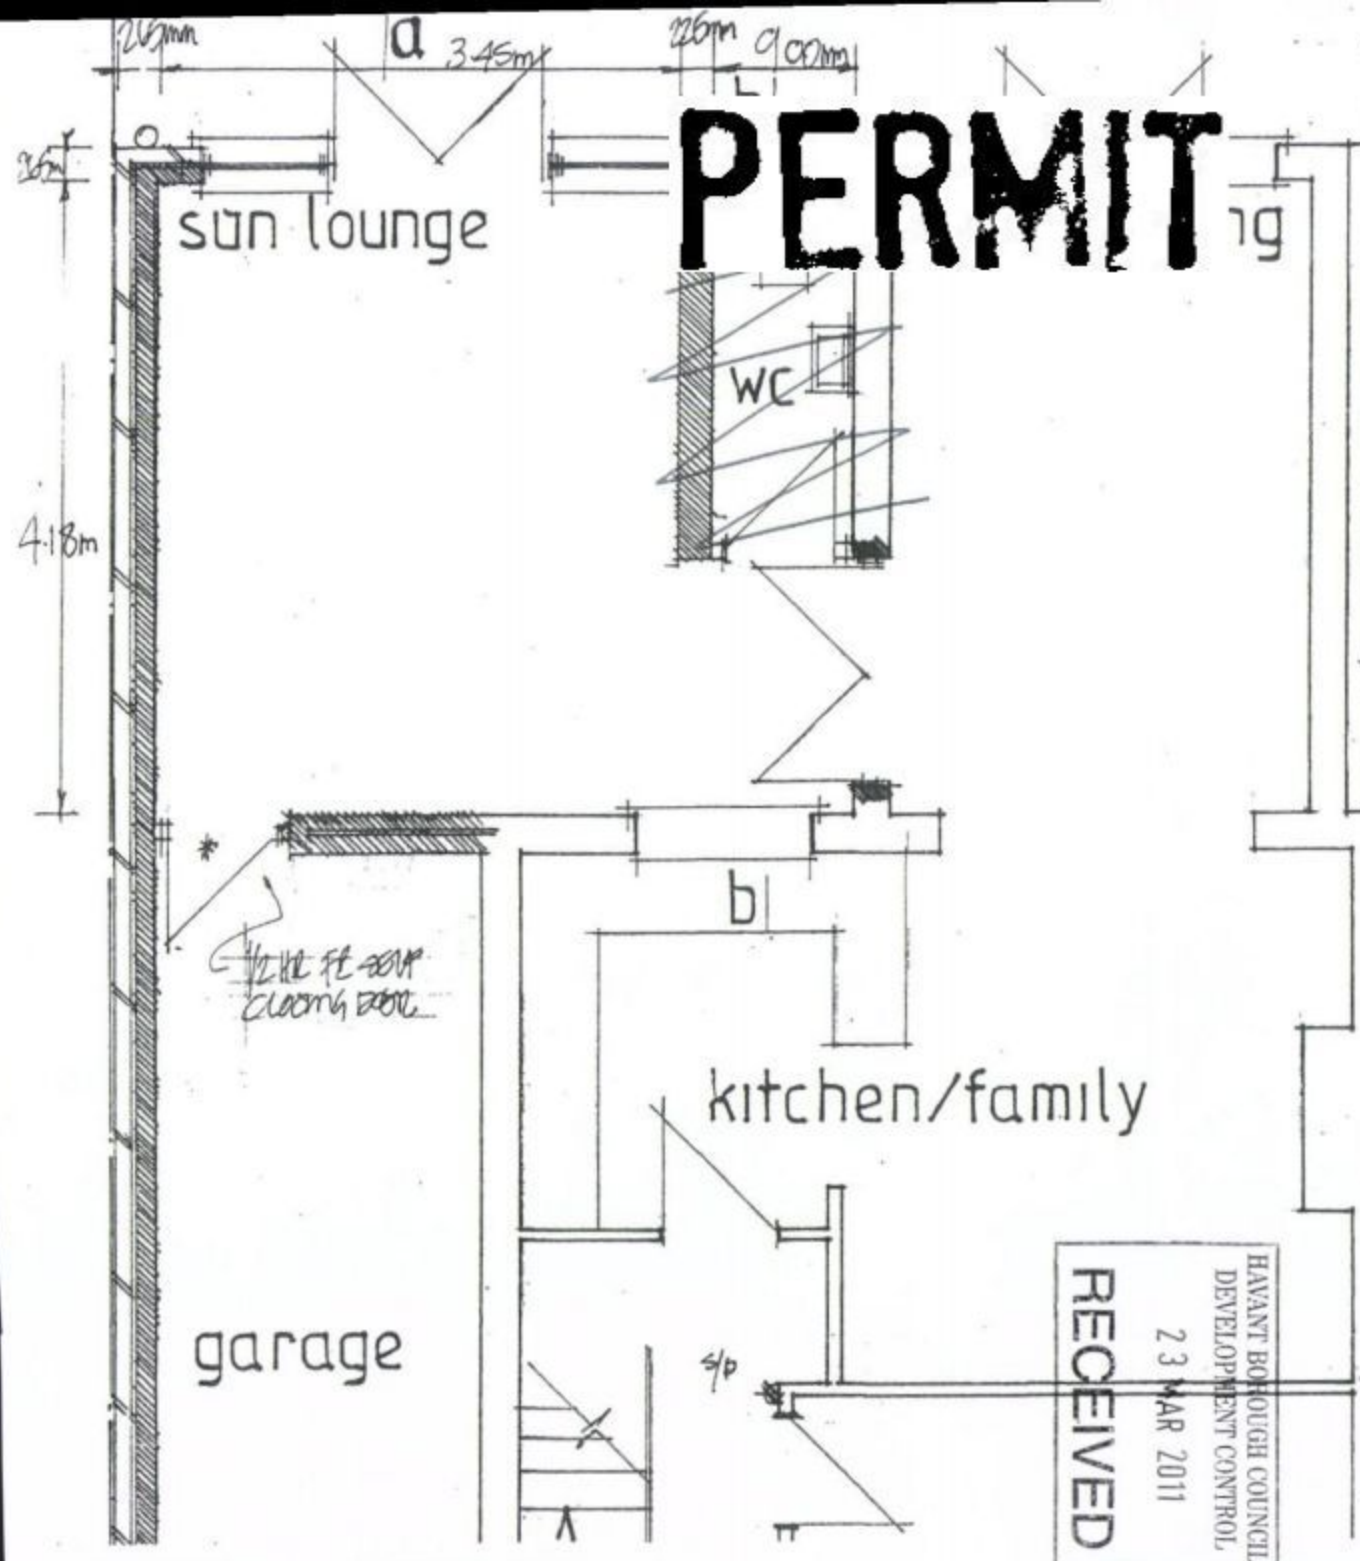


PERMIT

↑ Garden.

Existing dimensions
of 33 Silvester Road
PO8 8TJ
Mrs. T. Porter.

Proposed

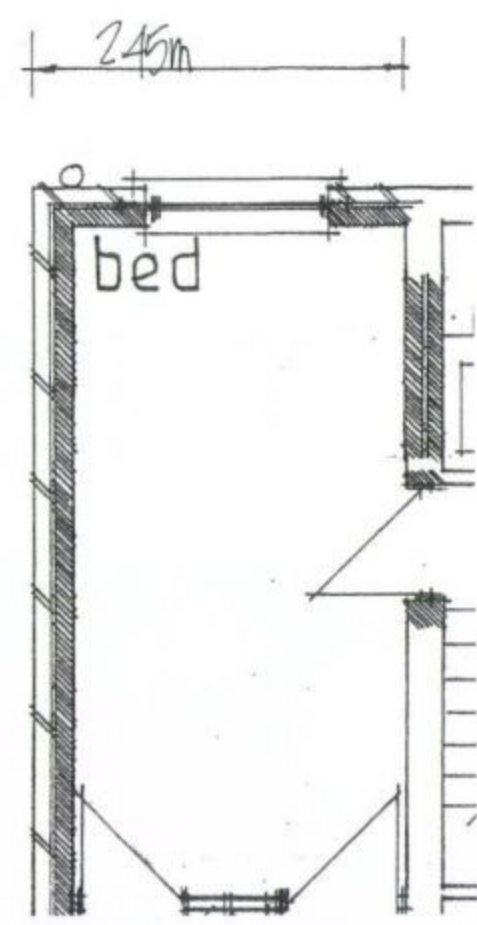

RECEIVED
23 MAR 2011
Havant Borough Council
Development Control