





Three Dimensional View of the Triple Lane Practice Facility


Plan View of the Triple Lane Practice Facility  
Scale 1:70

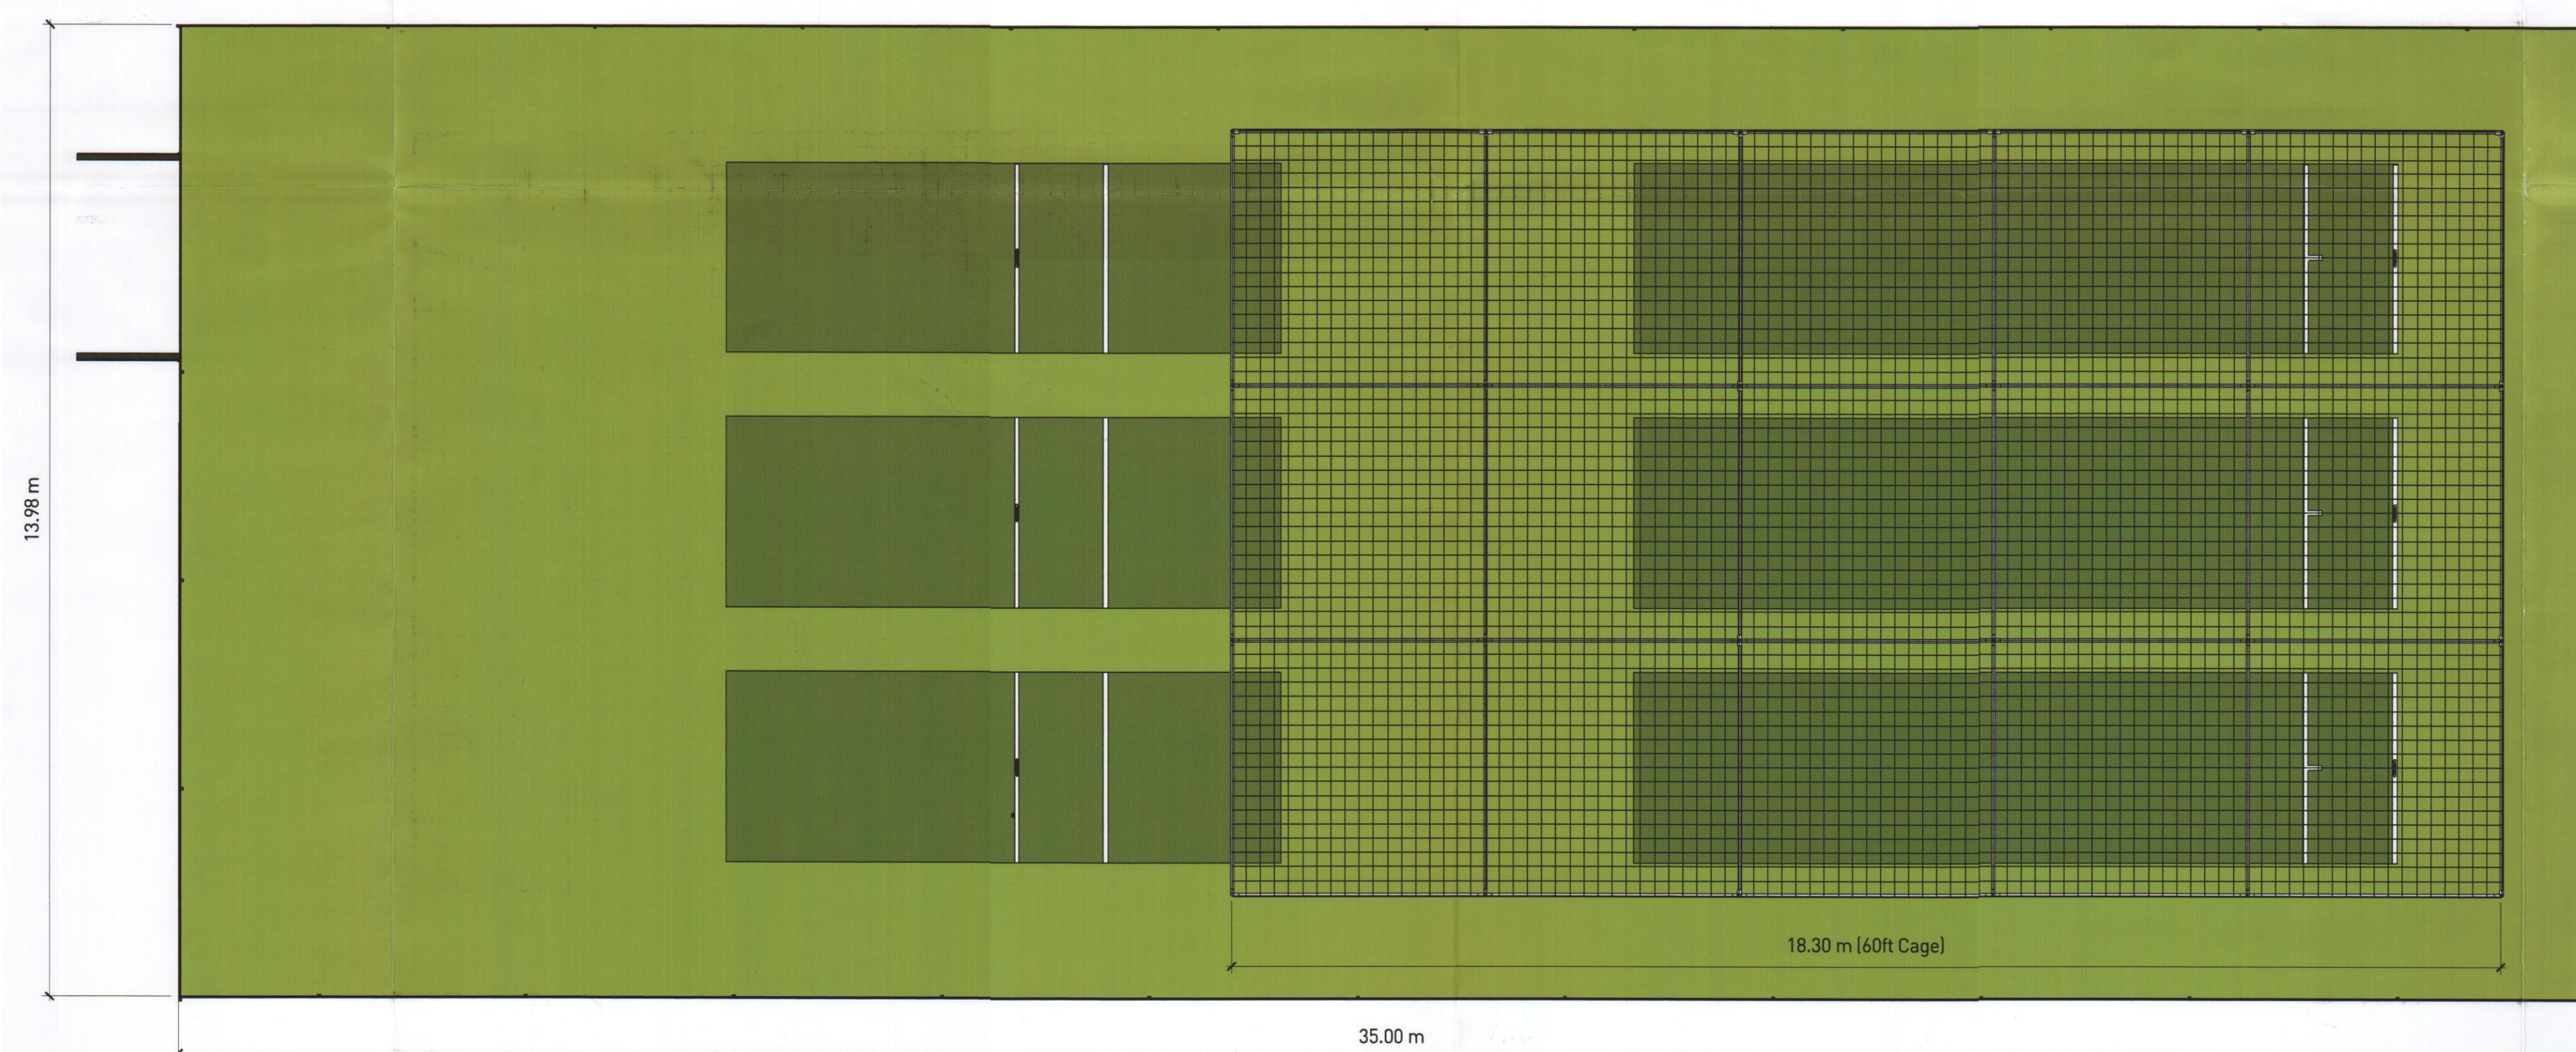

Side Cage Elevation  
Scale 1:70

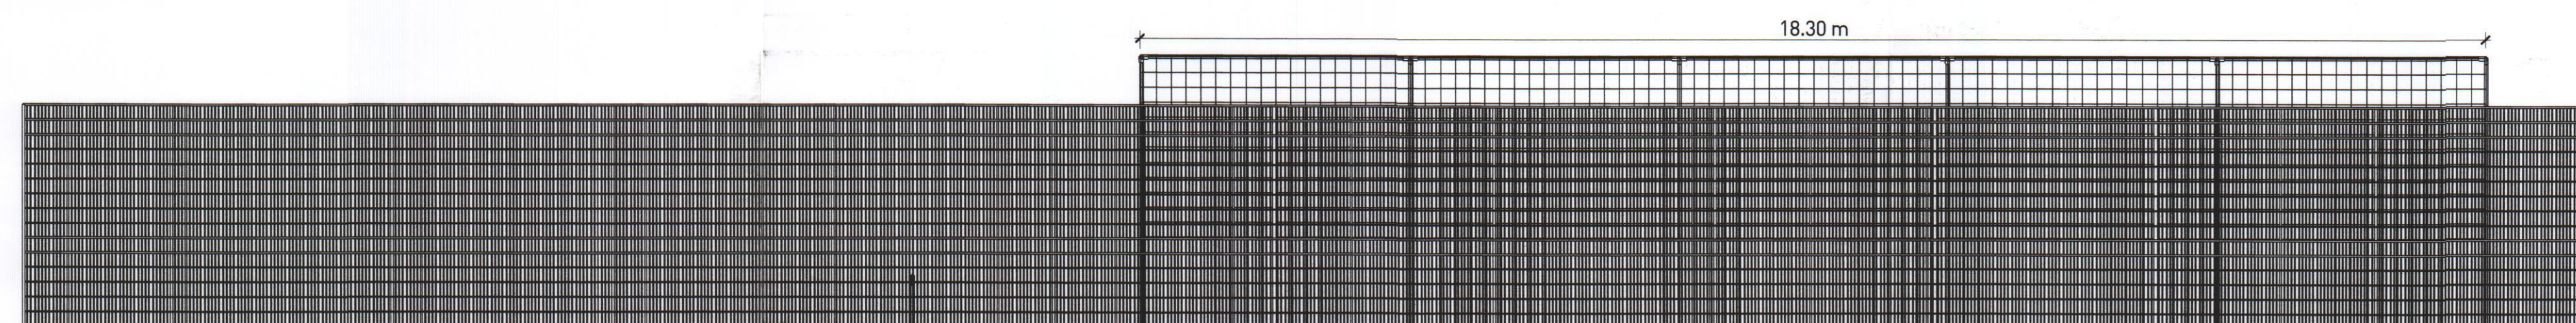

Front Cage Elevation  
Scale 1:70

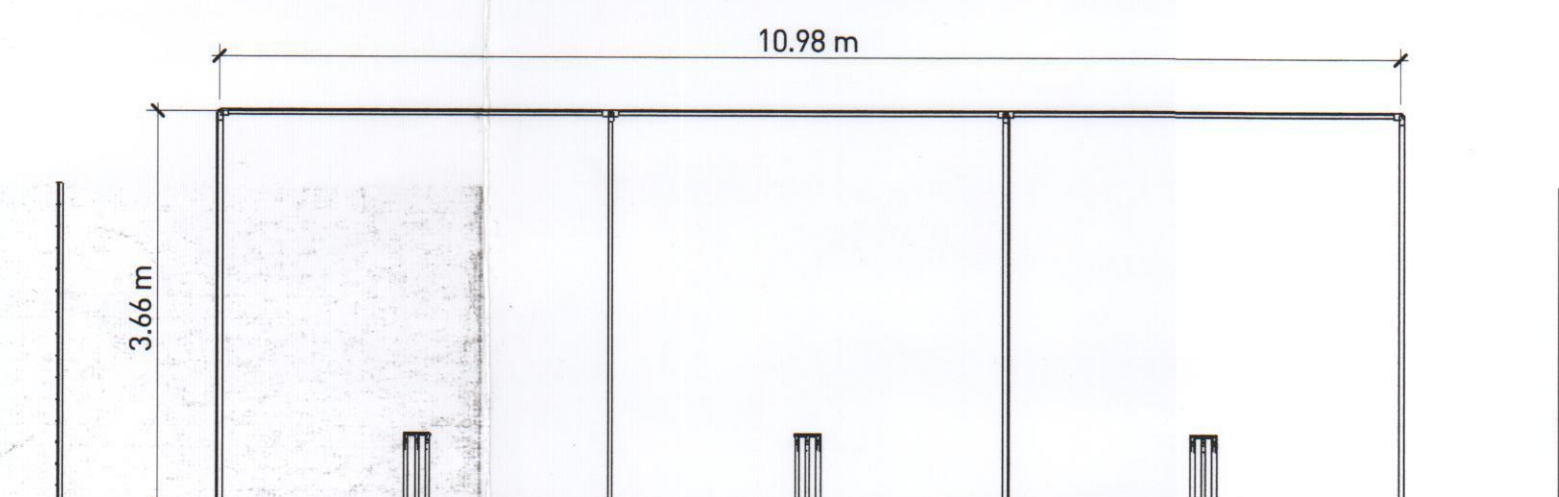

**nottssport**   
Synthetic Surfacing

Technical Services  
Innovation House  
Magna Park  
Lutterworth  
Leicestershire  
LE17 4XH  
United Kingdom

Waterlooville Cricket Club

Triple Lane Practice Facility

Three Dimensional, Plan  
View, Side and Front Cage  
Elevations

Date 15/09/2010

Drawn by MW

Revision

NSWCC002

Scale As indicated