

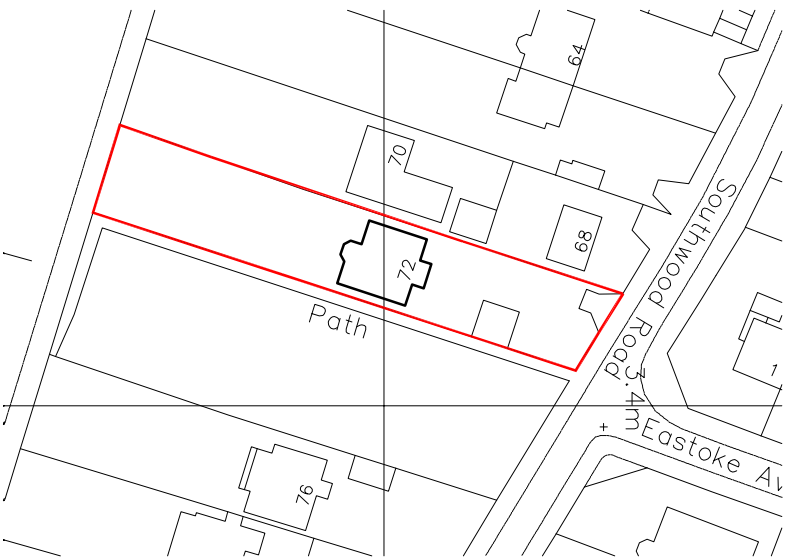


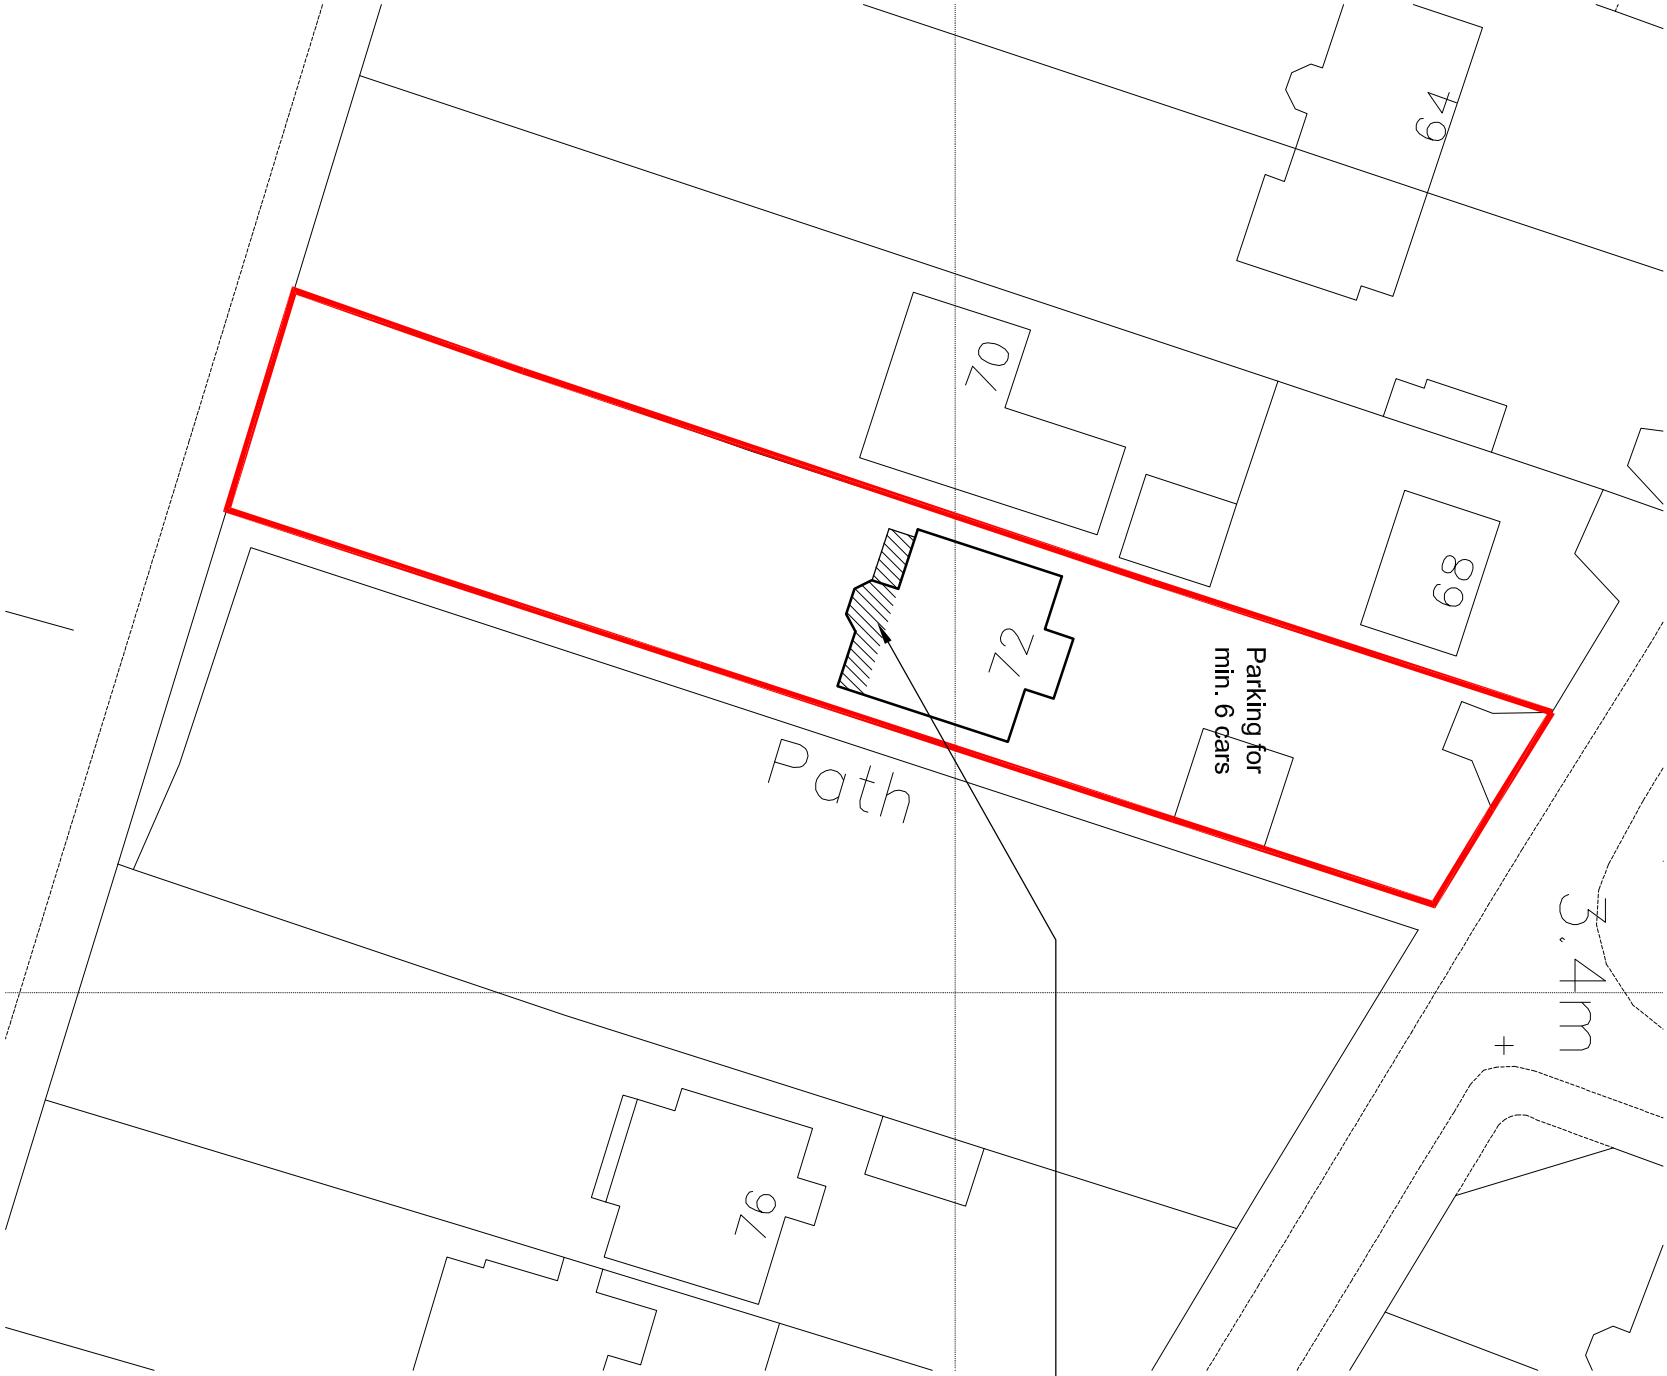

Ordnance Survey (c) Crown Copyright 2012. All rights reserved. Licence number 1000201419
Location Plan
1:1250

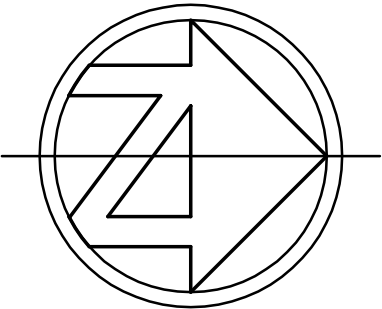

Proposed extension and alterations
to balcony

Ordnance Survey (c) Crown Copyright 2012. All rights reserved. Licence number 1000201419
Block Plan
1:500