PERMIT

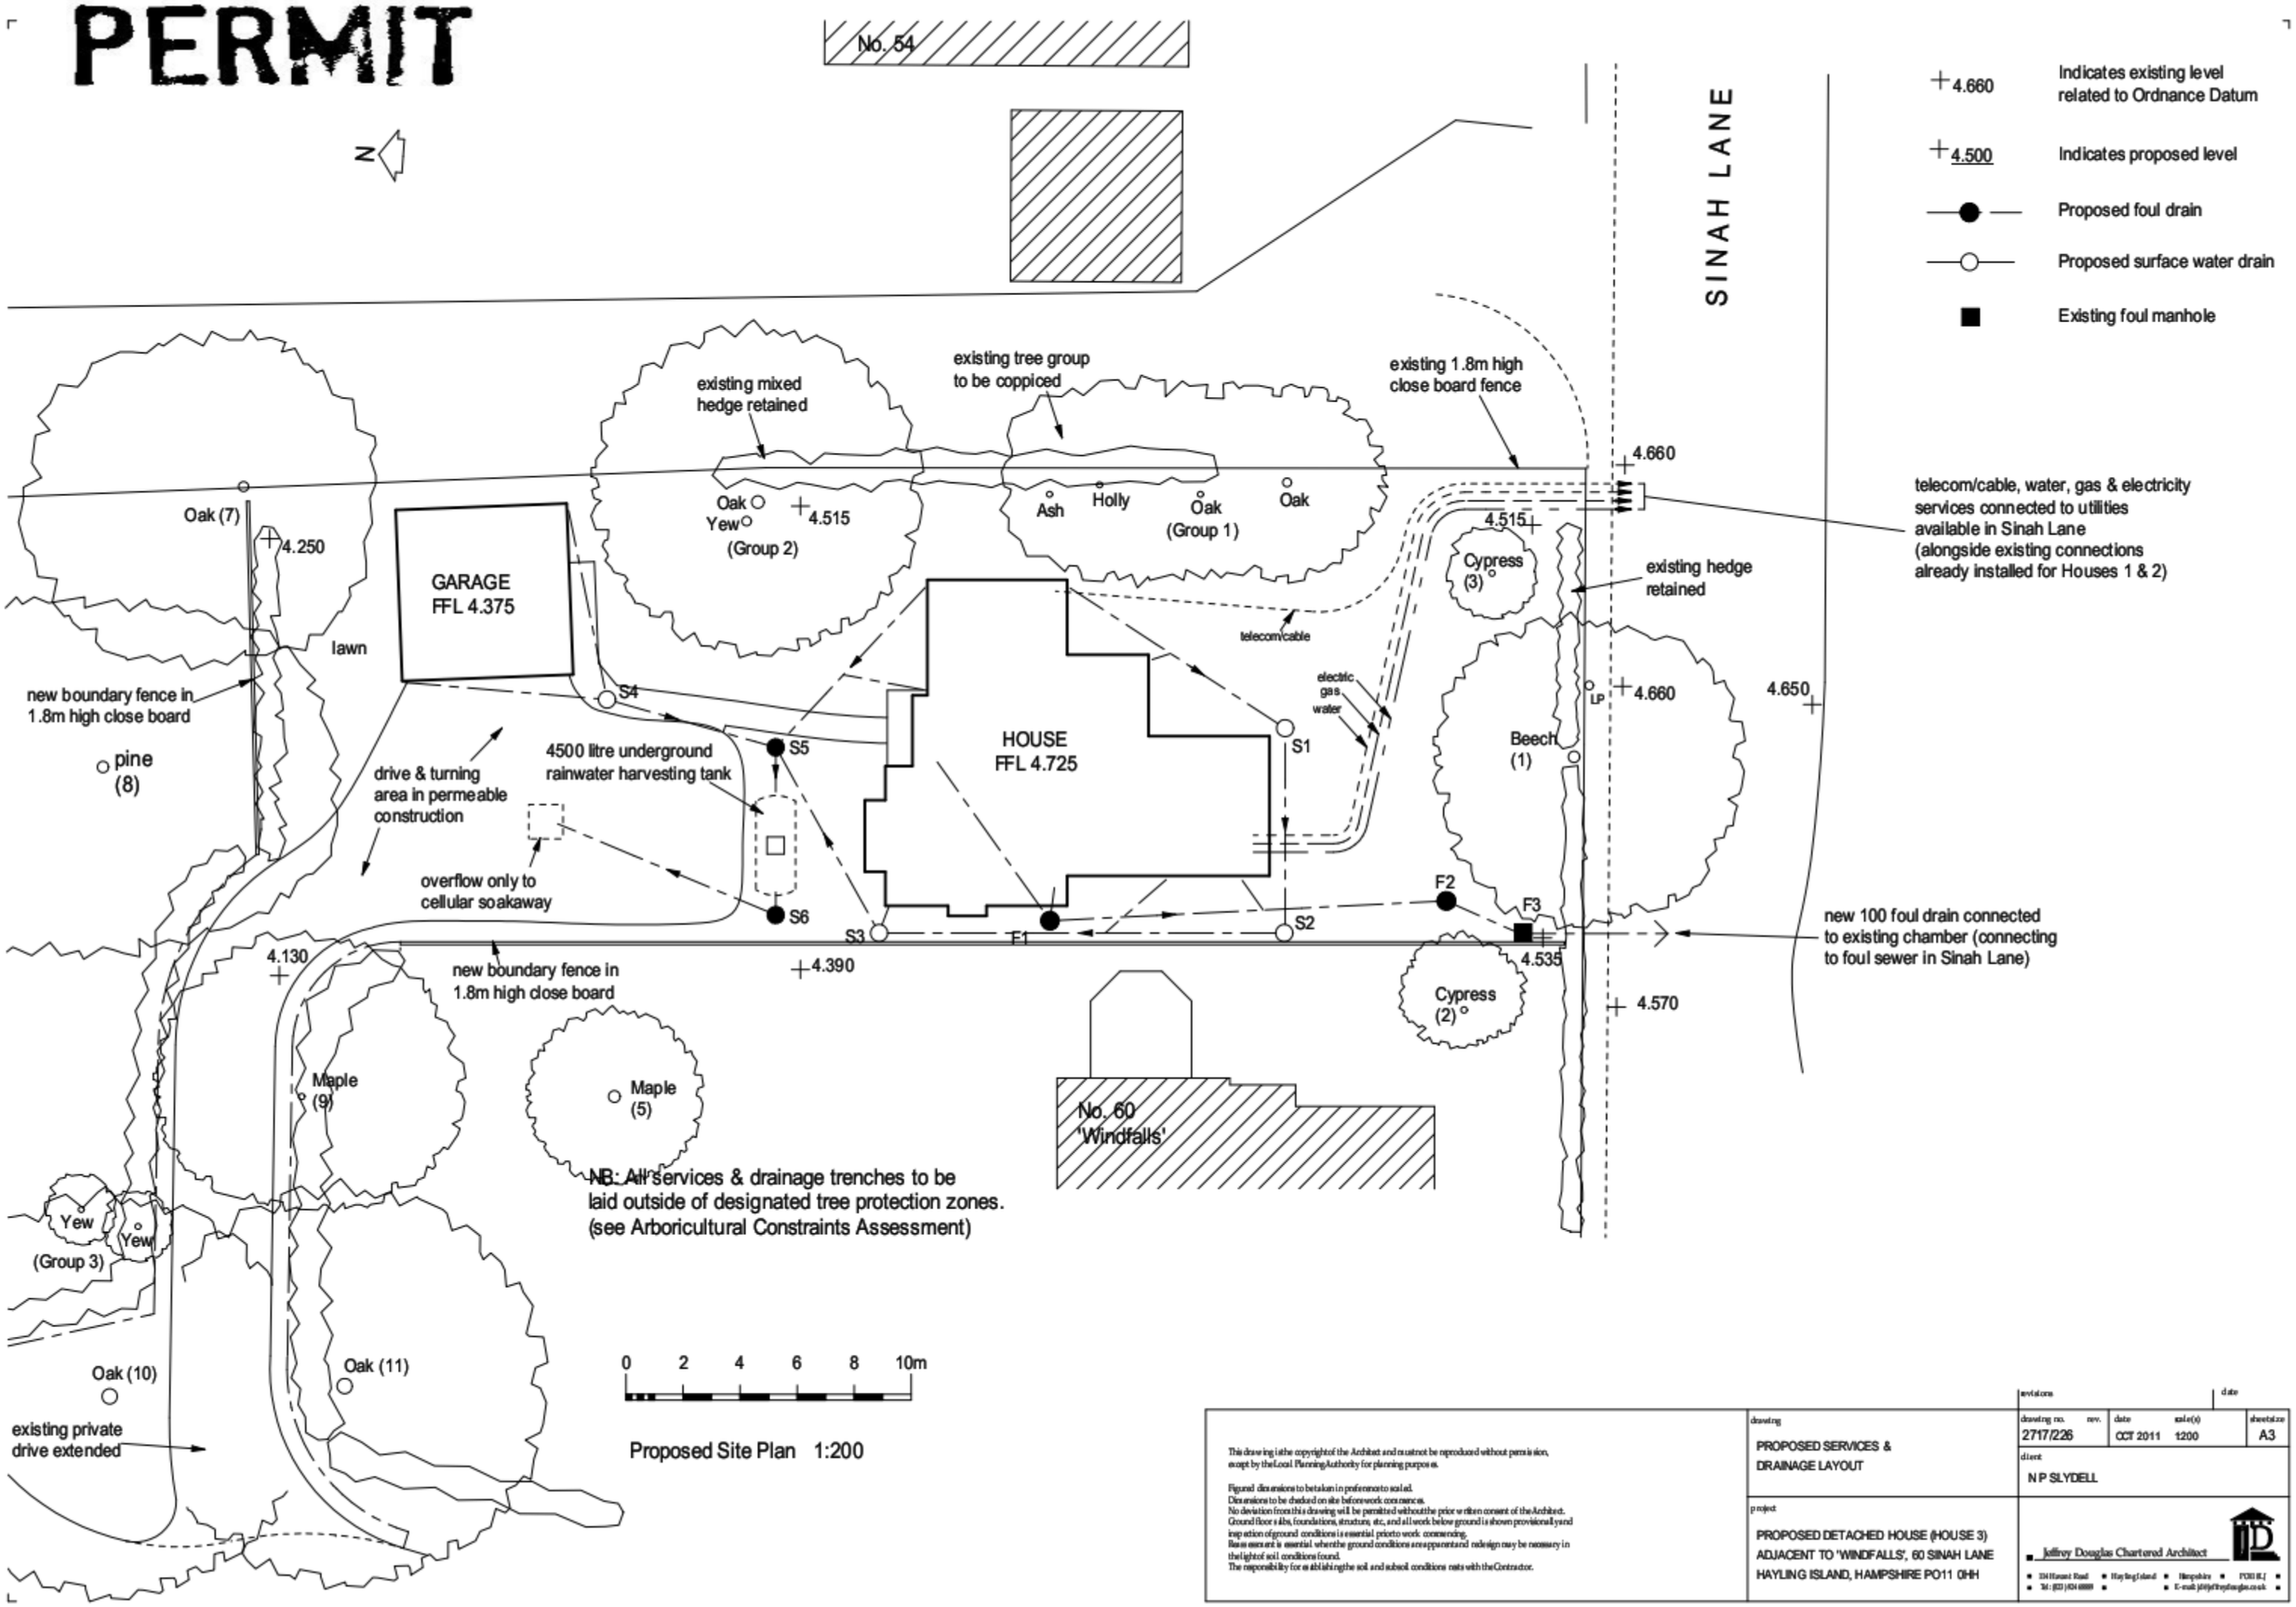

Proposed Site Plan 1:200

This drawing is the copyright of the Architect and must not be reproduced without permission, except by the Local Planning Authority for planning purposes.

Figured dimensions to be taken in preference to scaled.
Dimensions to be checked on site before work commences.
No deviation from this drawing will be permitted without the prior written consent of the Architect.
Ground floor slabs, foundations, structure, etc, and all work below ground is shown provisional until inspection of ground conditions is essential prior to work commencing.
Reassessment is essential when the ground conditions are apparent and redesign may be necessary in the light of soil conditions found.
The responsibility for establishing the soil and subsoil conditions rests with the Contractor.

drawing: PROPOSED SERVICES & DRAINAGE LAYOUT	revisions	date	
	drawing no. 2717/226	rev.	date OCT 2011
	scale(s) 1:200		sheetsize A3
client: N P SLYDELL			
project: PROPOSED DETACHED HOUSE (HOUSE 3) ADJACENT TO 'WINDFALLS', 60 SINAH LANE HAYLING ISLAND, HAMPSHIRE PO11 0HH			

Jeffrey Douglas Chartered Architect
134 Havant Road ■ Hayling Island ■ Hampshire ■ PO11 0LJ ■
Tel: (023) 9246 6888 ■ E-mail: jd@jeffreydouglas.co.uk ■