PERMIT

NOTES:
This drawing has been produced solely for PLANNING/DESIGN.
Do not Scale from this Drawing except for planning purposes.
This drawing is the copyright of MF Designs Ltd.




North



East



West

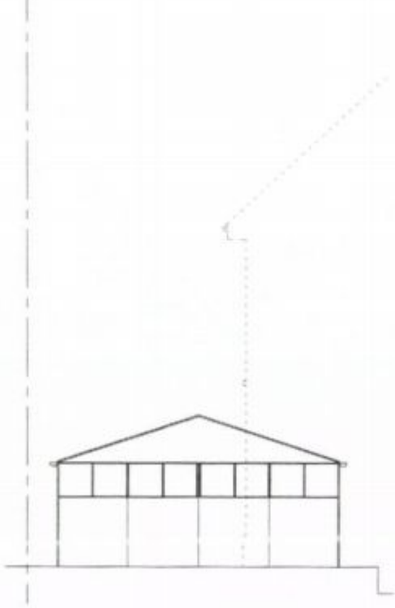

South (garage)

HAVANT BOROUGH COUNCIL
14 SEP 2011
RECEIVED

EXISTING SURVEY - 20 St Georges Avenue, Warblington. Havant. PO9 2RX

mf designs ltd
Chartered Architects

12 Wensley Gardens • Emsworth • Hampshire • PO10 7RA
Director: Martin Farrer RIBA • Co Registration No.4507379

tf 01243 377766
e admin@mfdesigns.org.uk

Date: May '11
Scale: 1:100

Job No: 3021
Drg No: 101