




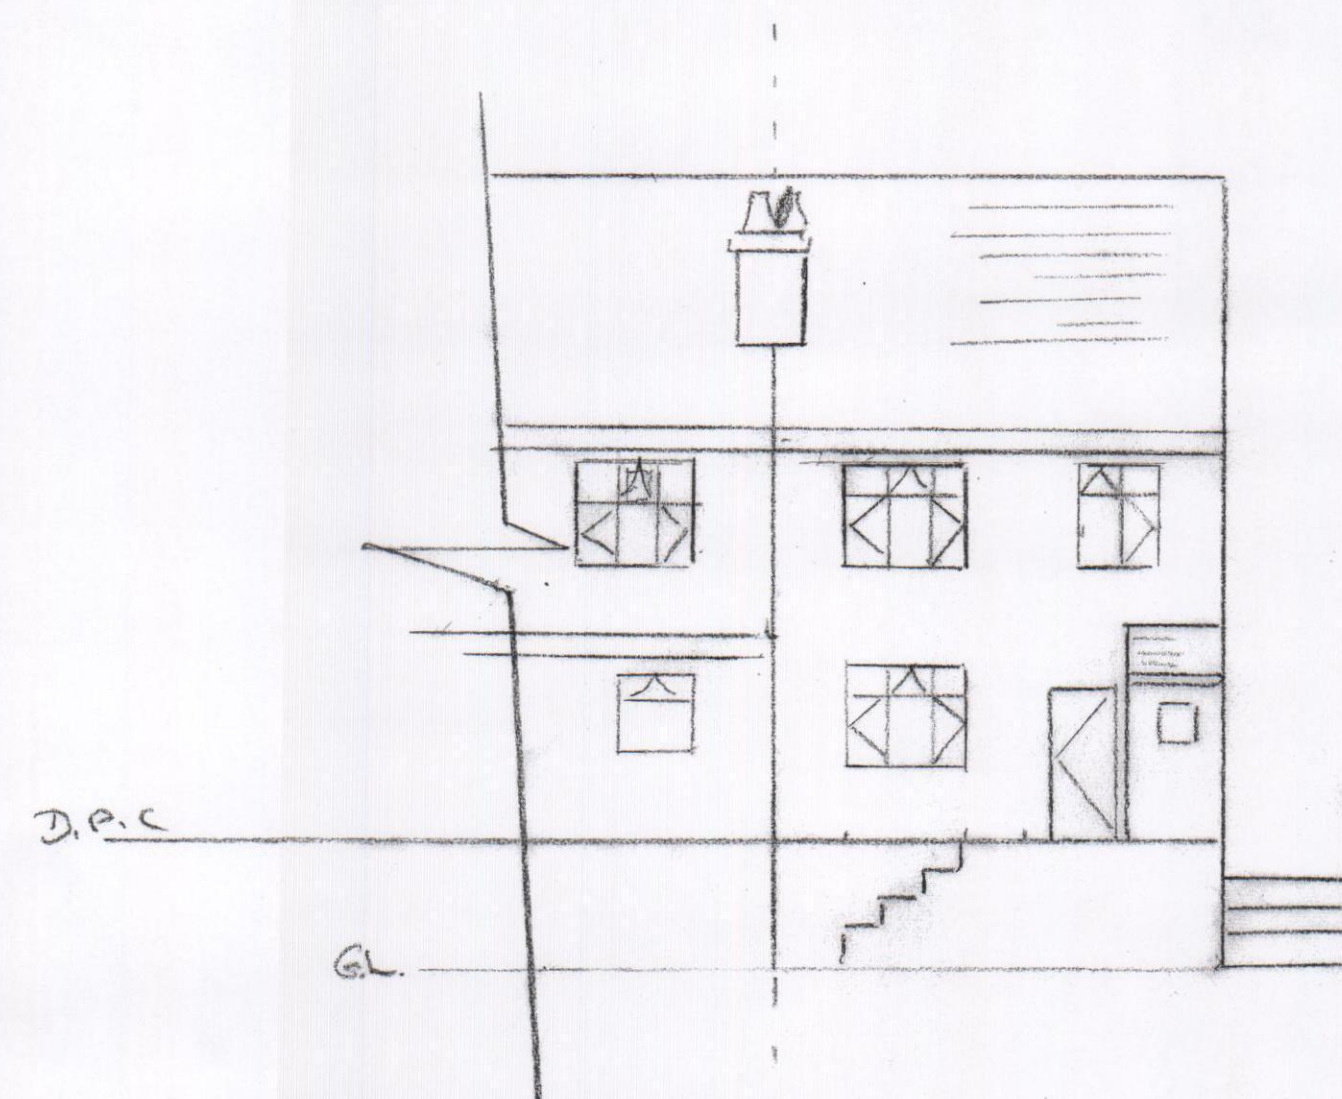


EXISTING ELEVATION
SCALE 1:100

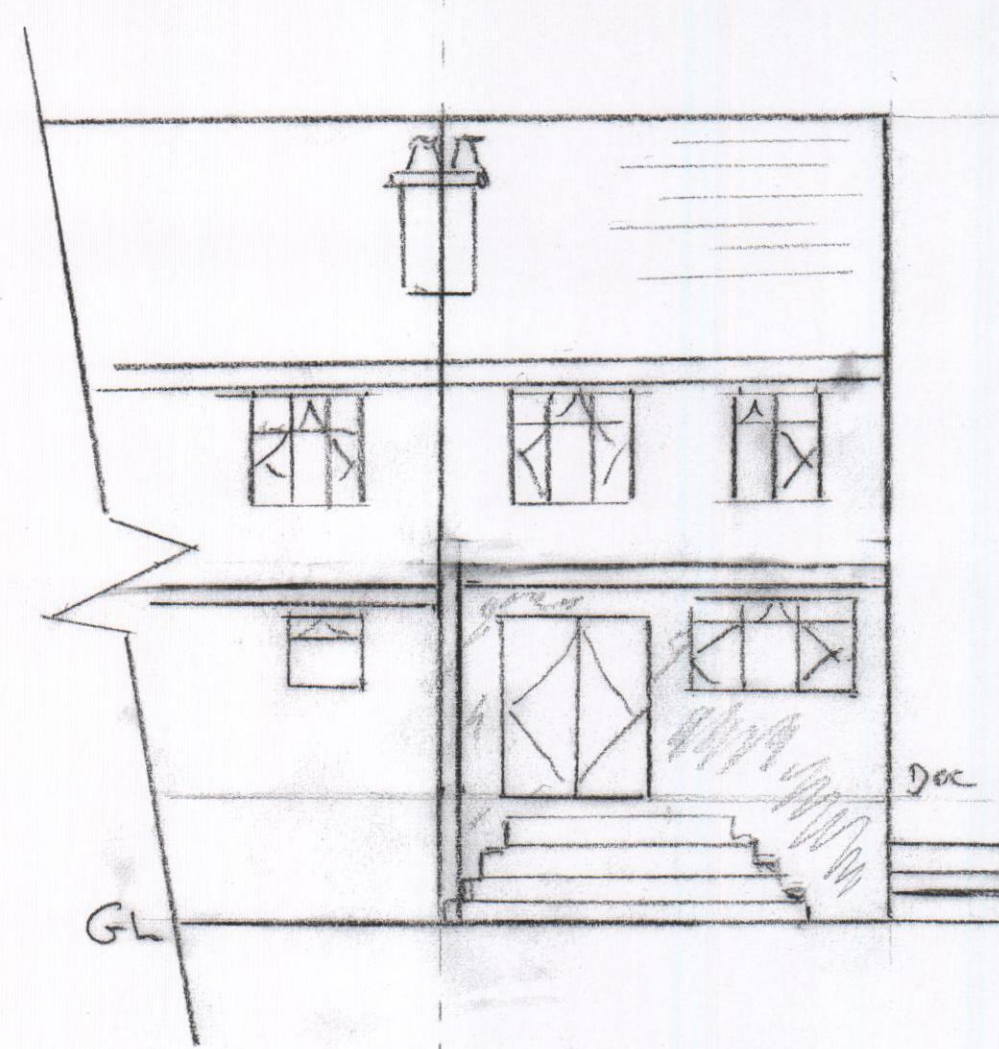


PROPOSED ELEVATION
SCALE 1:100

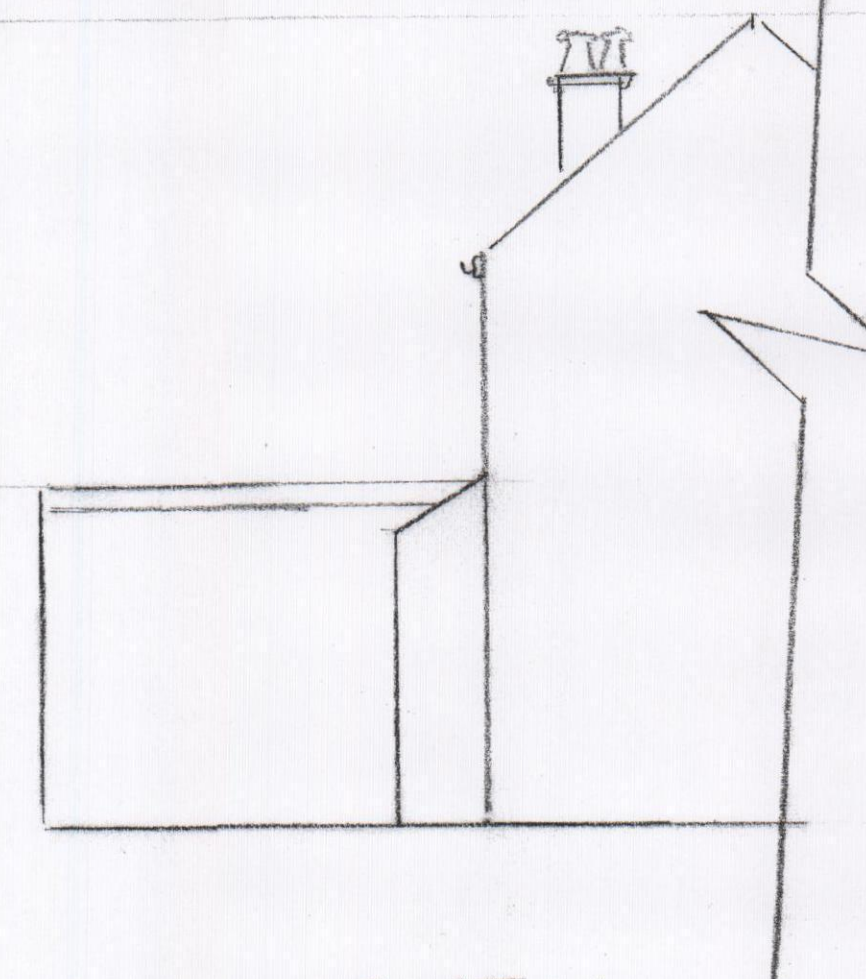


PARTIAL EXISTING
SIDE ELEVATION
SCALE 1:100

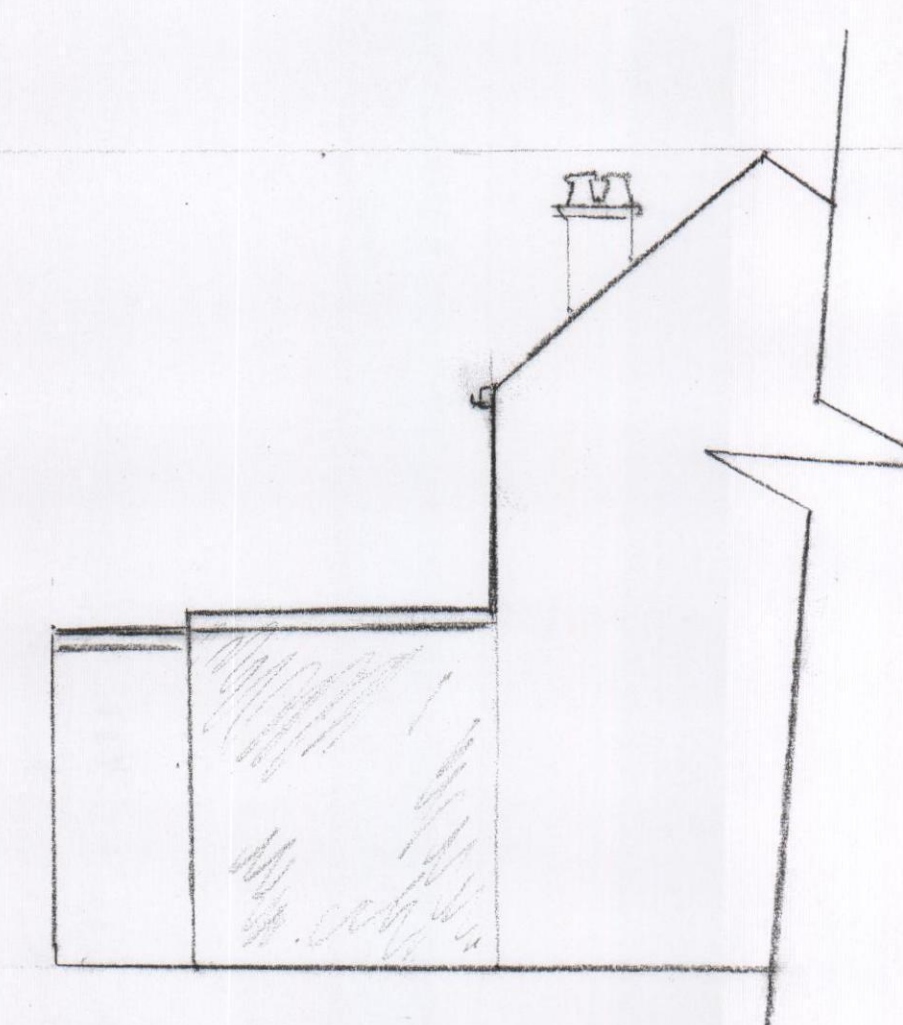

PARTIAL PROPOSED
SIDE ELEVATION
SCALE 1:100

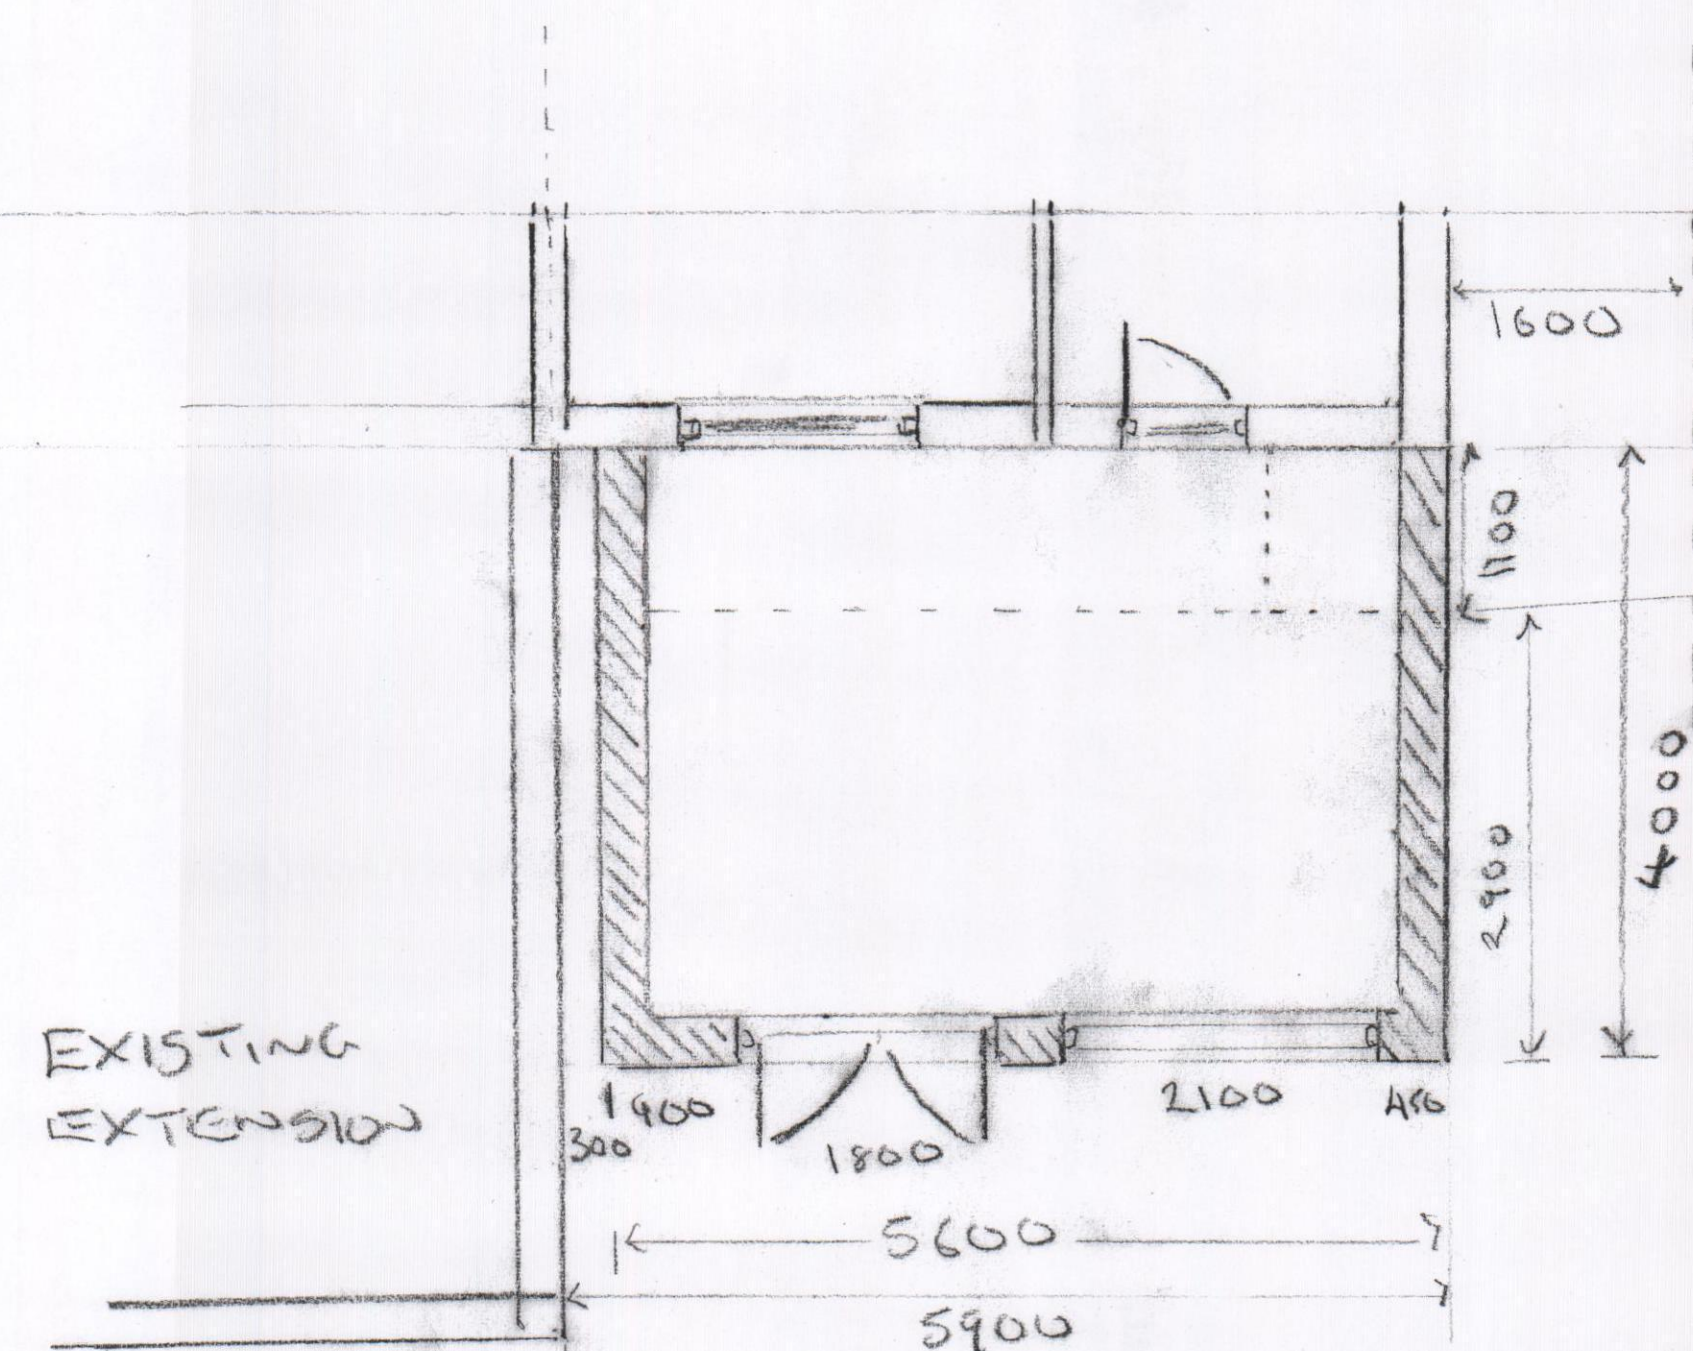

PARTIAL GROUND FLOOR
PROPOSED PLAN
SCALE 1:50

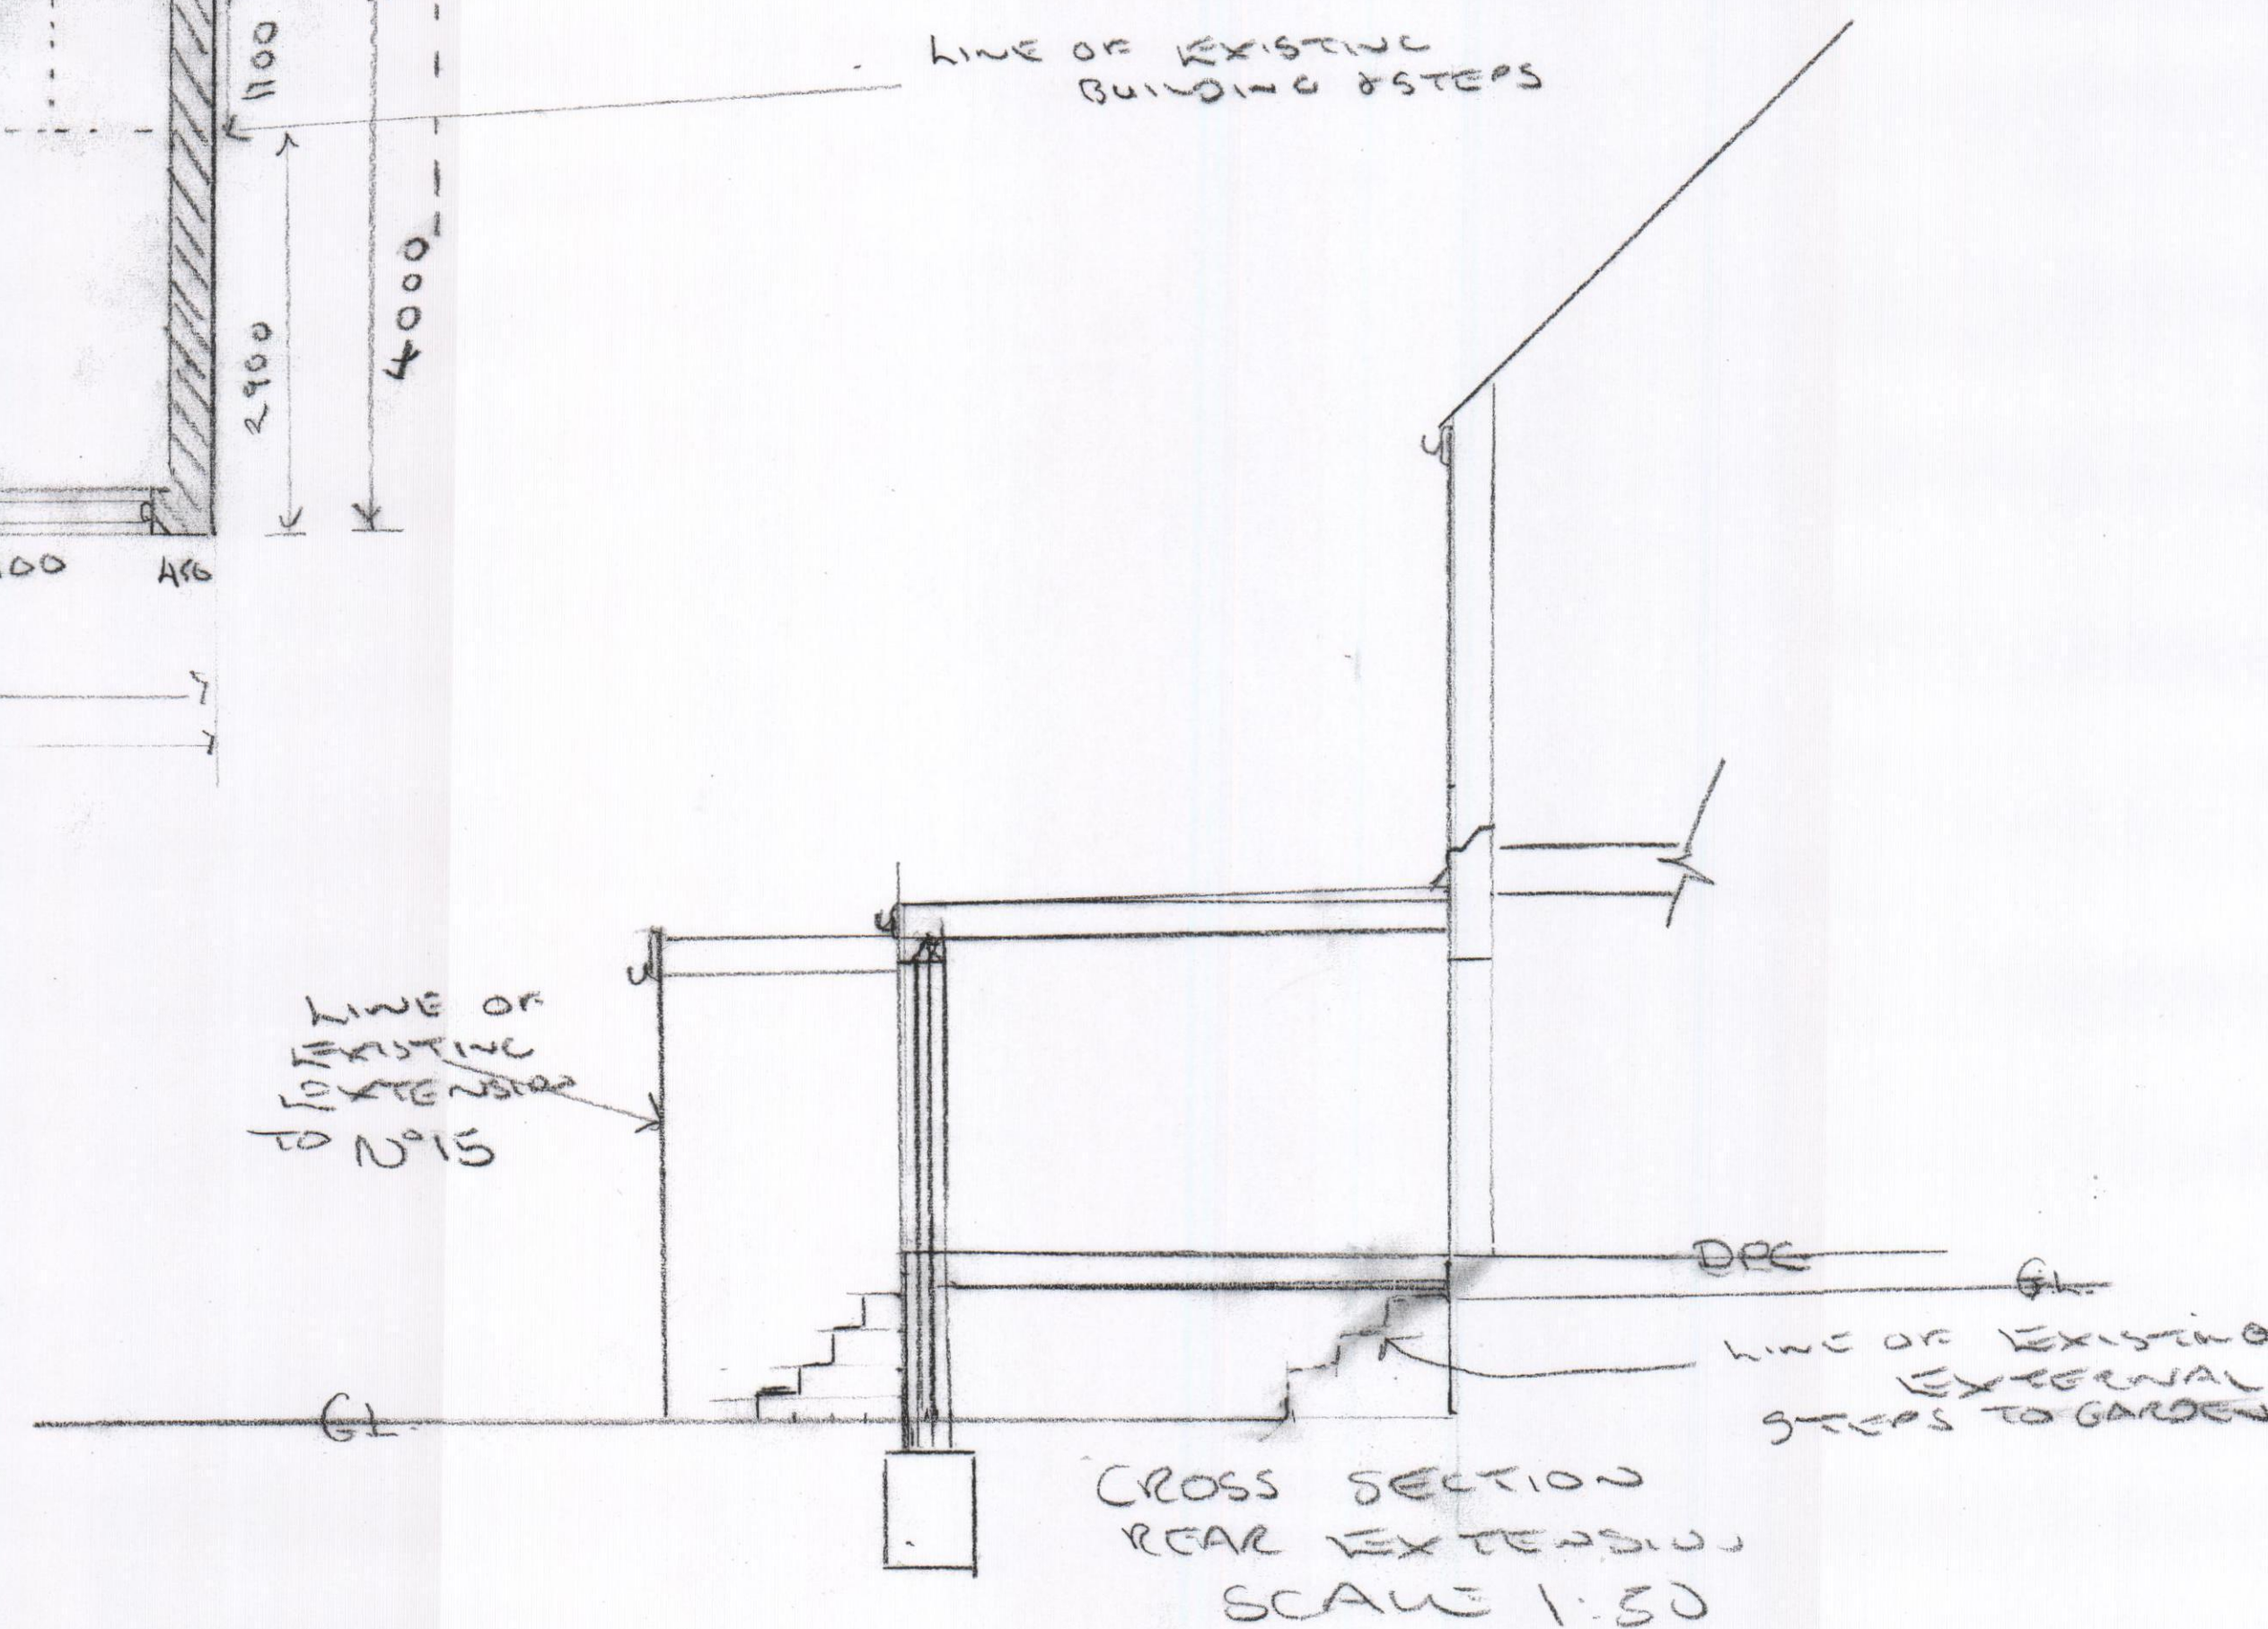

PROPOSED REAR EXTENSION
13 FRANCES RD RUSHBORE
HAMPSHIRE PO7 5HH