PERMIT

NOTES

ORIGINAL A1

0 500mm 2.5M 5M

250mm 1M

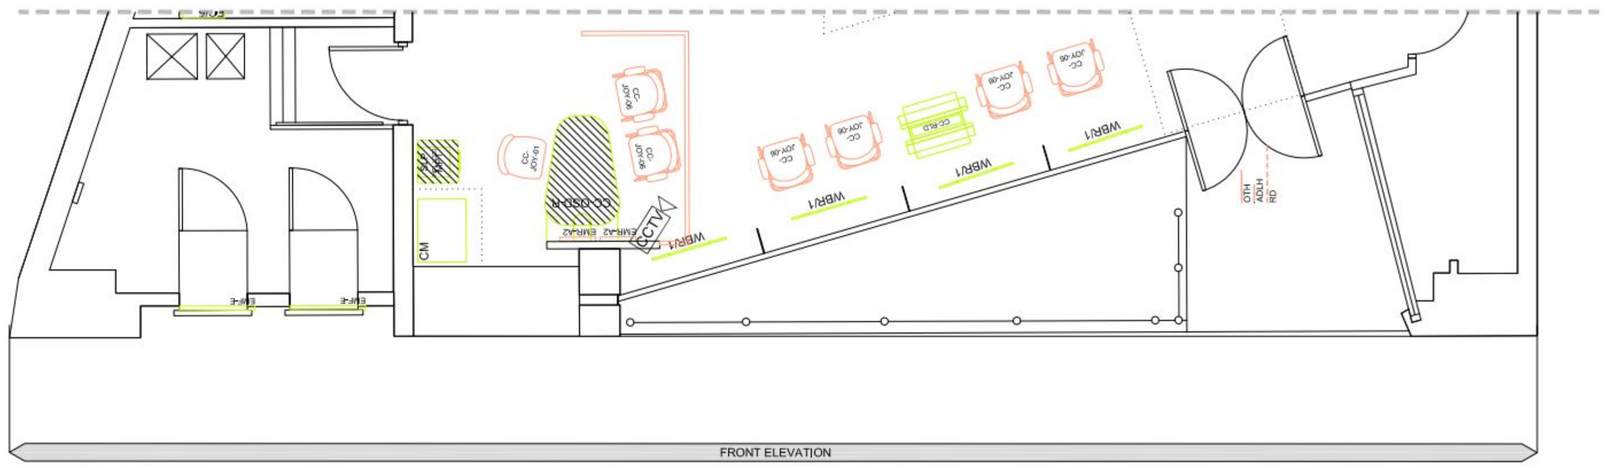

01/001 1:50 (PART) PLAN

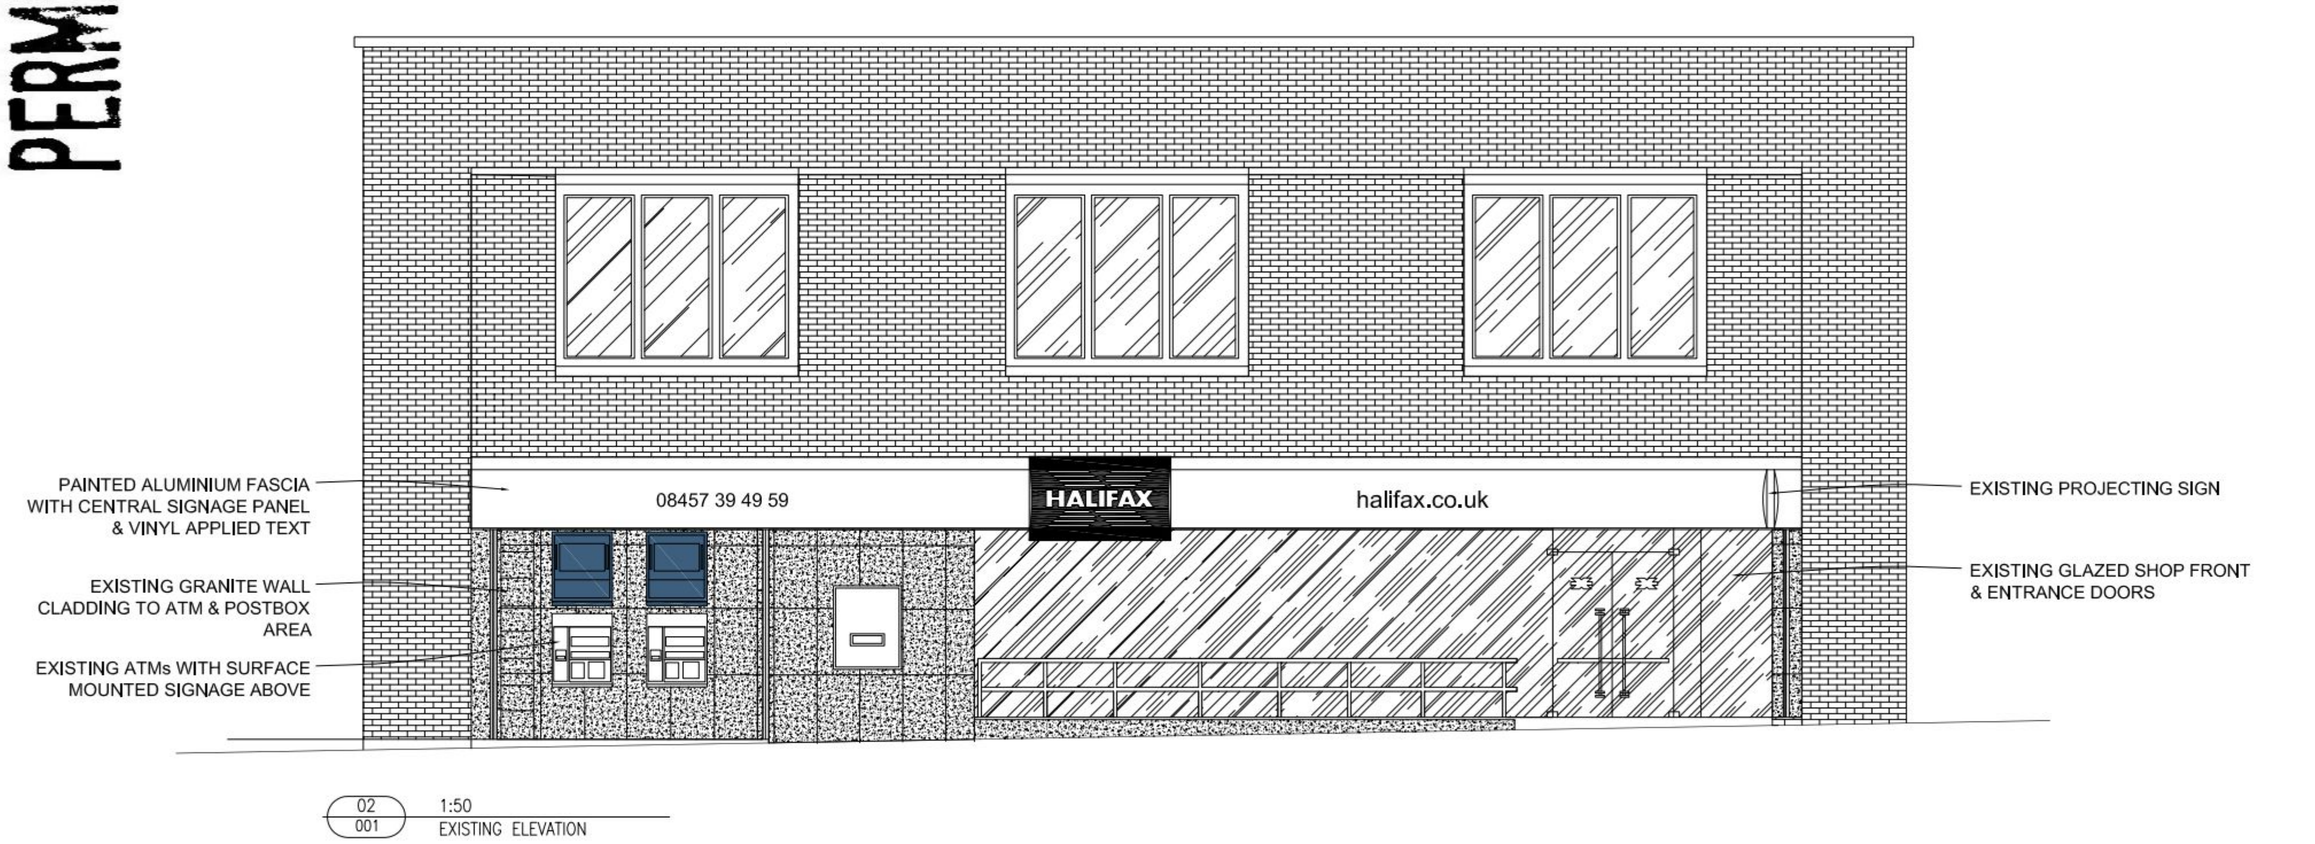

02/001 1:50 EXISTING ELEVATION

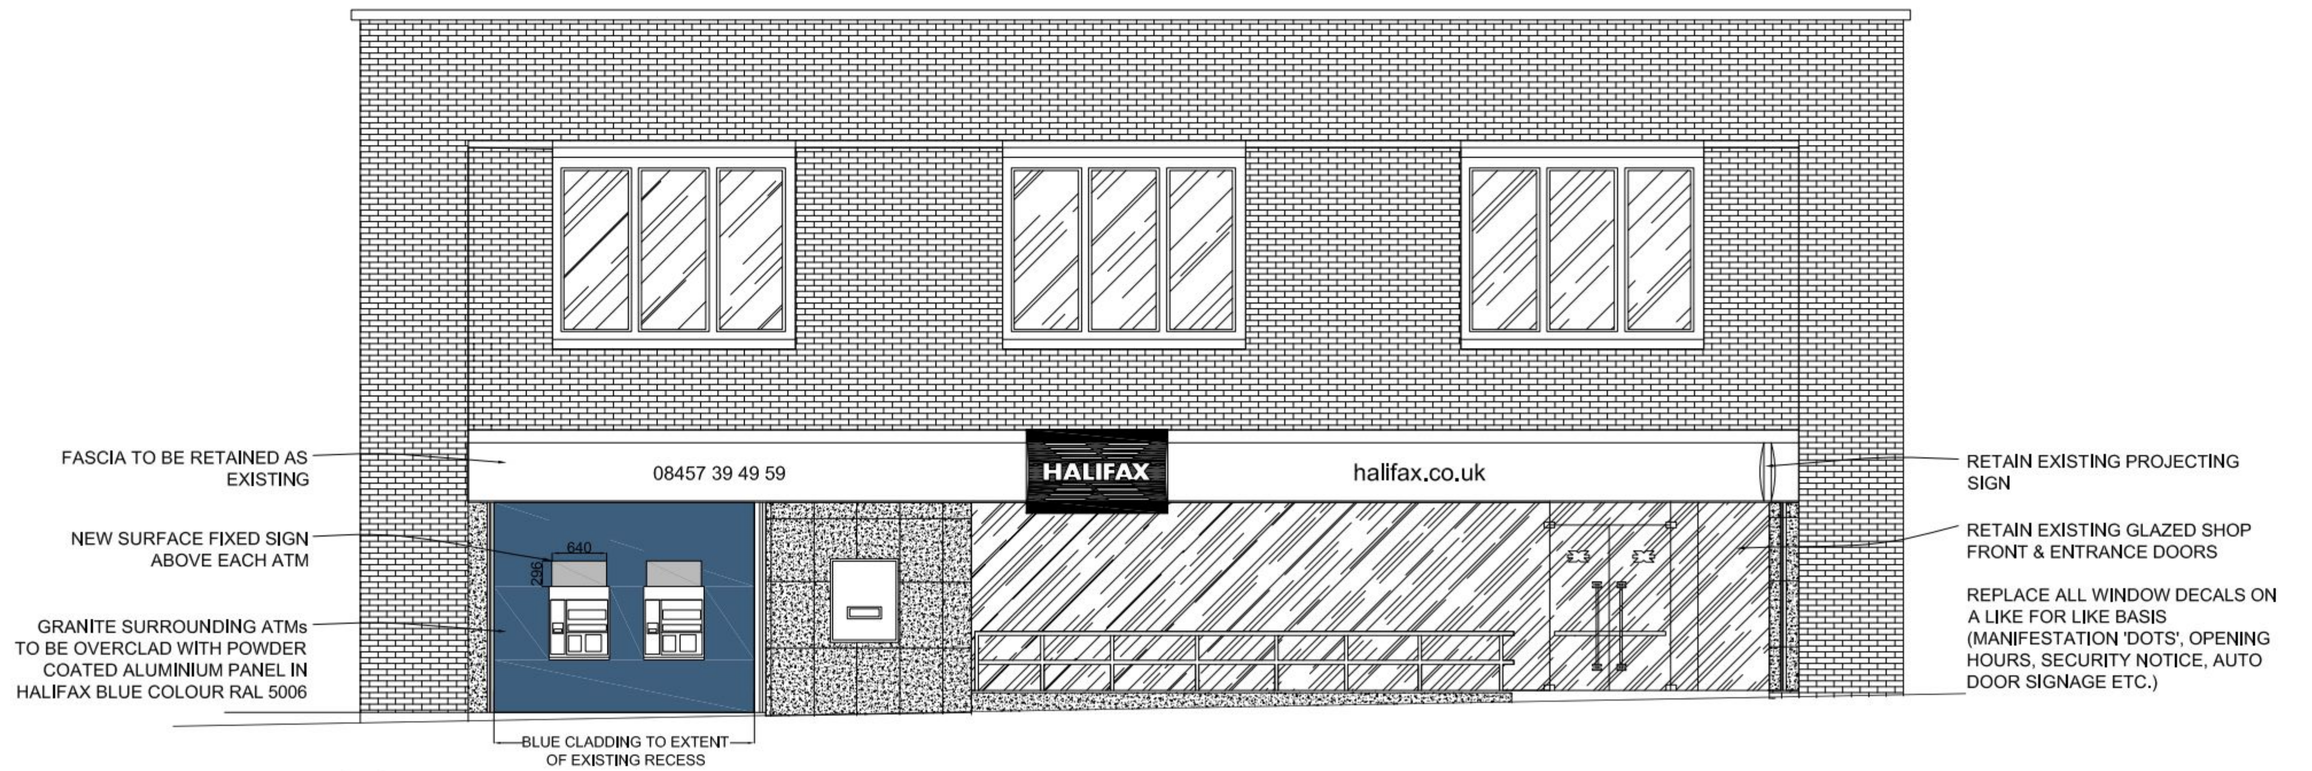

03/001 1:50 PROPOSED ELEVATION



EXAMPLE OF ATM SIGNAGE

04/001 NTS SAMPLE ATM SIGNAGE

REV DATE DESCRIPTION DRAWN CHECKED



CLIENT

Lloyds TSB

Group Property

Lloyds TSB Bank plc, Group Property Management
PO Box 112, Canons House, Canons Way
Bristol, BS99 7LB

PROJECT

WATERLOOVILE
HALIFAX

DRAWING

EXISTING & PROPOSED
SHOP FRONT ELEVATIONS

CONSULTANT

LEWIS AND HICKEY
18 Farnham Road
Guildford
Surrey
GU1 4XA
Tel: 01483 560908
Fax: 01483 560660
Email: guildford@lewishickey.com

CONSULTANT No	SCALE	DATE	DRAWN	CHECKED
G3790	1:50	06.06.11	AJ	PO

PROJECT No	DISCIPLINE	DRAWING No	STATUS	REV
50961692	AR01	005	P	00