


PERMIT

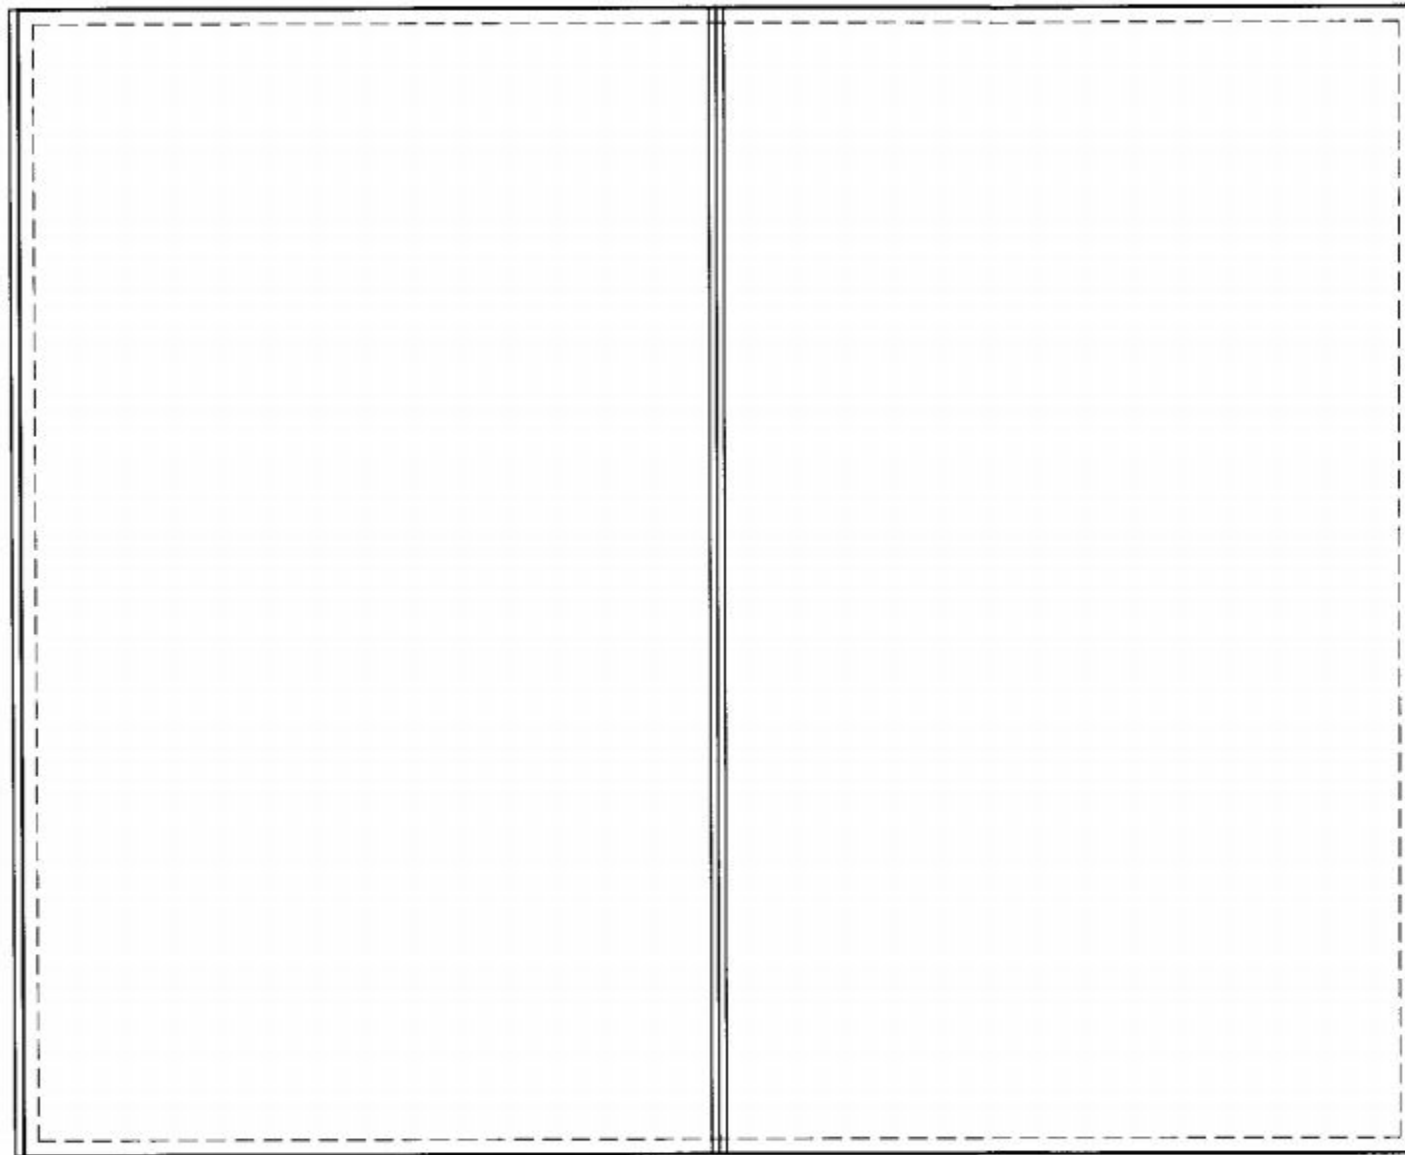

PROPOSED ROOF PLAN
1:100

