


PERMIT

APP/10/0125

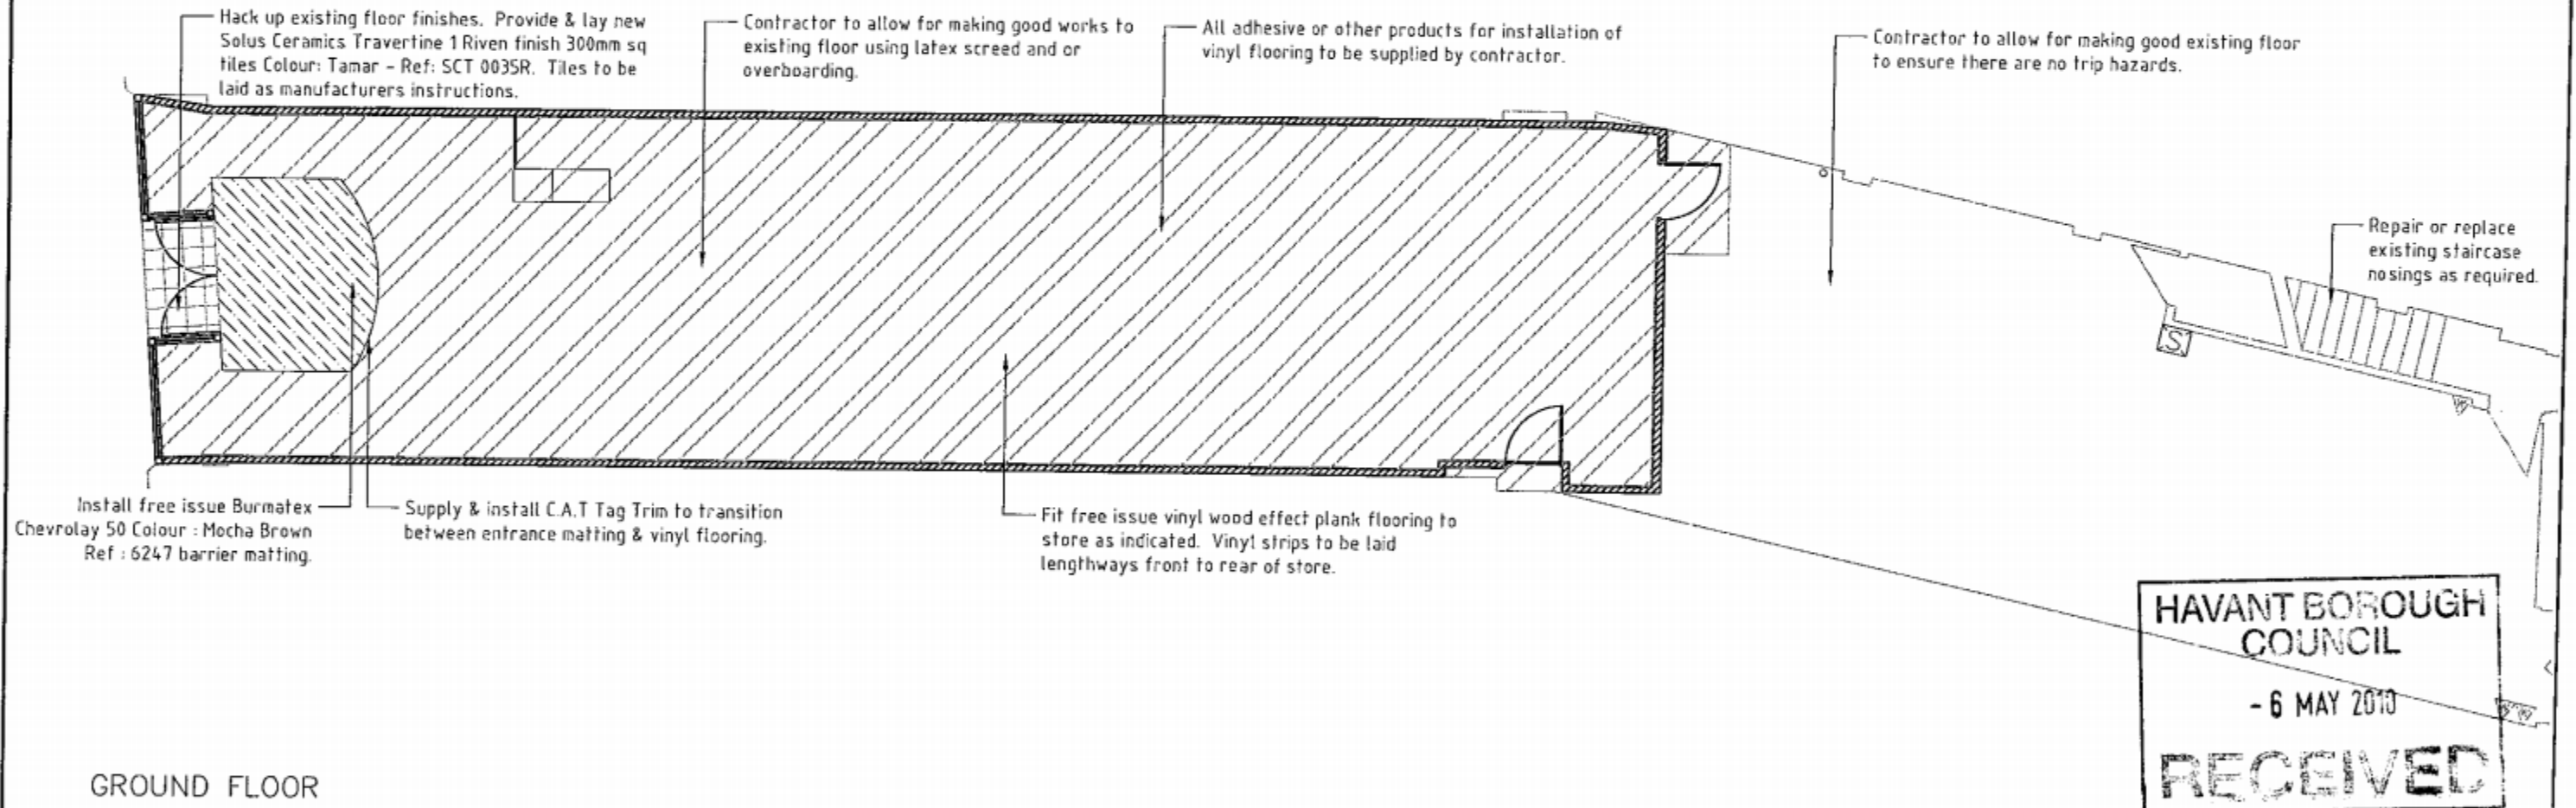

HAVANT BOROUGH COUNCIL
- 6 MAY 2010
RECEIVED

Shoe Zone

Shoe Zone Ltd,
Hamead Business Centre,
Humberstone Road, Leicester, LE1 2LH

Tel : 0116 222 3000
Fax : 0116 222 3001
www.shoezone.net

REVISIONS

NO	DESCRIPTION	DATE
1		
2		
3		
4		
5		

ADDRESS

290 LONDON ROAD
WATERLOOVILLE
HANTS
PO7 7DS

BRANCH

WATERLOOVILLE 1631

TITLE

FLOORING PLAN

PAPER	DRAWING NUMBER	DATE	REV
A3	10/1631/06	31.03.10	-
SCALE	DRAWN BY	CHECKED & APPROVED BY	
1:100	VLT		