14 Beach Road Emsworth Current Arrangement

PERMIT

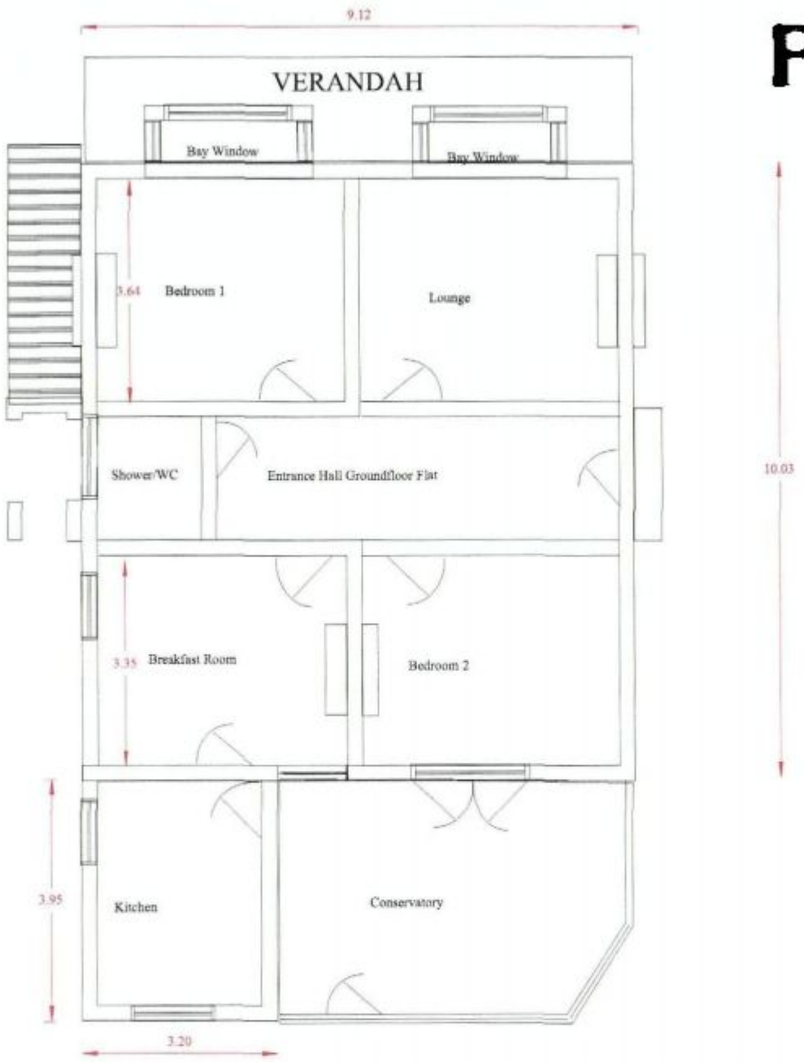

Groundfloor Flat

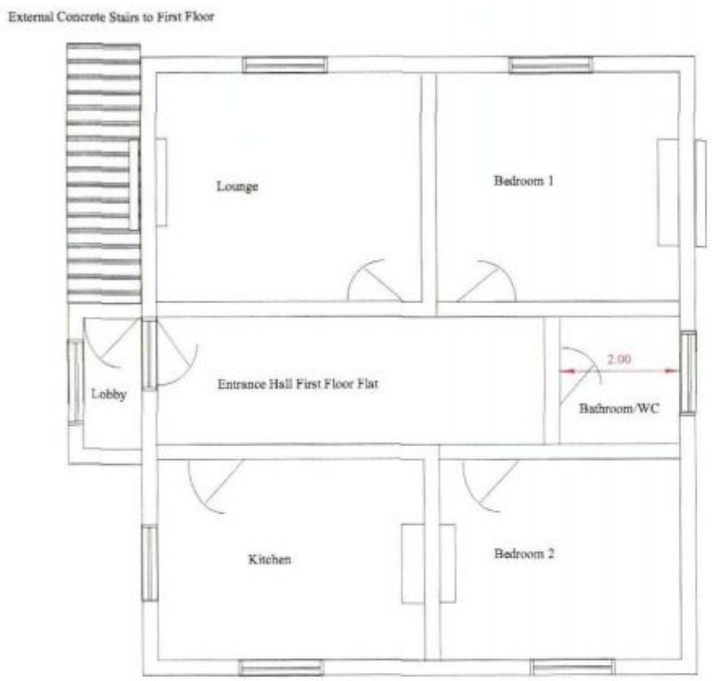

Firstfloor Flat

1.00
5.00

(Scale 1:100)

All Dimensions are given in metres

HAVANT BOROUGH COUNCIL
20 SEP 2010
RECEIVED

SHEET 1

Drawn by A J South
Rev 1 dated 17 Sept 2010