




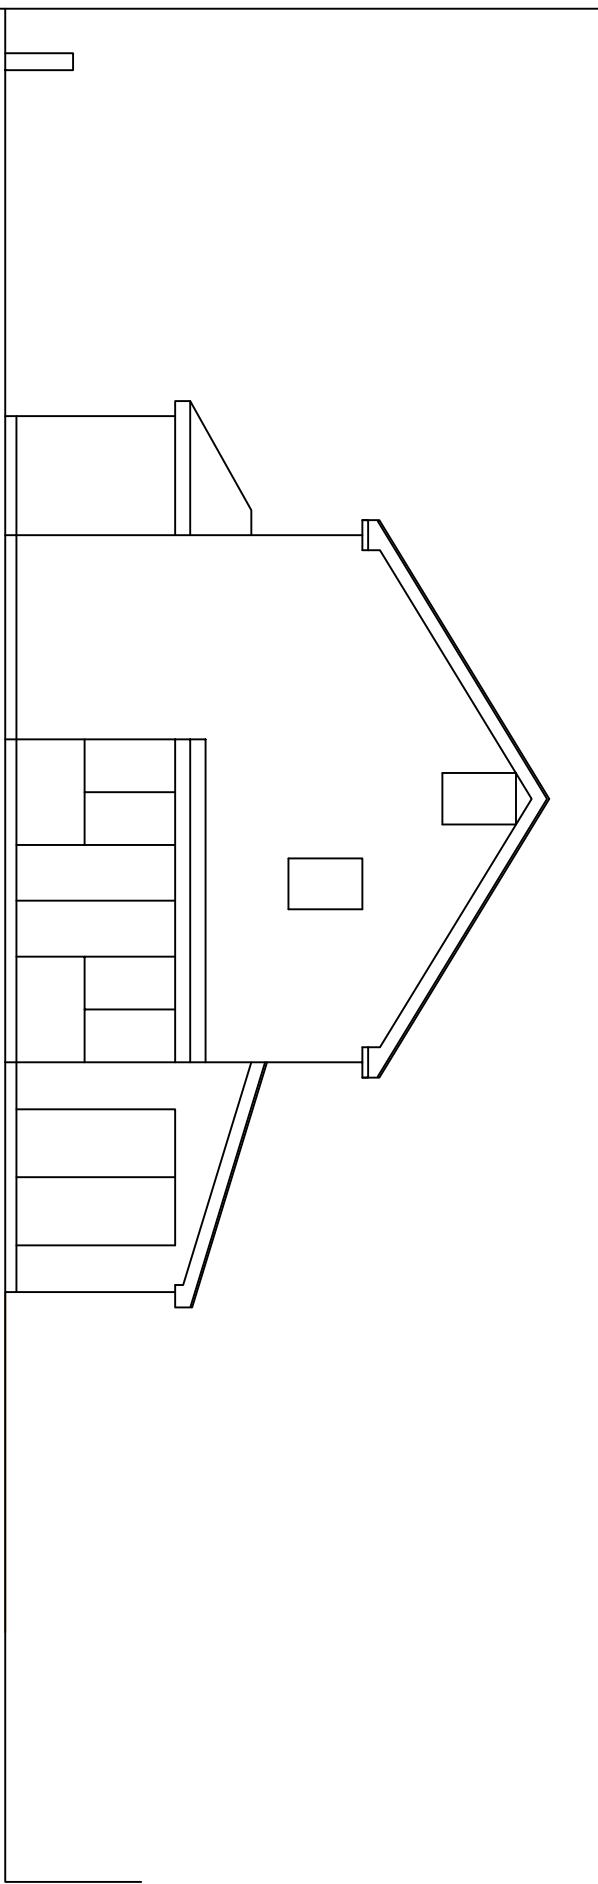


Existing End Elevation (East)

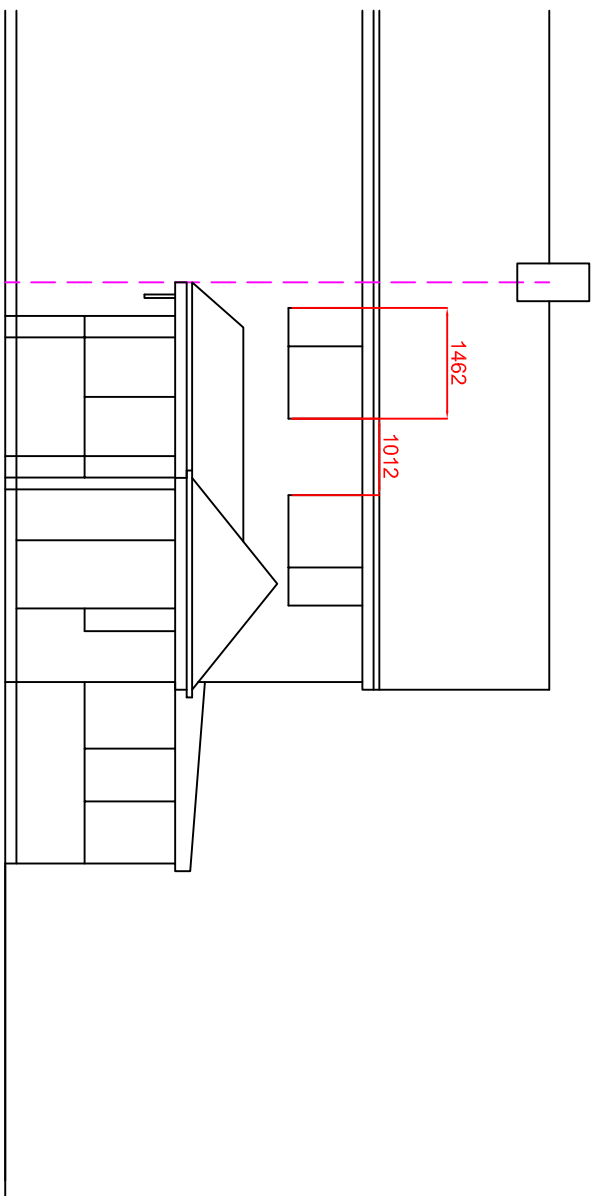


Existing Front Elevation (South)

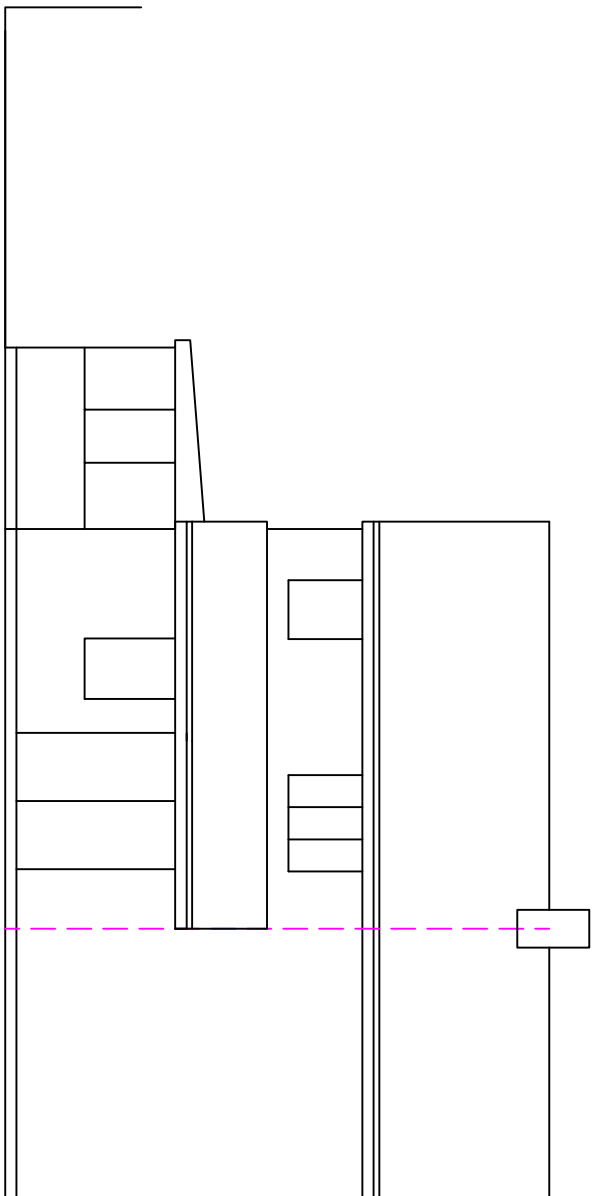

Existing Rear Elevation (North)

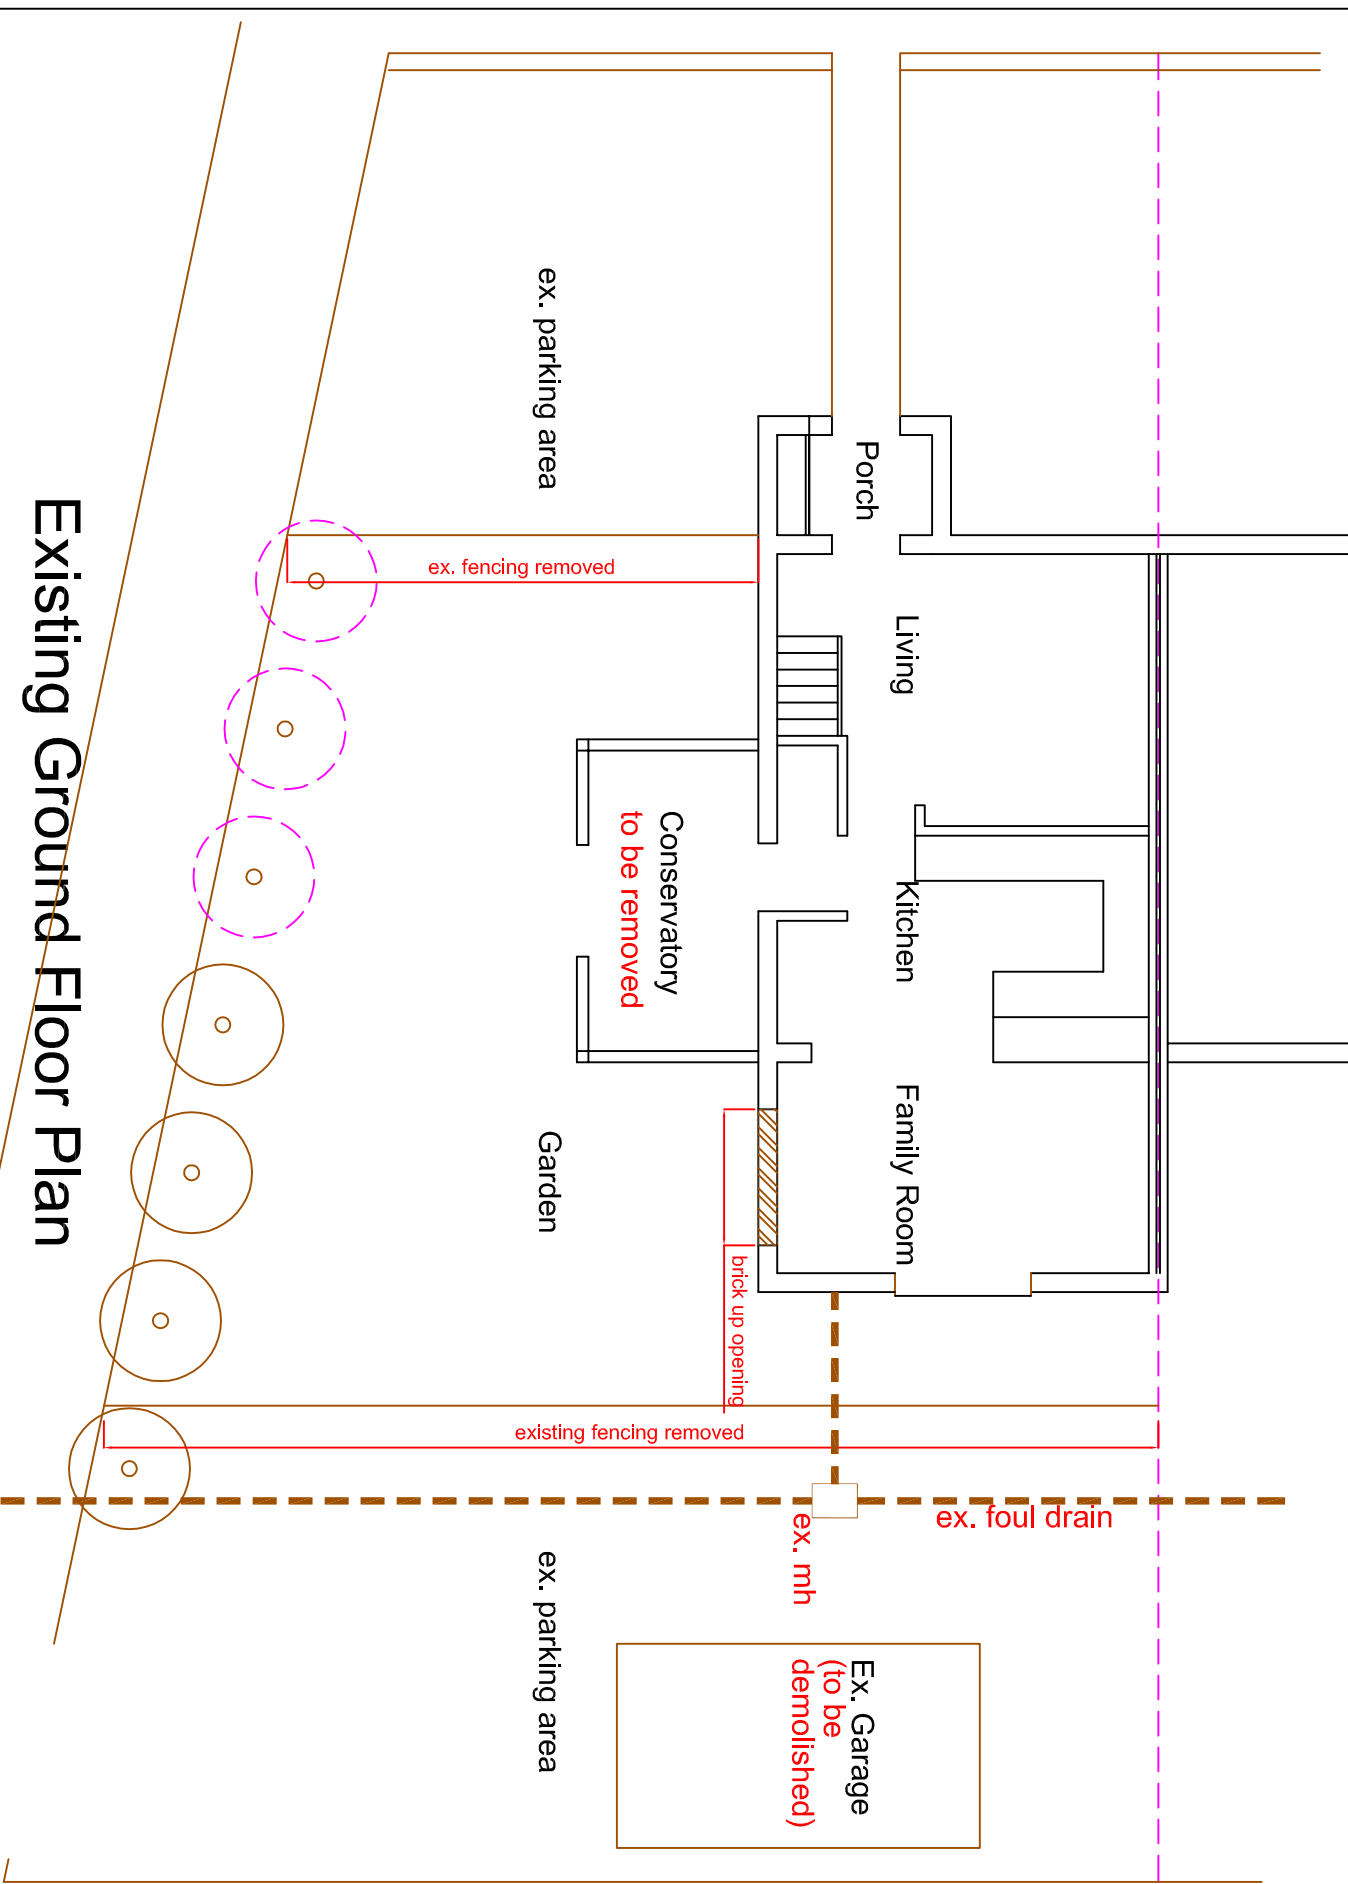


Existing Ground Floor Plan

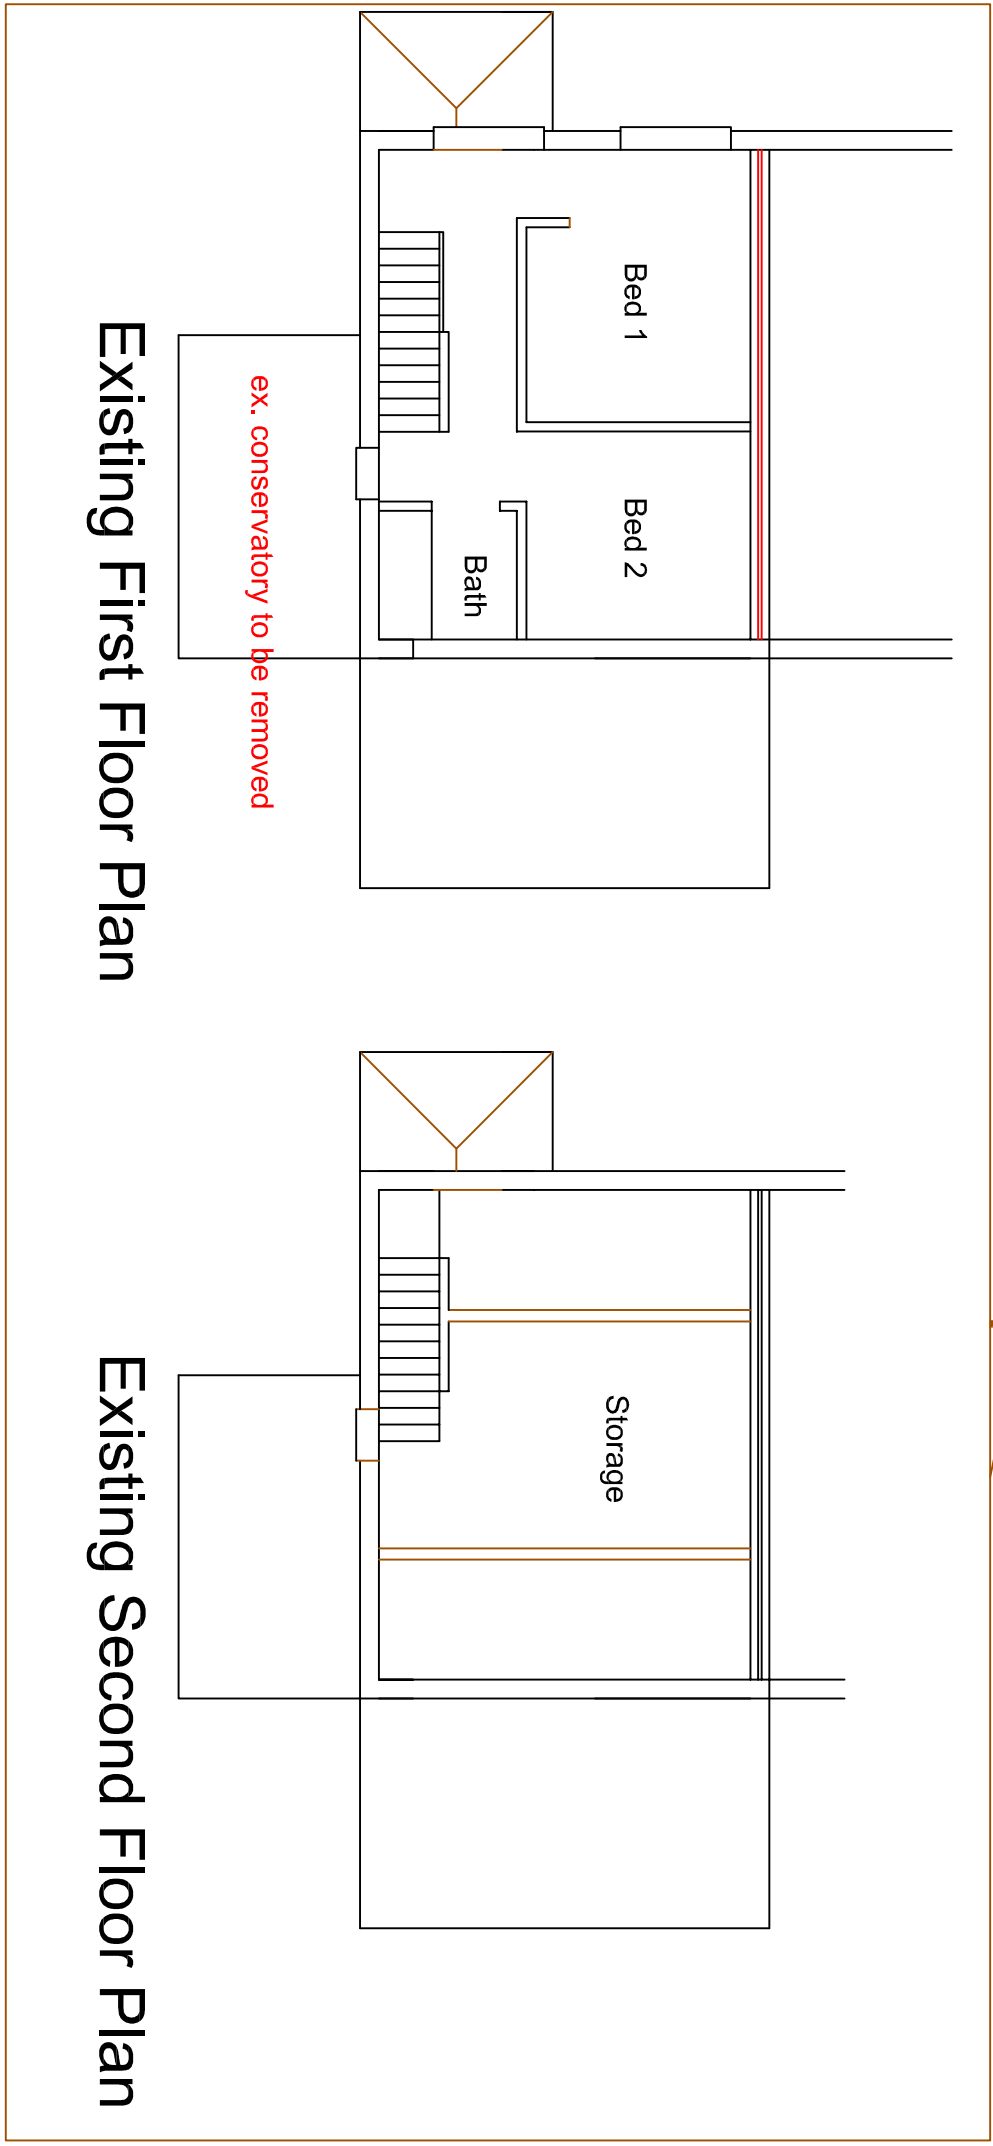


Existing First Floor Plan


Existing Second Floor Plan

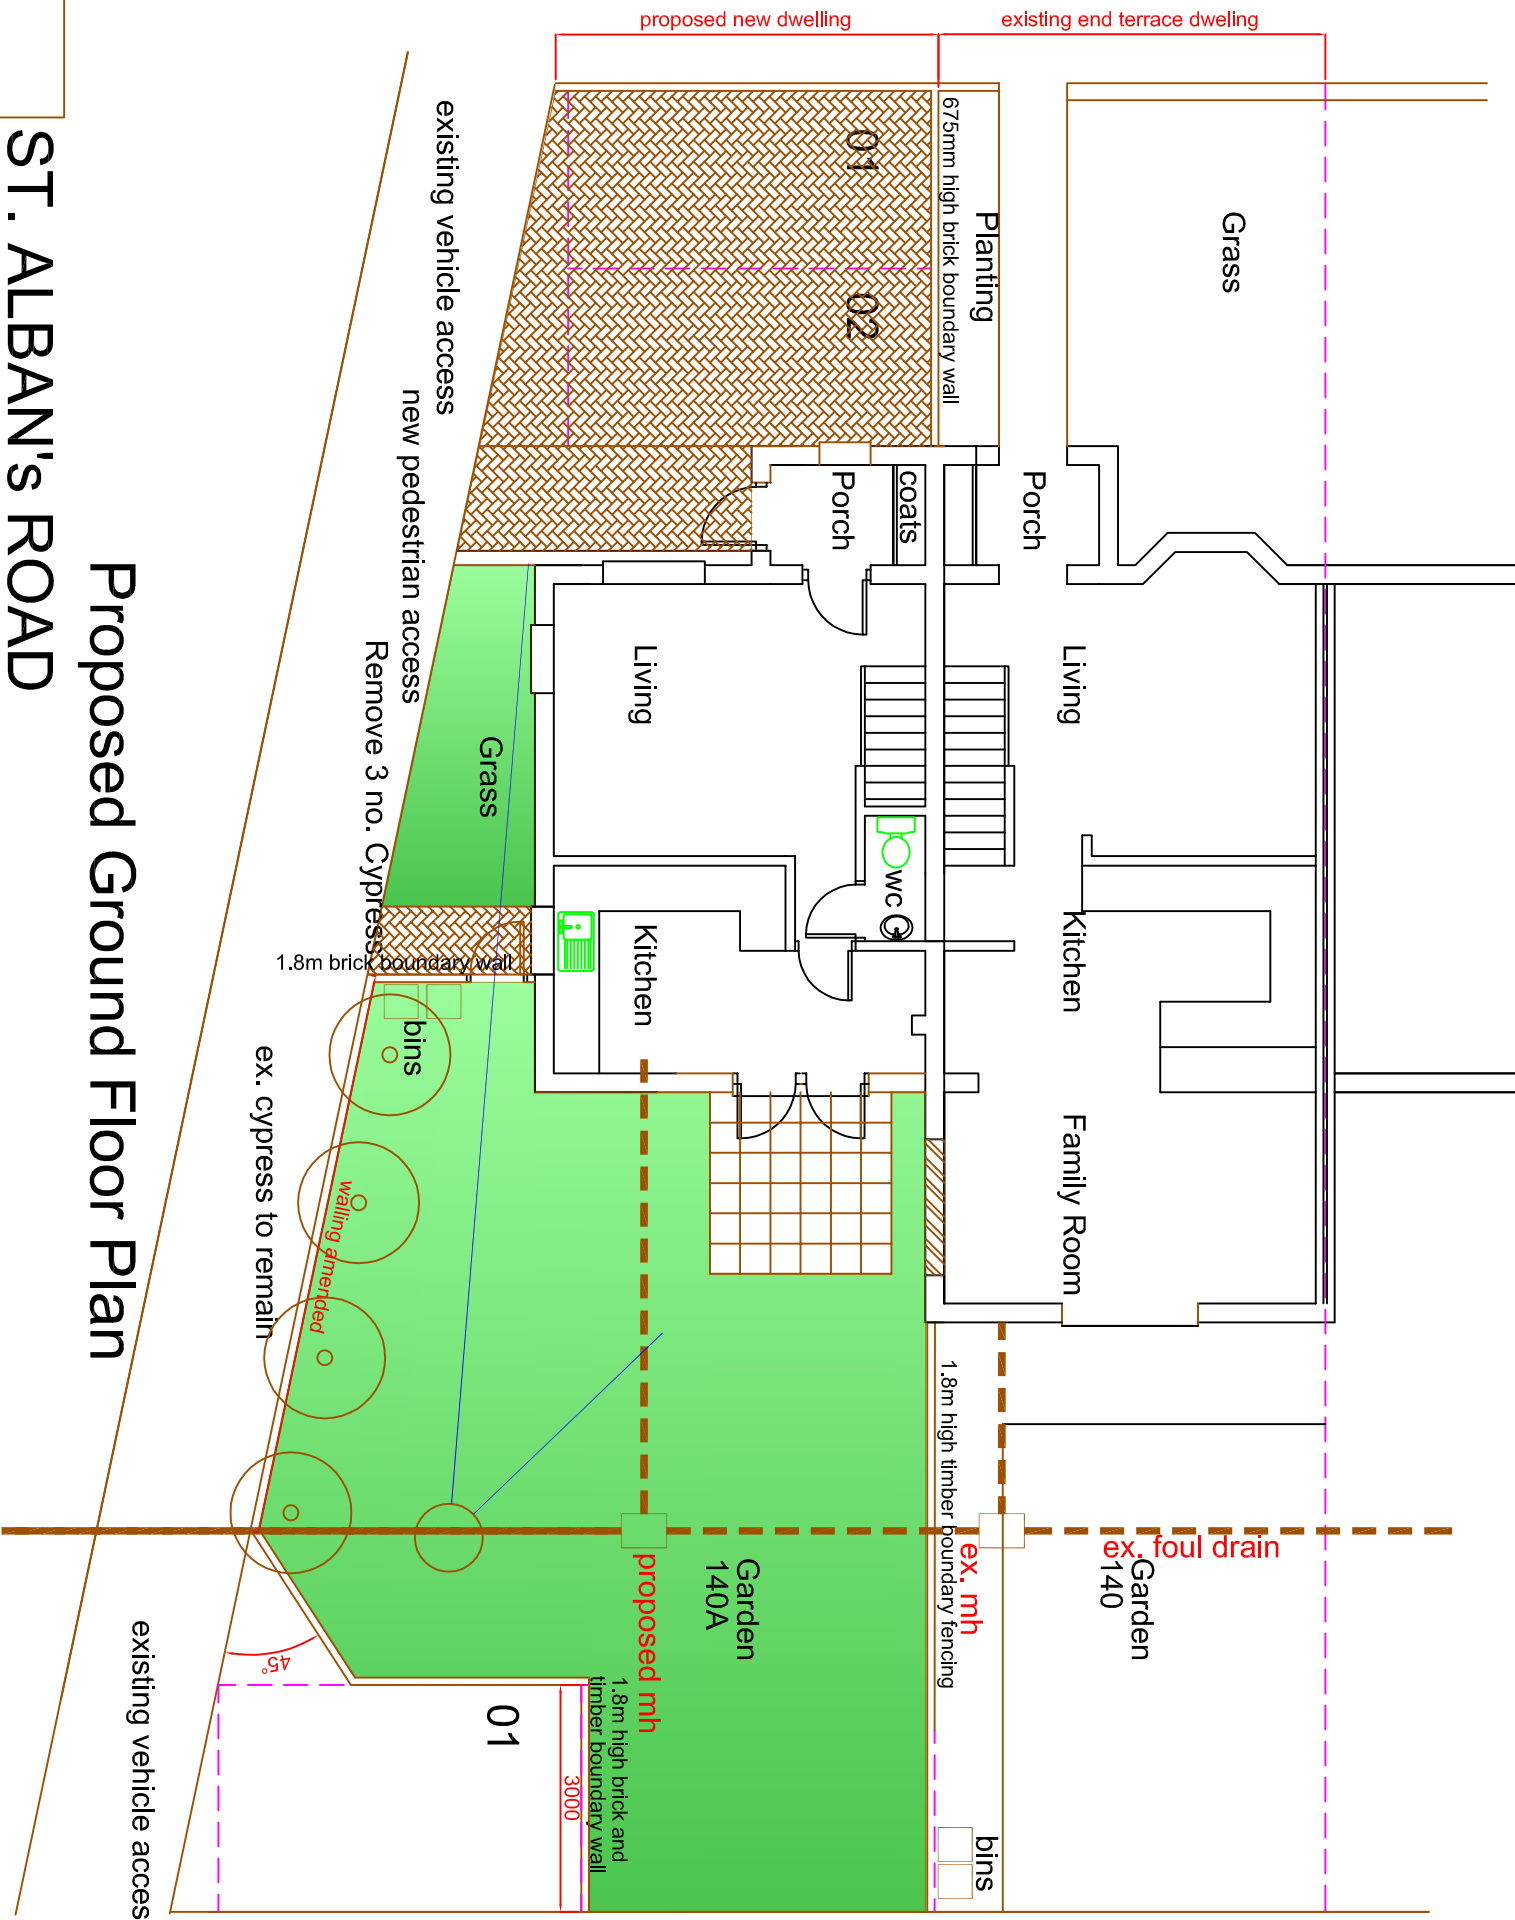


Proposed Ground Floor Plan

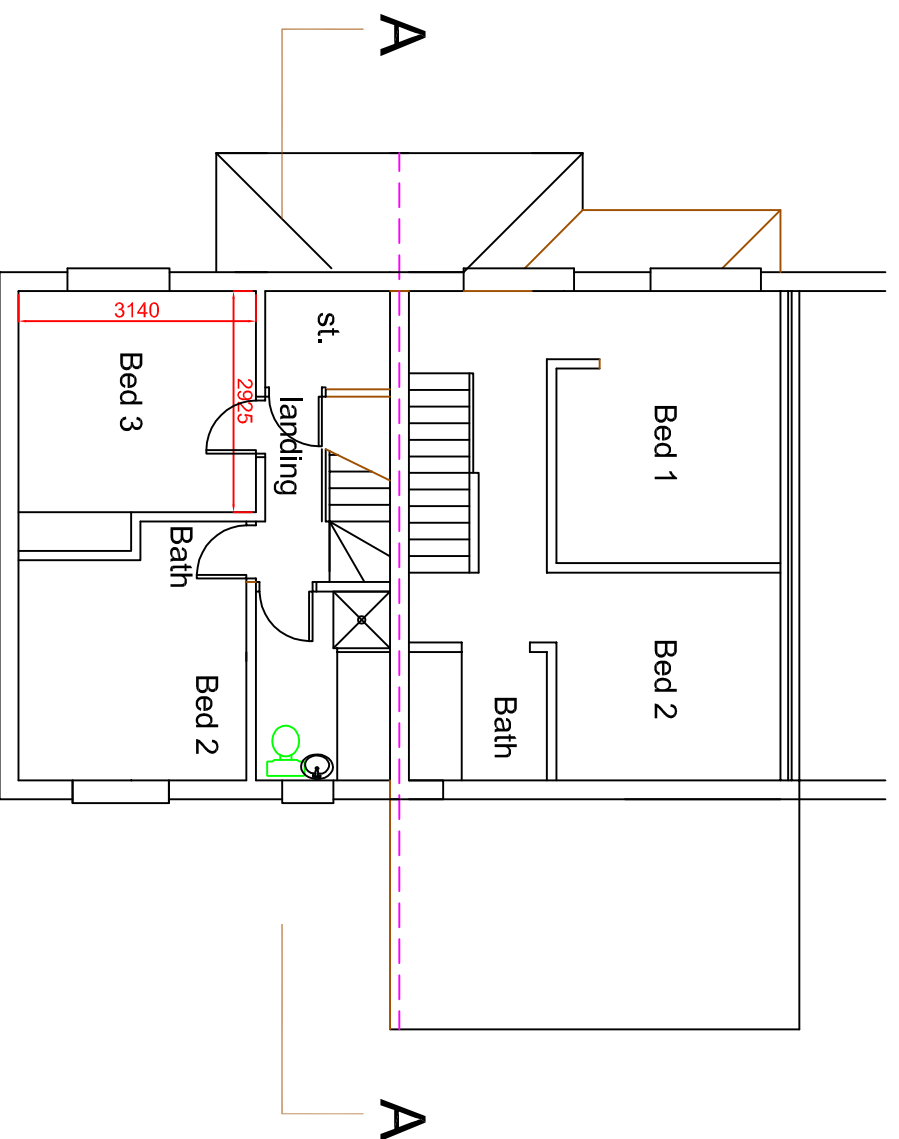


Proposed First Floor Plan

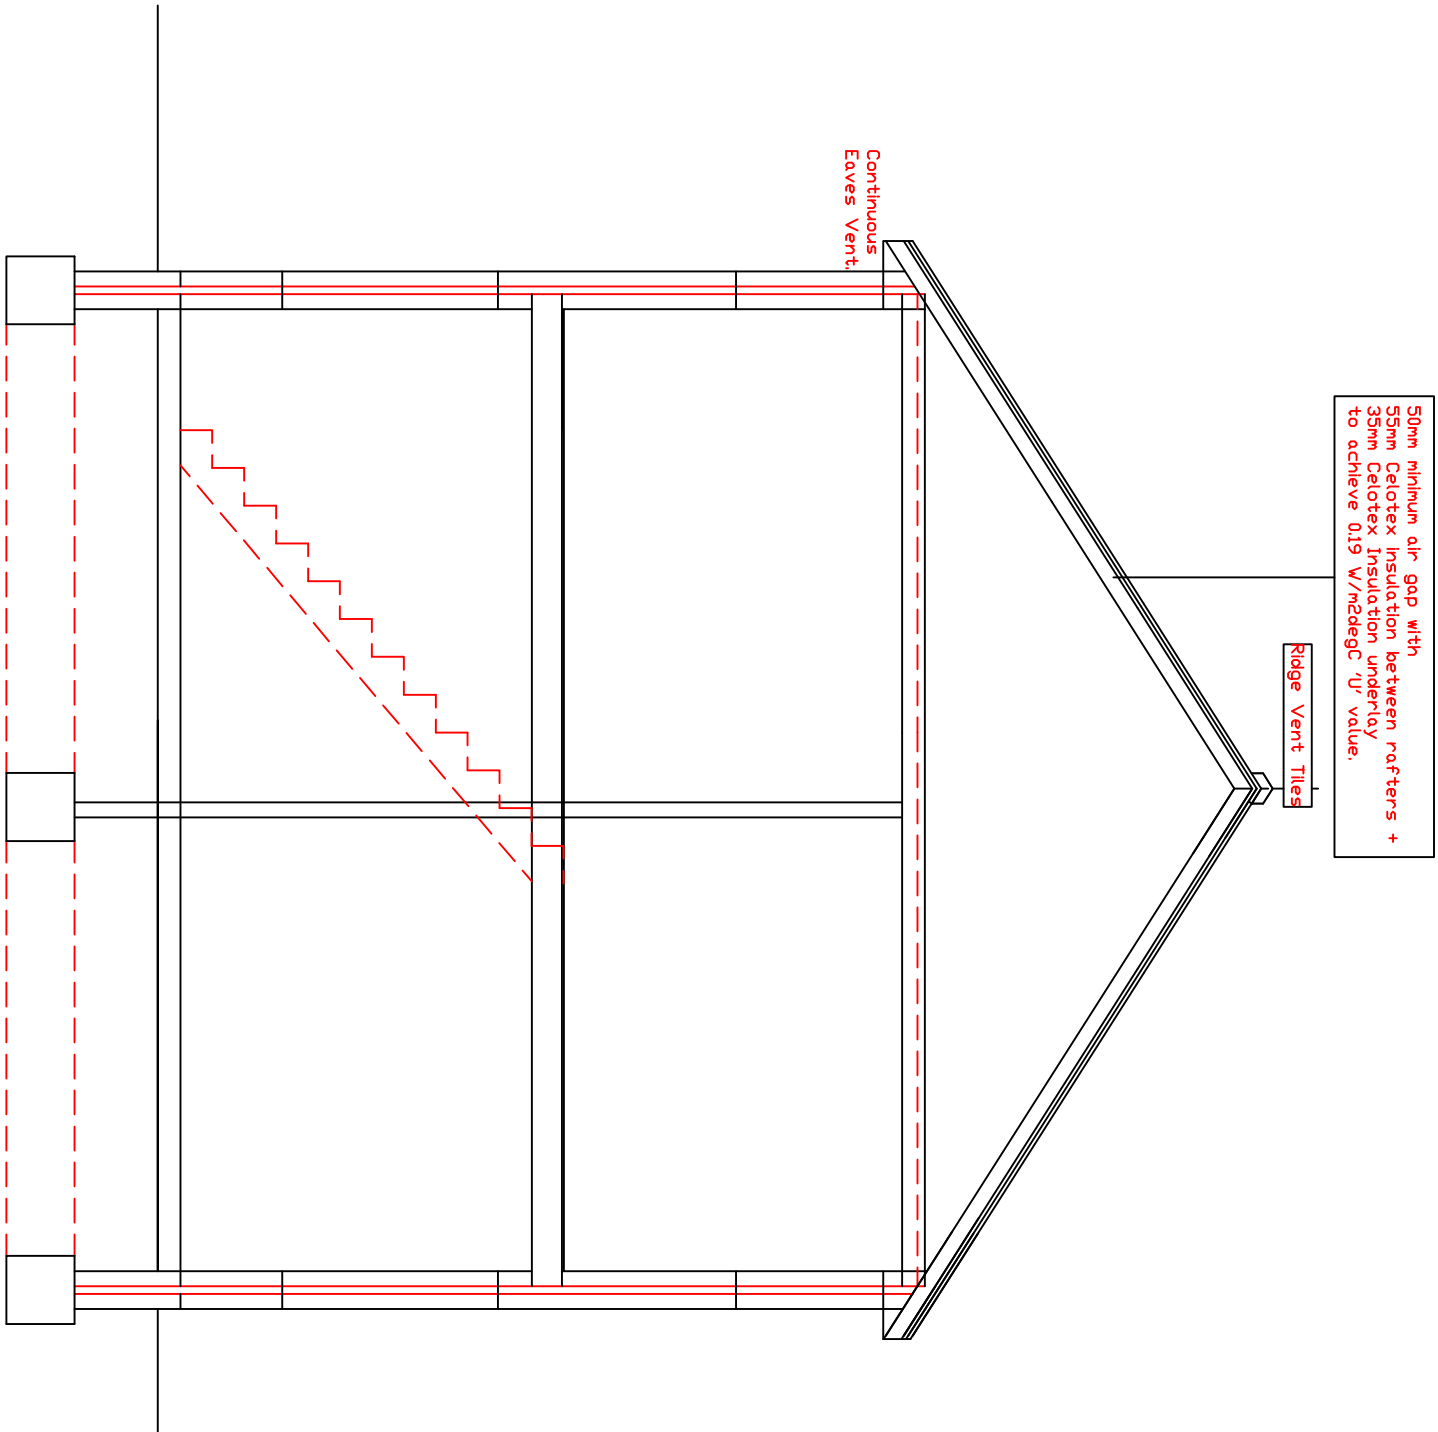


SECTION A-A (1/50)

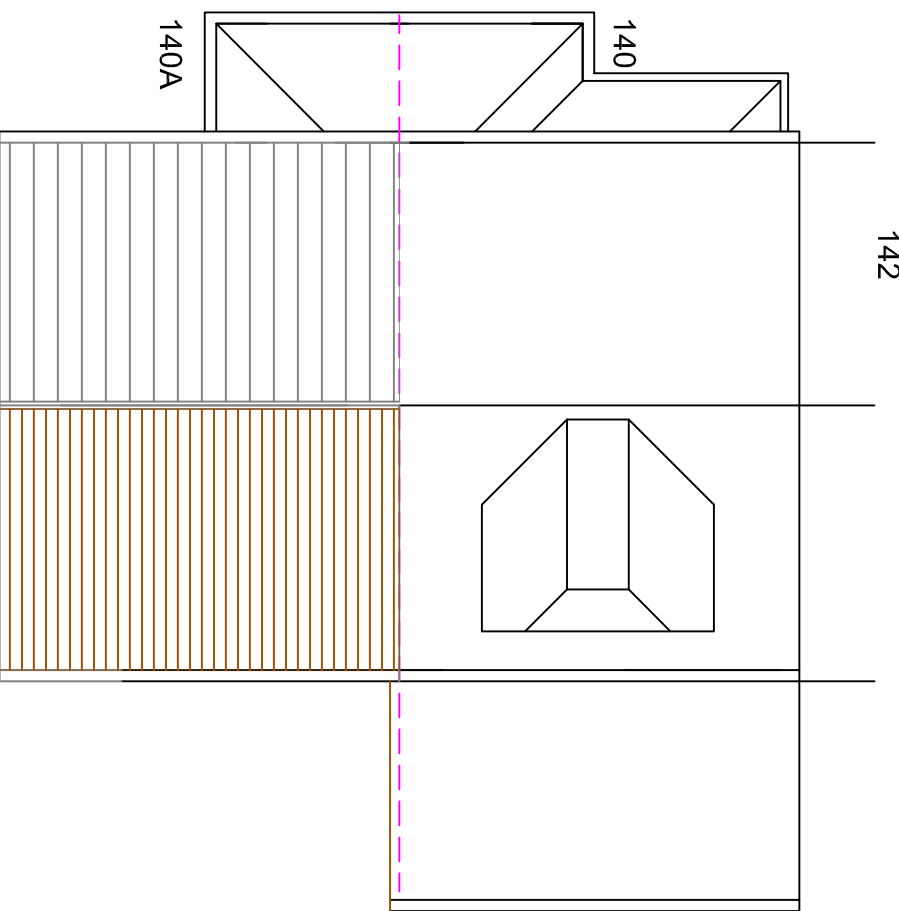


Proposed Roof Plan

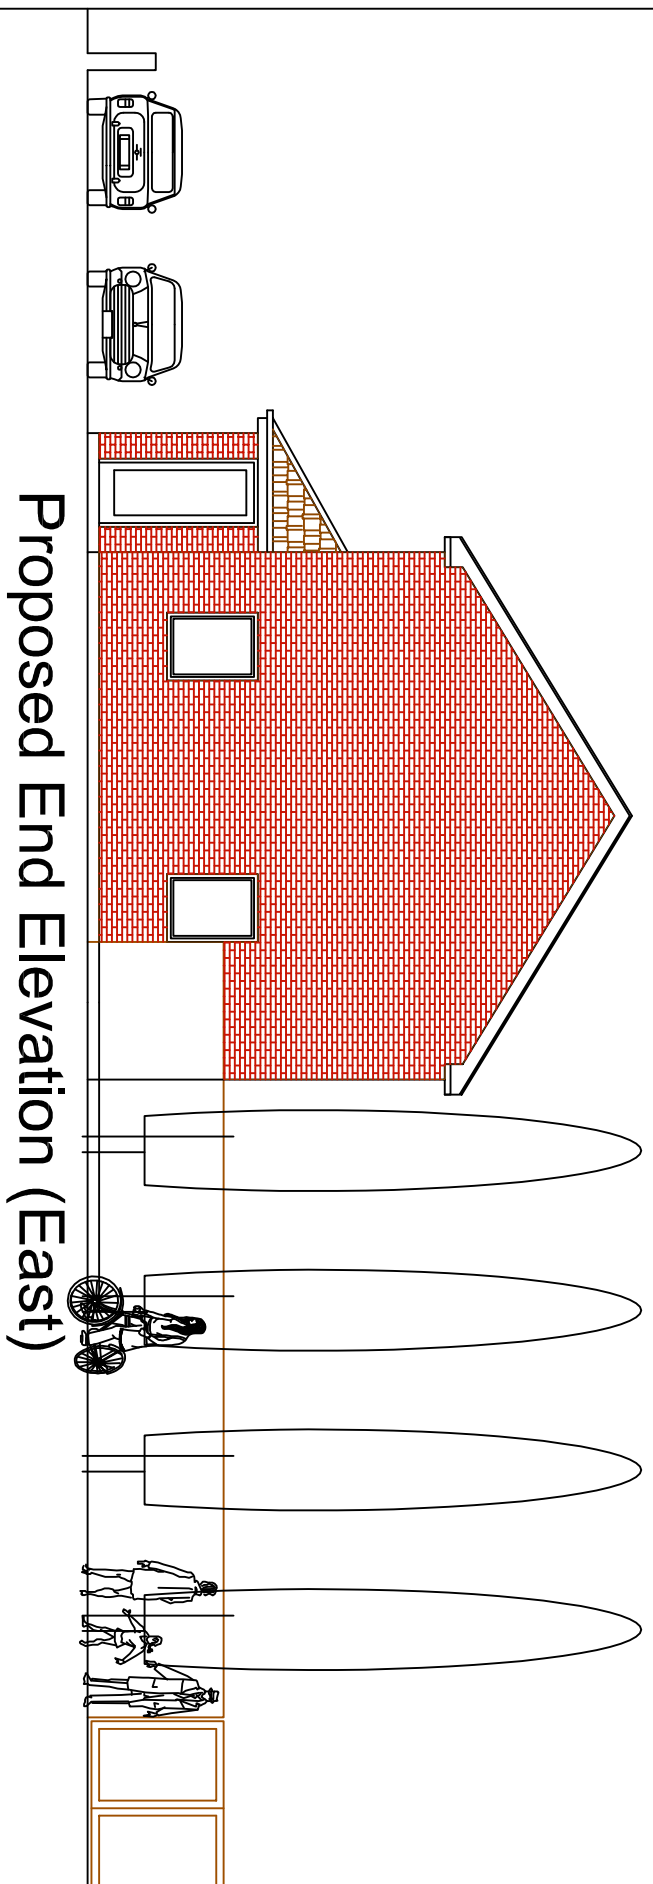

Proposed End Elevation (East)

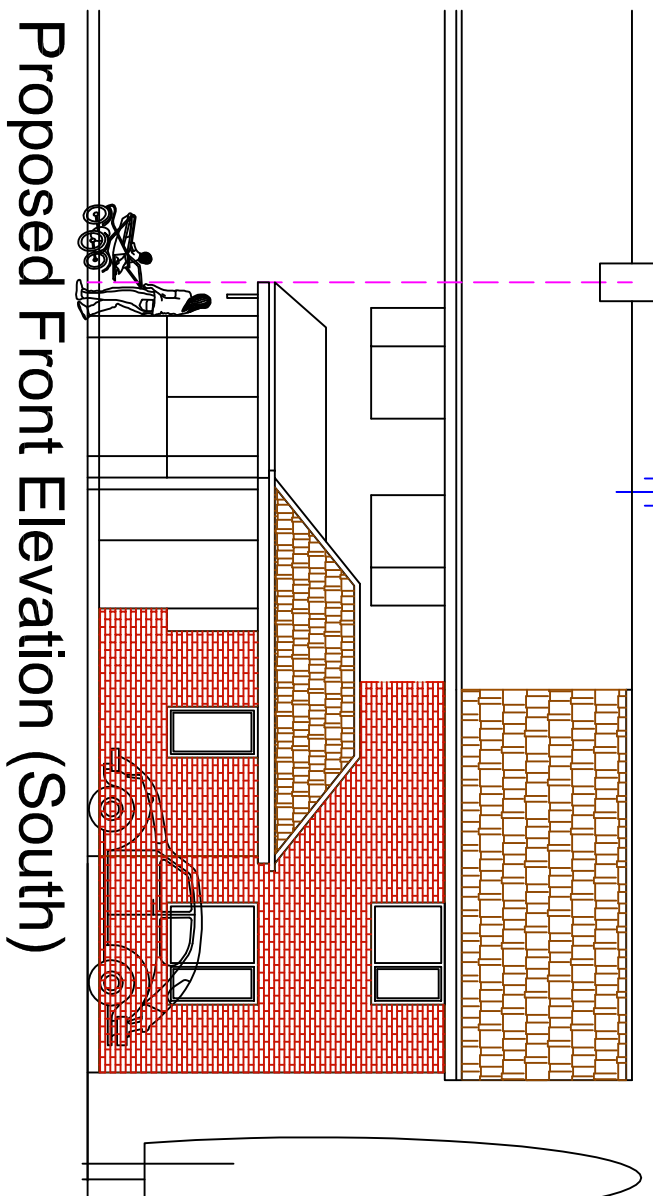

Proposed Front Elevation (South)

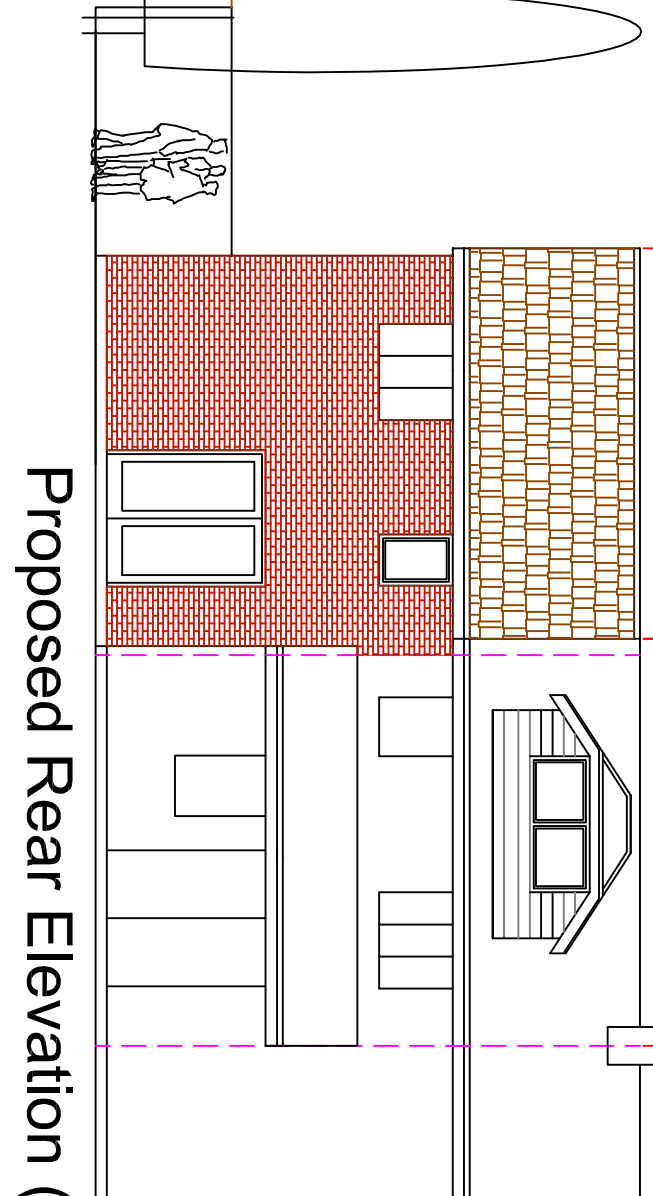

Proposed Rear Elevation (North)

01M

5M

10M

500mm

2M

REVISION D: WINDOWS CORRECTED - 25/07/12 - PG

REVISION C: AVERAGE PROPOSED - 21/06/12 - PG

REVISION B: AVERAGE PROPOSED - 21/06/12 - PG

REVISION A: EXISTING WINDOWS ADDED/CORRECTED - 16/04/12 - PG

SCALE

TITLE

DATE

AUTHOR

PG

140, St. Alban's Road - Havant

General Arrangement

12/07/01

PETER GALLUWAY PARTNERSHIP

ARCHITECTS

BURTON HOUSE, 8/10 EAST STREET, HAVANT, HAMPSHIRE PO9 1AD

TEL: 02392 472650 FAX: 02392 472702