


**PROPOSED GARAGE EXTENSION TO FORM STORE.
LAND AT SIMMONS GREEN, HAYLING ISLAND, HANTS.
FOR MR A. GREEN.**

PETER J. WALKER MRICS
CHARTERED SURVEYOR
182 SEAFRONT, HAYLING ISLAND, HANTS
PO11 9 AN

TEL: 02392 467571

date apr 12
scale 1:50 1:100

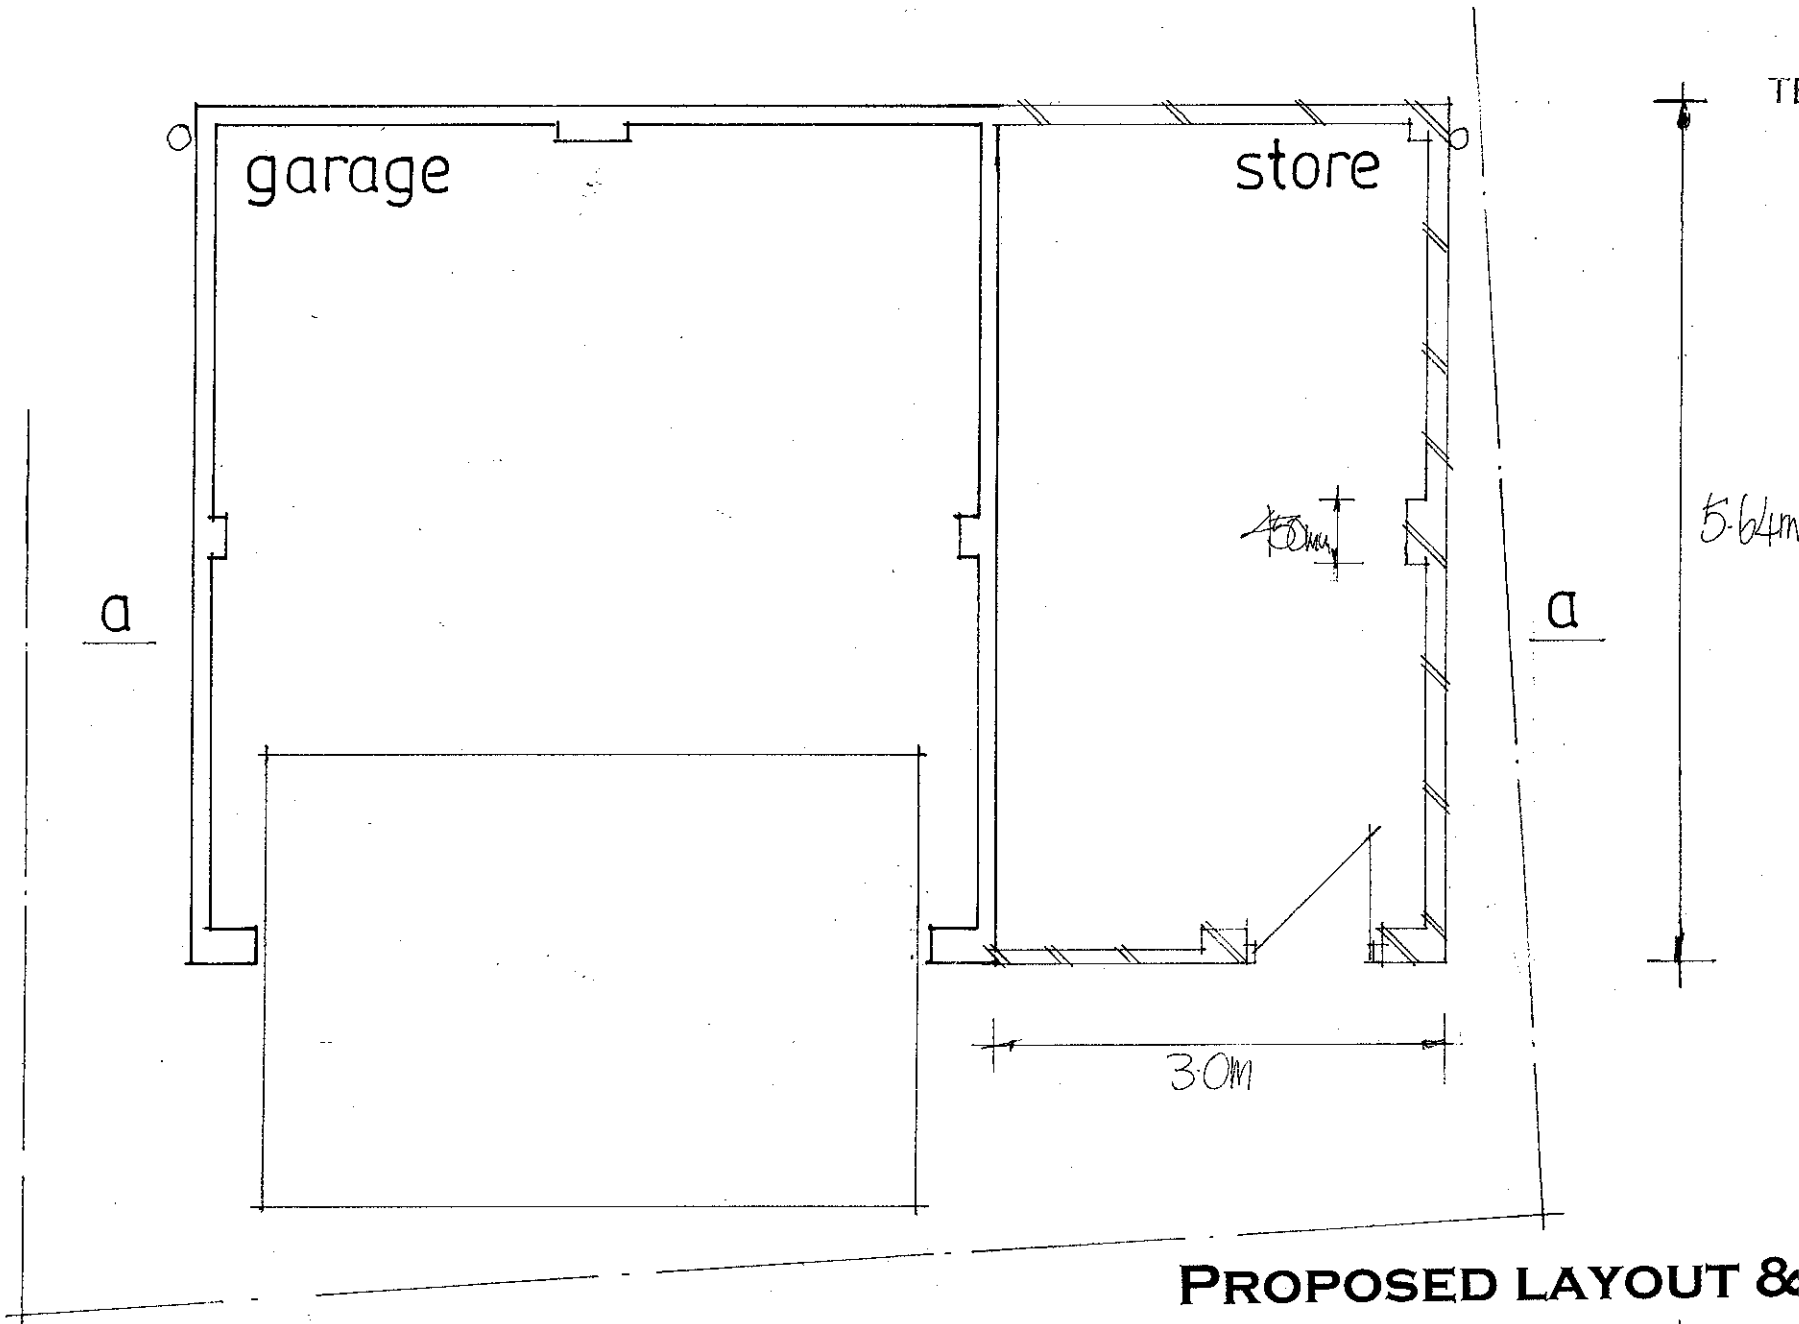

PROPOSED LAYOUT & ELEVATIONS.

