
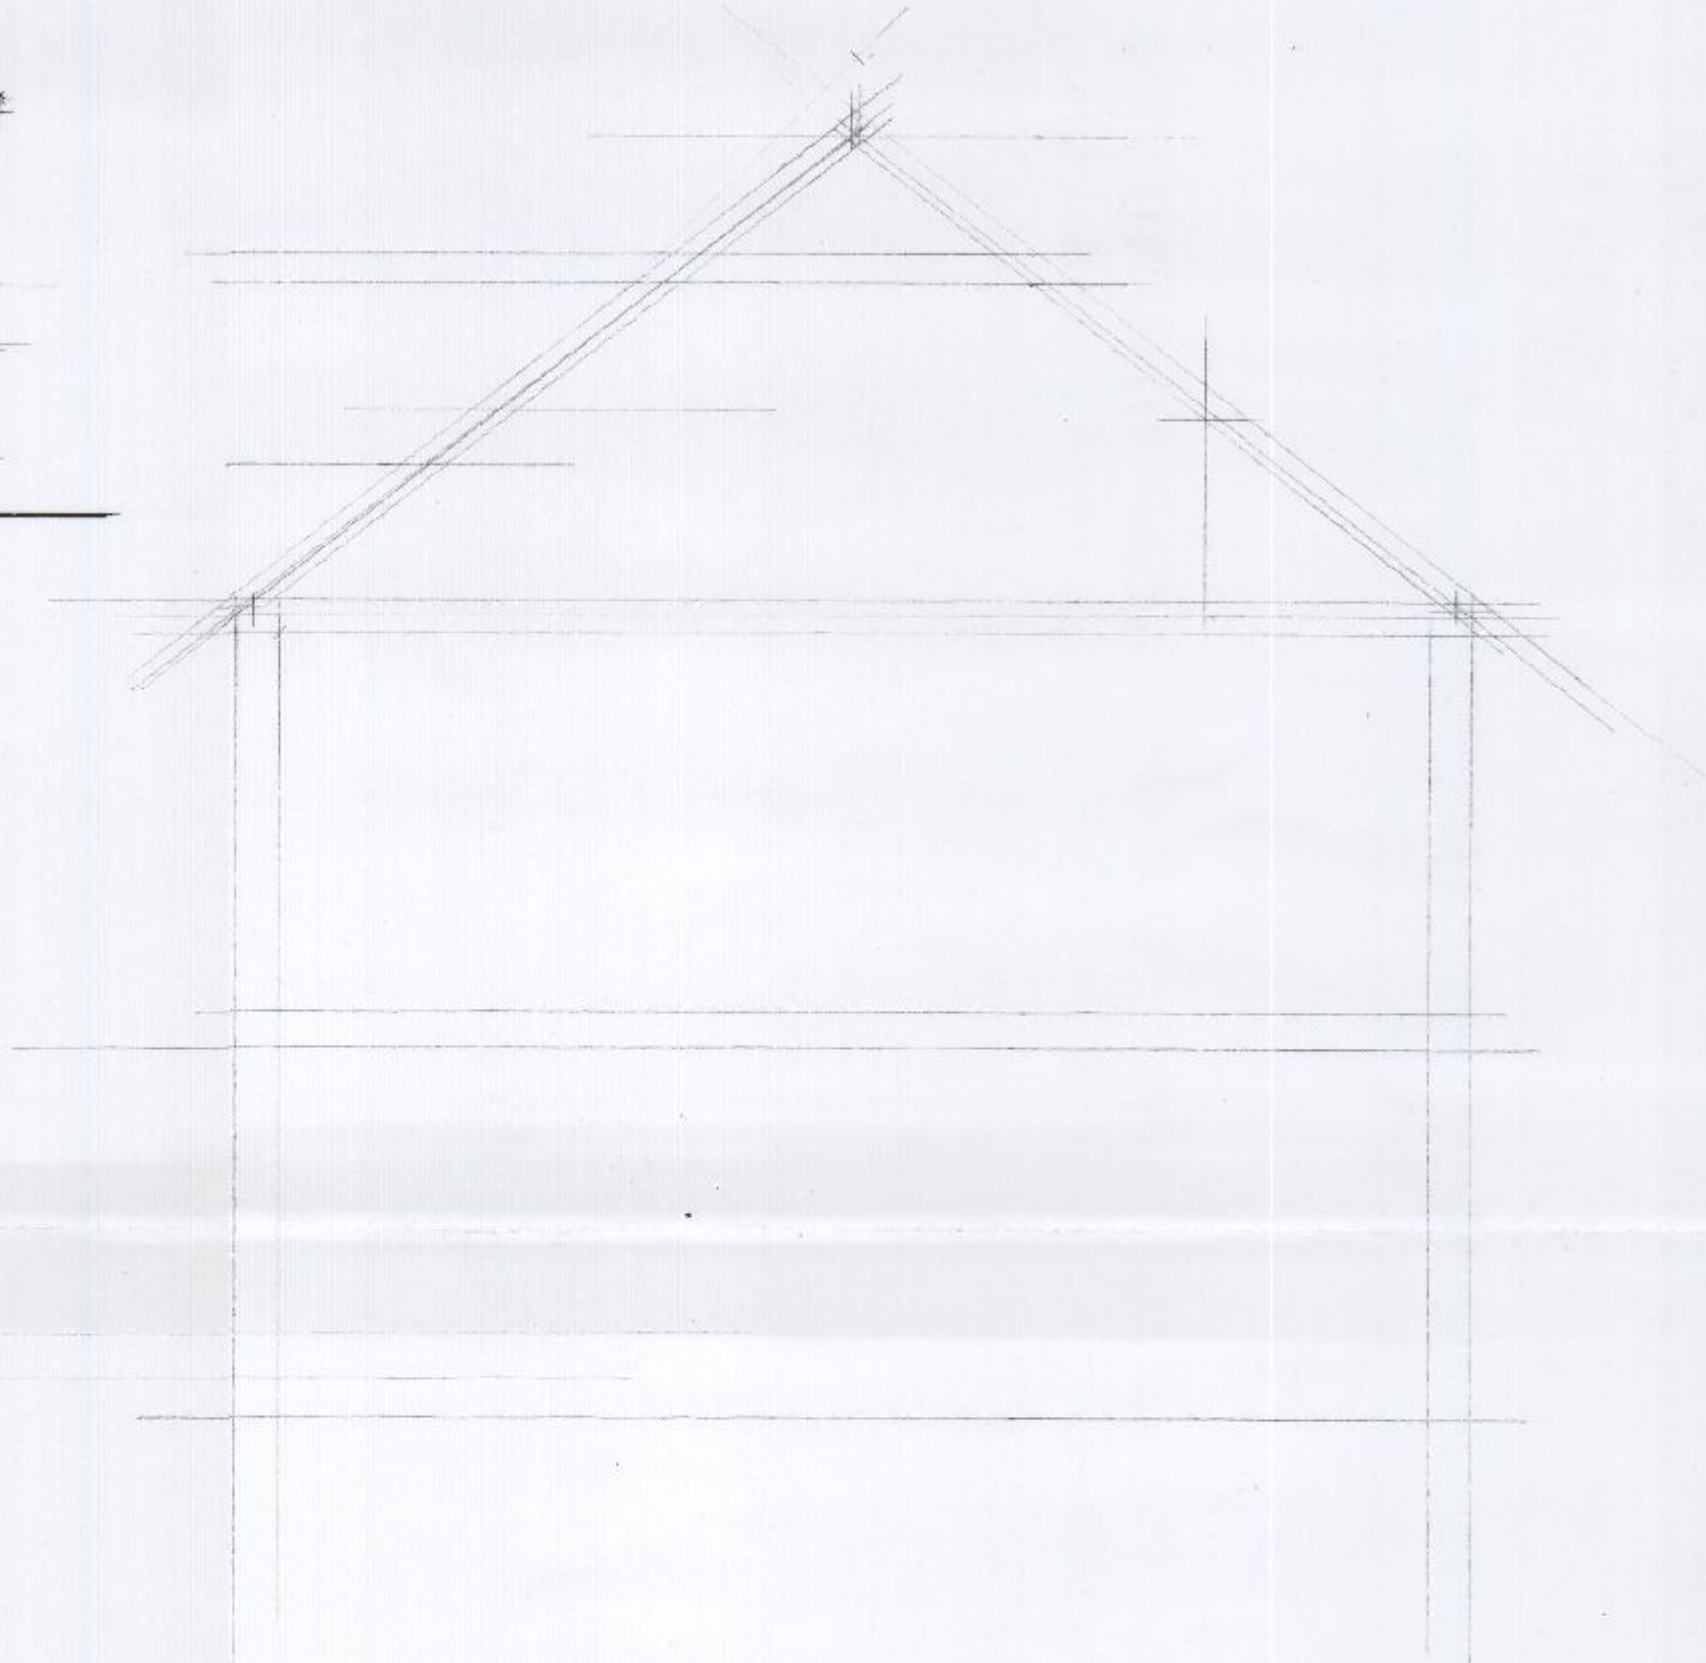
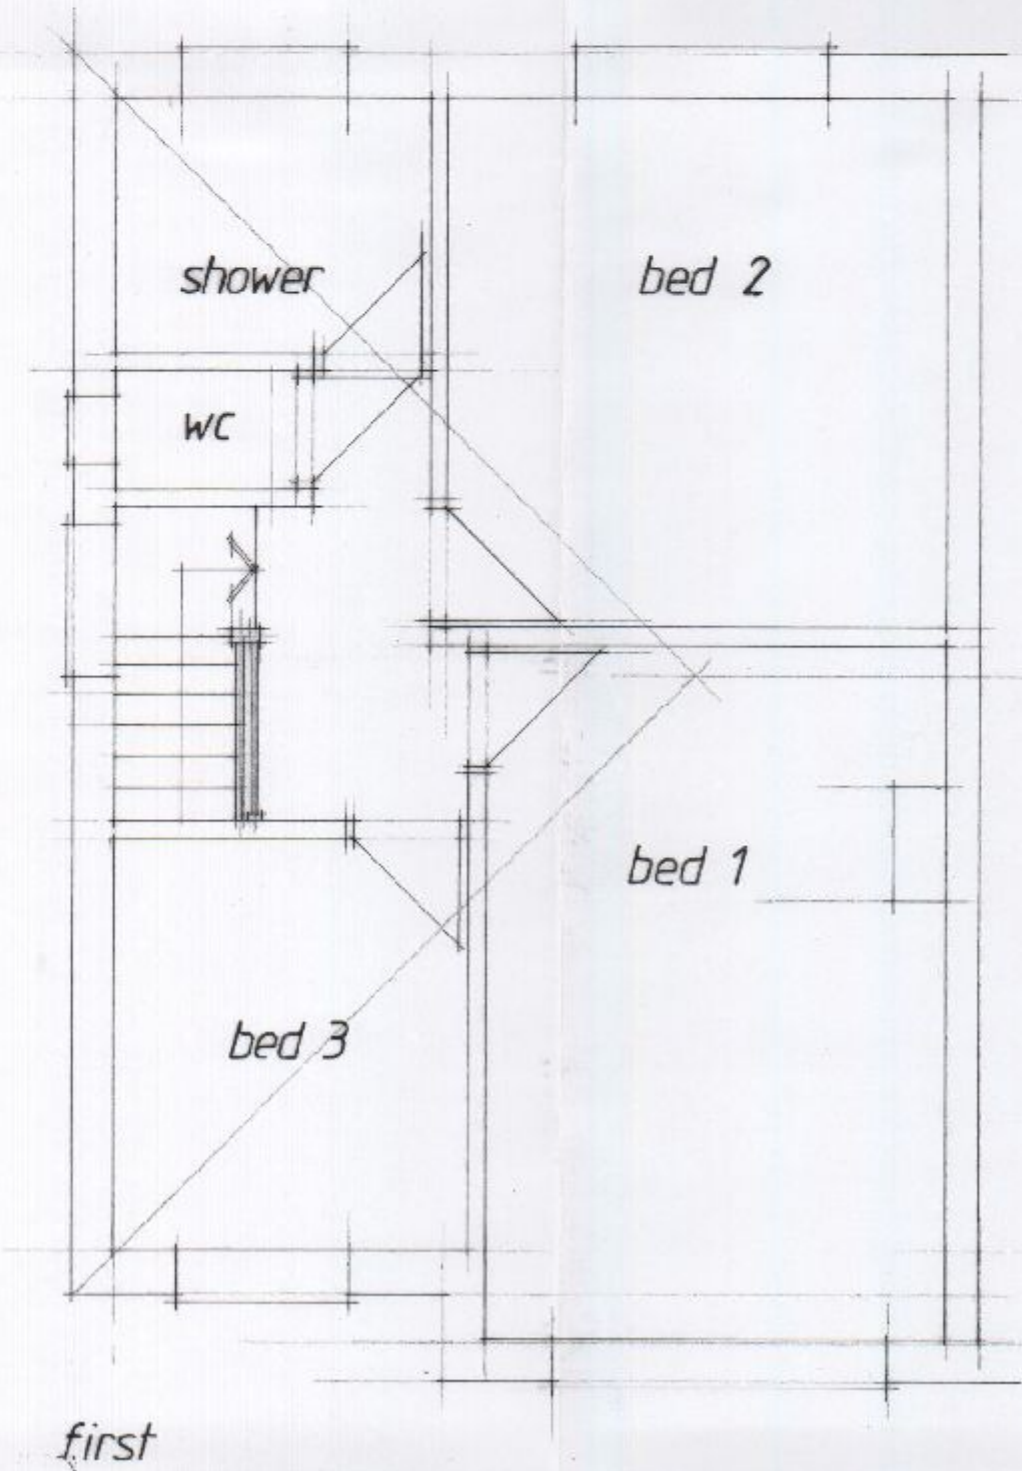
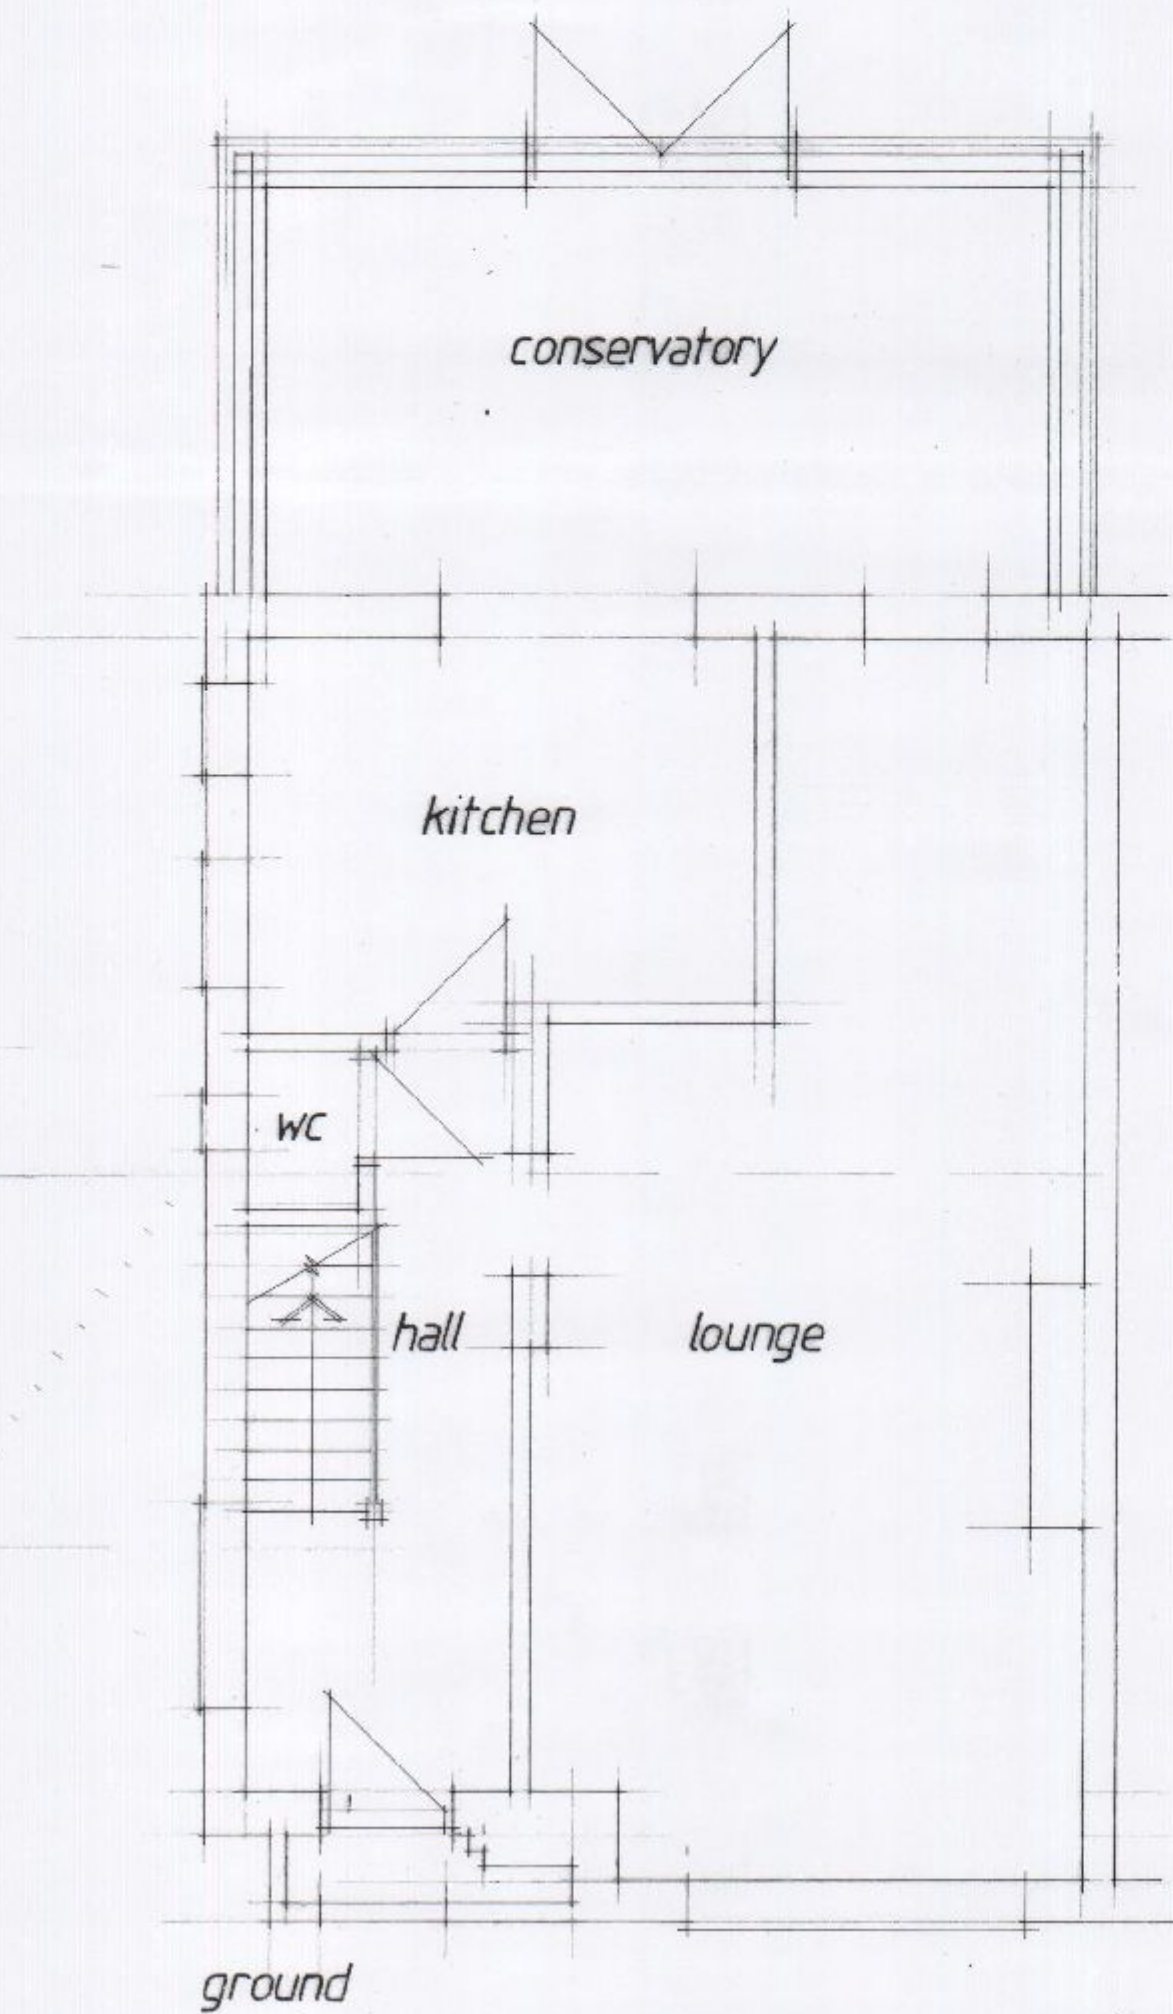


PERMIT

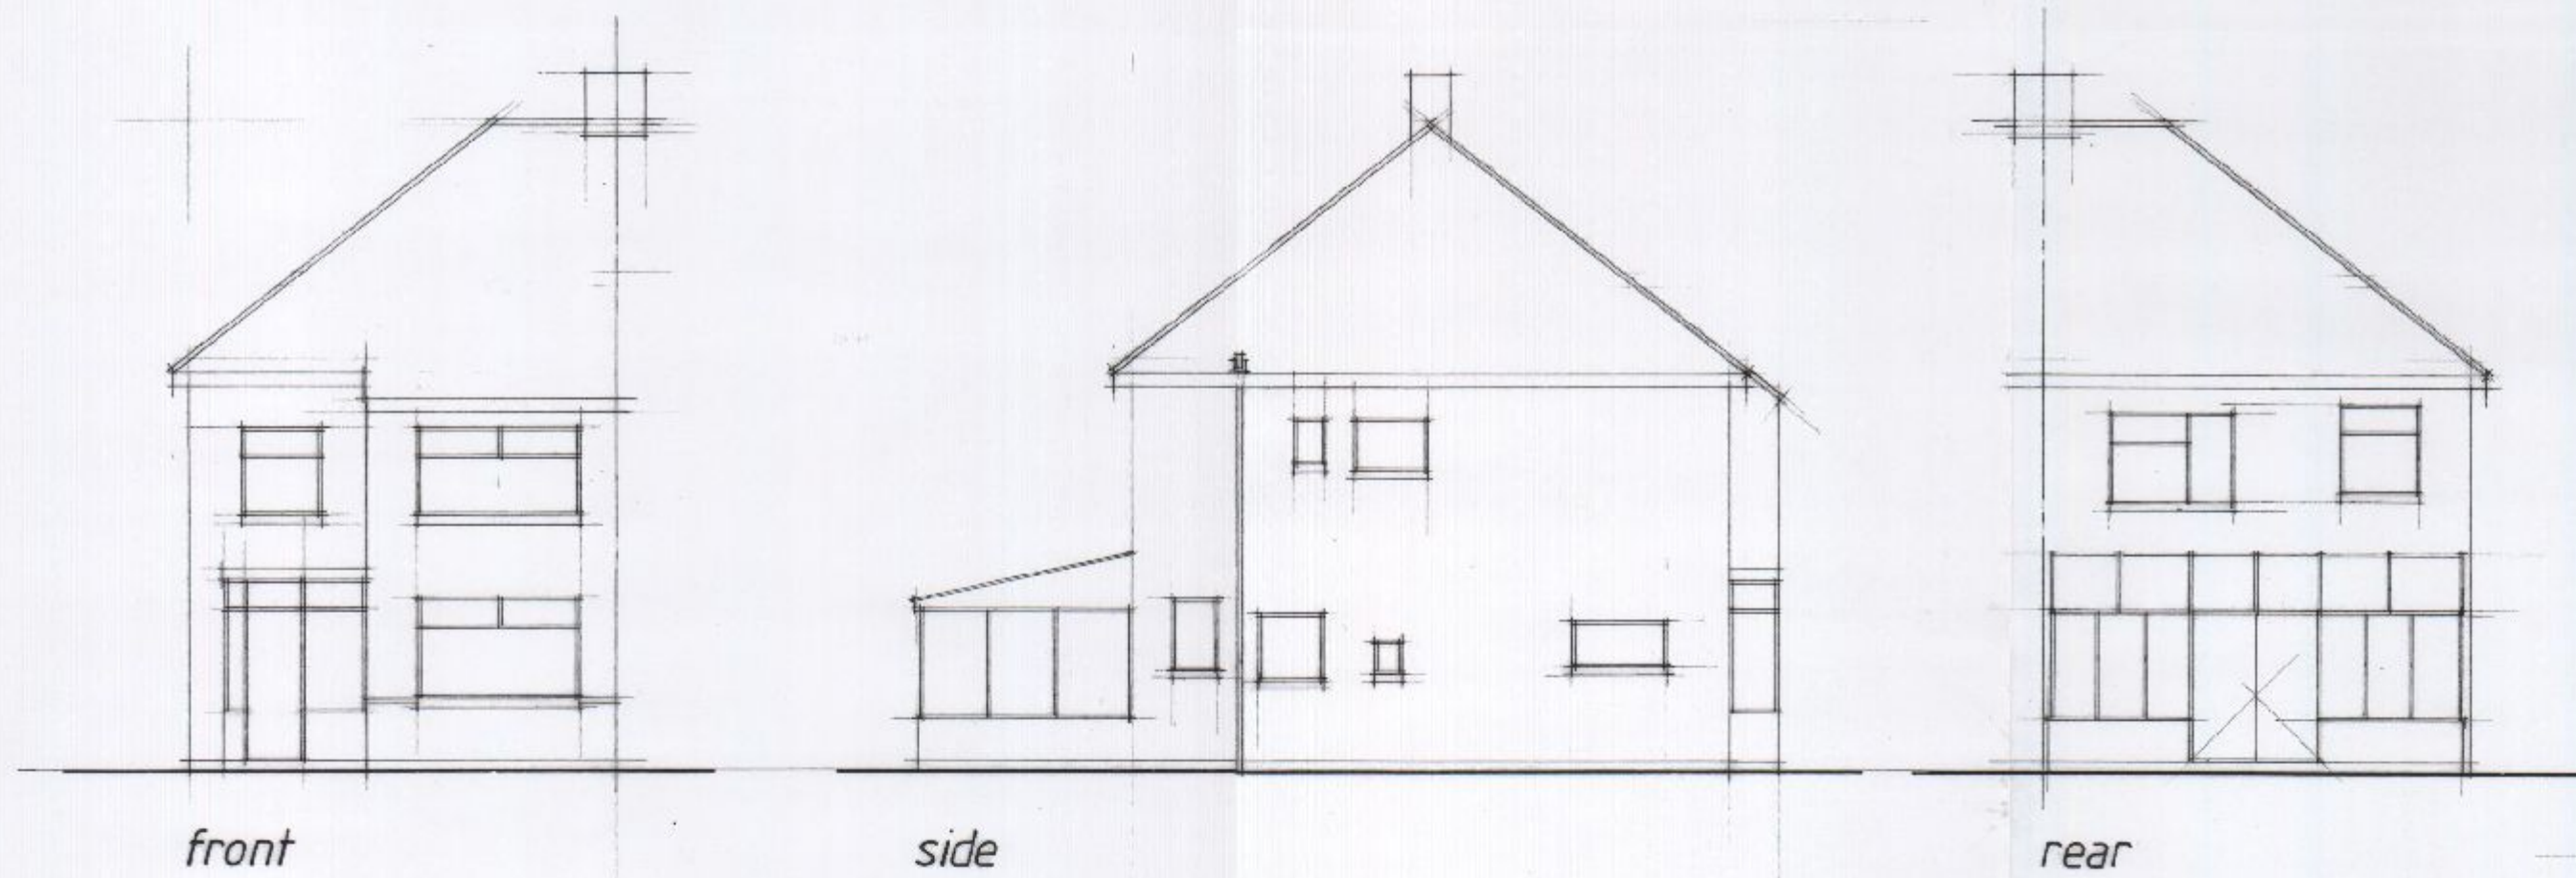

HAVANT BOROUGH COUNCIL
12 DEC 2011
RECEIVED

Mr & Mrs Lynam
7 Almond Close, Portsmouth

Existing plans and elevations

1:50	1:100	Nov 11	07/01
------	-------	--------	-------