PREVIOUS PLAN

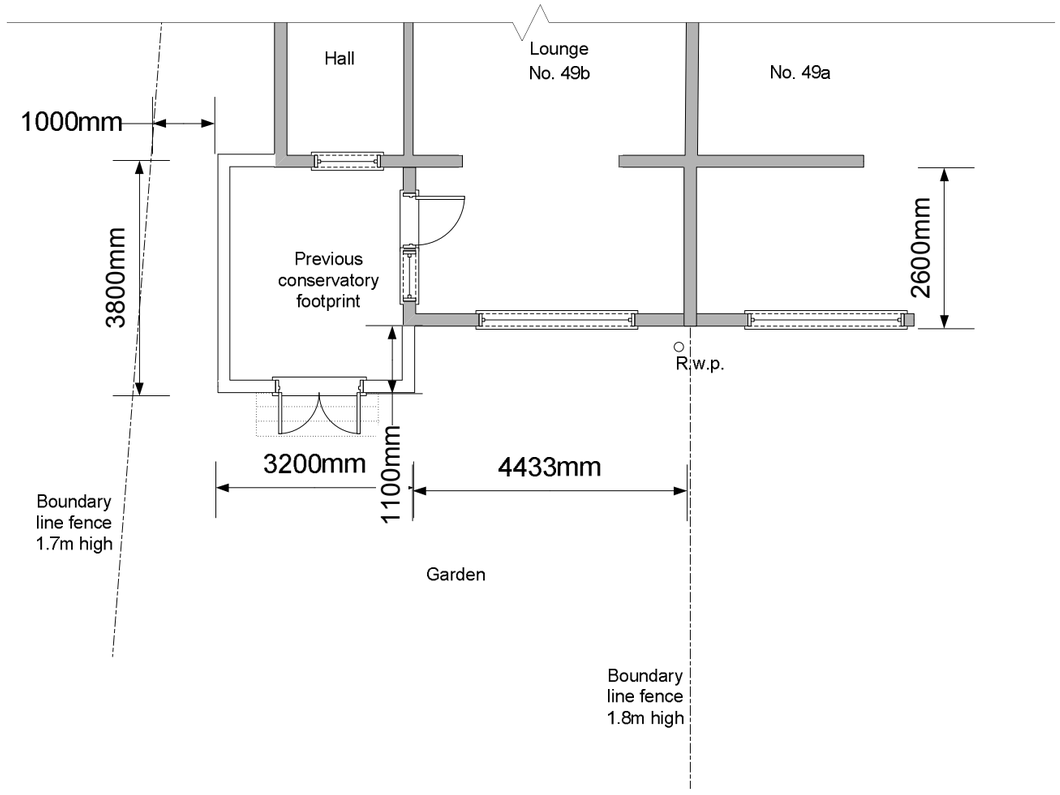

EXISTING PLAN

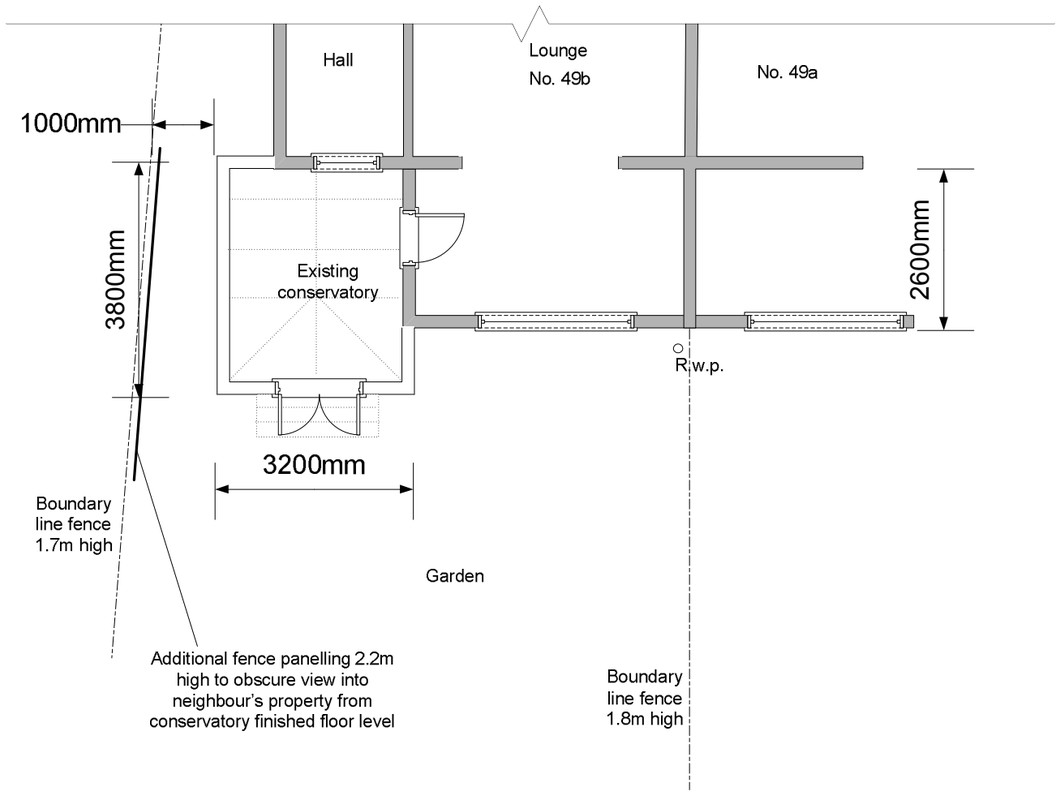

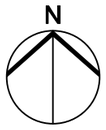



HSB Planning & Design
A Complete Planning Service
Tel: 01329 312516
Mobile: 07944563632
E-mail: info@hsbplanning.co.uk
www.hsbplanning.co.uk

MRS BECK
49B SILVESTER ROAD
COWPLAIN

PLANS PRODUCED FOR LOCAL AUTHORITY PLANNING APPROVAL ONLY. ALL DIMENSIONS ON SITE TO BE CHECKED BY CONTRACTOR PRIOR TO THE COMMENCEMENT OF WORK.

	SIZE	FSCM NO	DWG NO	REV
CONSERVATORY	A3		01	
06/01/12	SCALE 1:100		SHEET 1 OF 3	