


ADVERTISEMENT 3 (1:20)



SITE PLAN (1:500)

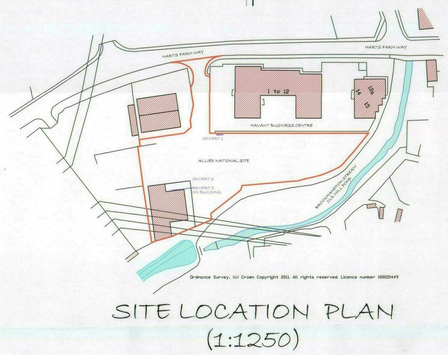


SITE LOCATION PLAN (1:1250)



ADVERTISEMENT 2 (NTS)
PROPOSED PHOTOGRAPHIC INTERPRETATION



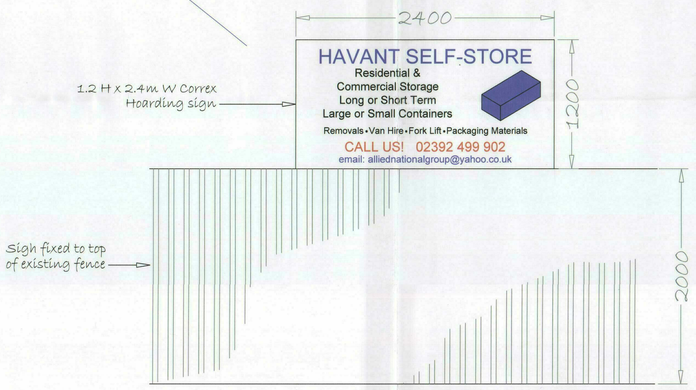

ADVERTISEMENT 1 (1:20)

HAVANT BOROUGH COUNCIL
16 NOV 2011
RECEIVED

NOTES

This drawing is the property of McAndrew Martin and must not be reproduced in part or whole or used for the execution of works without their permission.

All dimensions to be checked on site prior to commencement of any construction works and McAndrew Martin notified of any discrepancy via the Supervising Officer.

Figured dimensions are to be used in preference to scaled dimensions. However for Planning purposes scaling is permitted.

No deviation from this drawing will be permitted without the express consent of McAndrew Martin via the Supervising officer.

All works are to comply with the current edition of the Building Regulations and British Standards.

CLIENT
Mr M. Ashworth
Willstrand
Harts Way Farm
Havant
Hampshire
PO9 1JN

PROJECT
Application for consent to display Advertisement at Allied National Site
Harts Way Farm
Havant
Hampshire
PO9 1JN

DRAWING TITLE
Signage Plan

DATE	DRAWN BY
18.07.2011	LS
SCALE: 1:1250, 1:50 & 1:20	CHECKED BY

AMENDMENTS	DATE	CHECKED BY
B Site Boundary Amendments	29.09.2011	
C Signage Amendments	01.09.2011	
D Signage Amendments	14.11.2011	

DRAWING NO. 111/P/164/01
REVISION D1

McANDREW MARTIN
CHARTERED SURVEYORS
ONE LINKS HOUSE
FAIRWAY BUSINESS CENTRE
DUNDAS LANE
PORTSMOUTH
HAMPSHIRE
PO3 5BL
TEL. 023 9269 7193
FAX 023 9266 4878
office@mcandrewmartin.com
RICS
Chartered Building Consultancy
WWW.MCANDREWMARTIN.COM