


REV.	DETAILS	DATE	REV BY	CHKD BY
C	New boundaries shown for planning application Mar '12	24.04.12	EKL	-
B	North sign added	24.11.10	KW	RJM
A	Scale reduced to 1:1250	24.11.10	KW	RJM

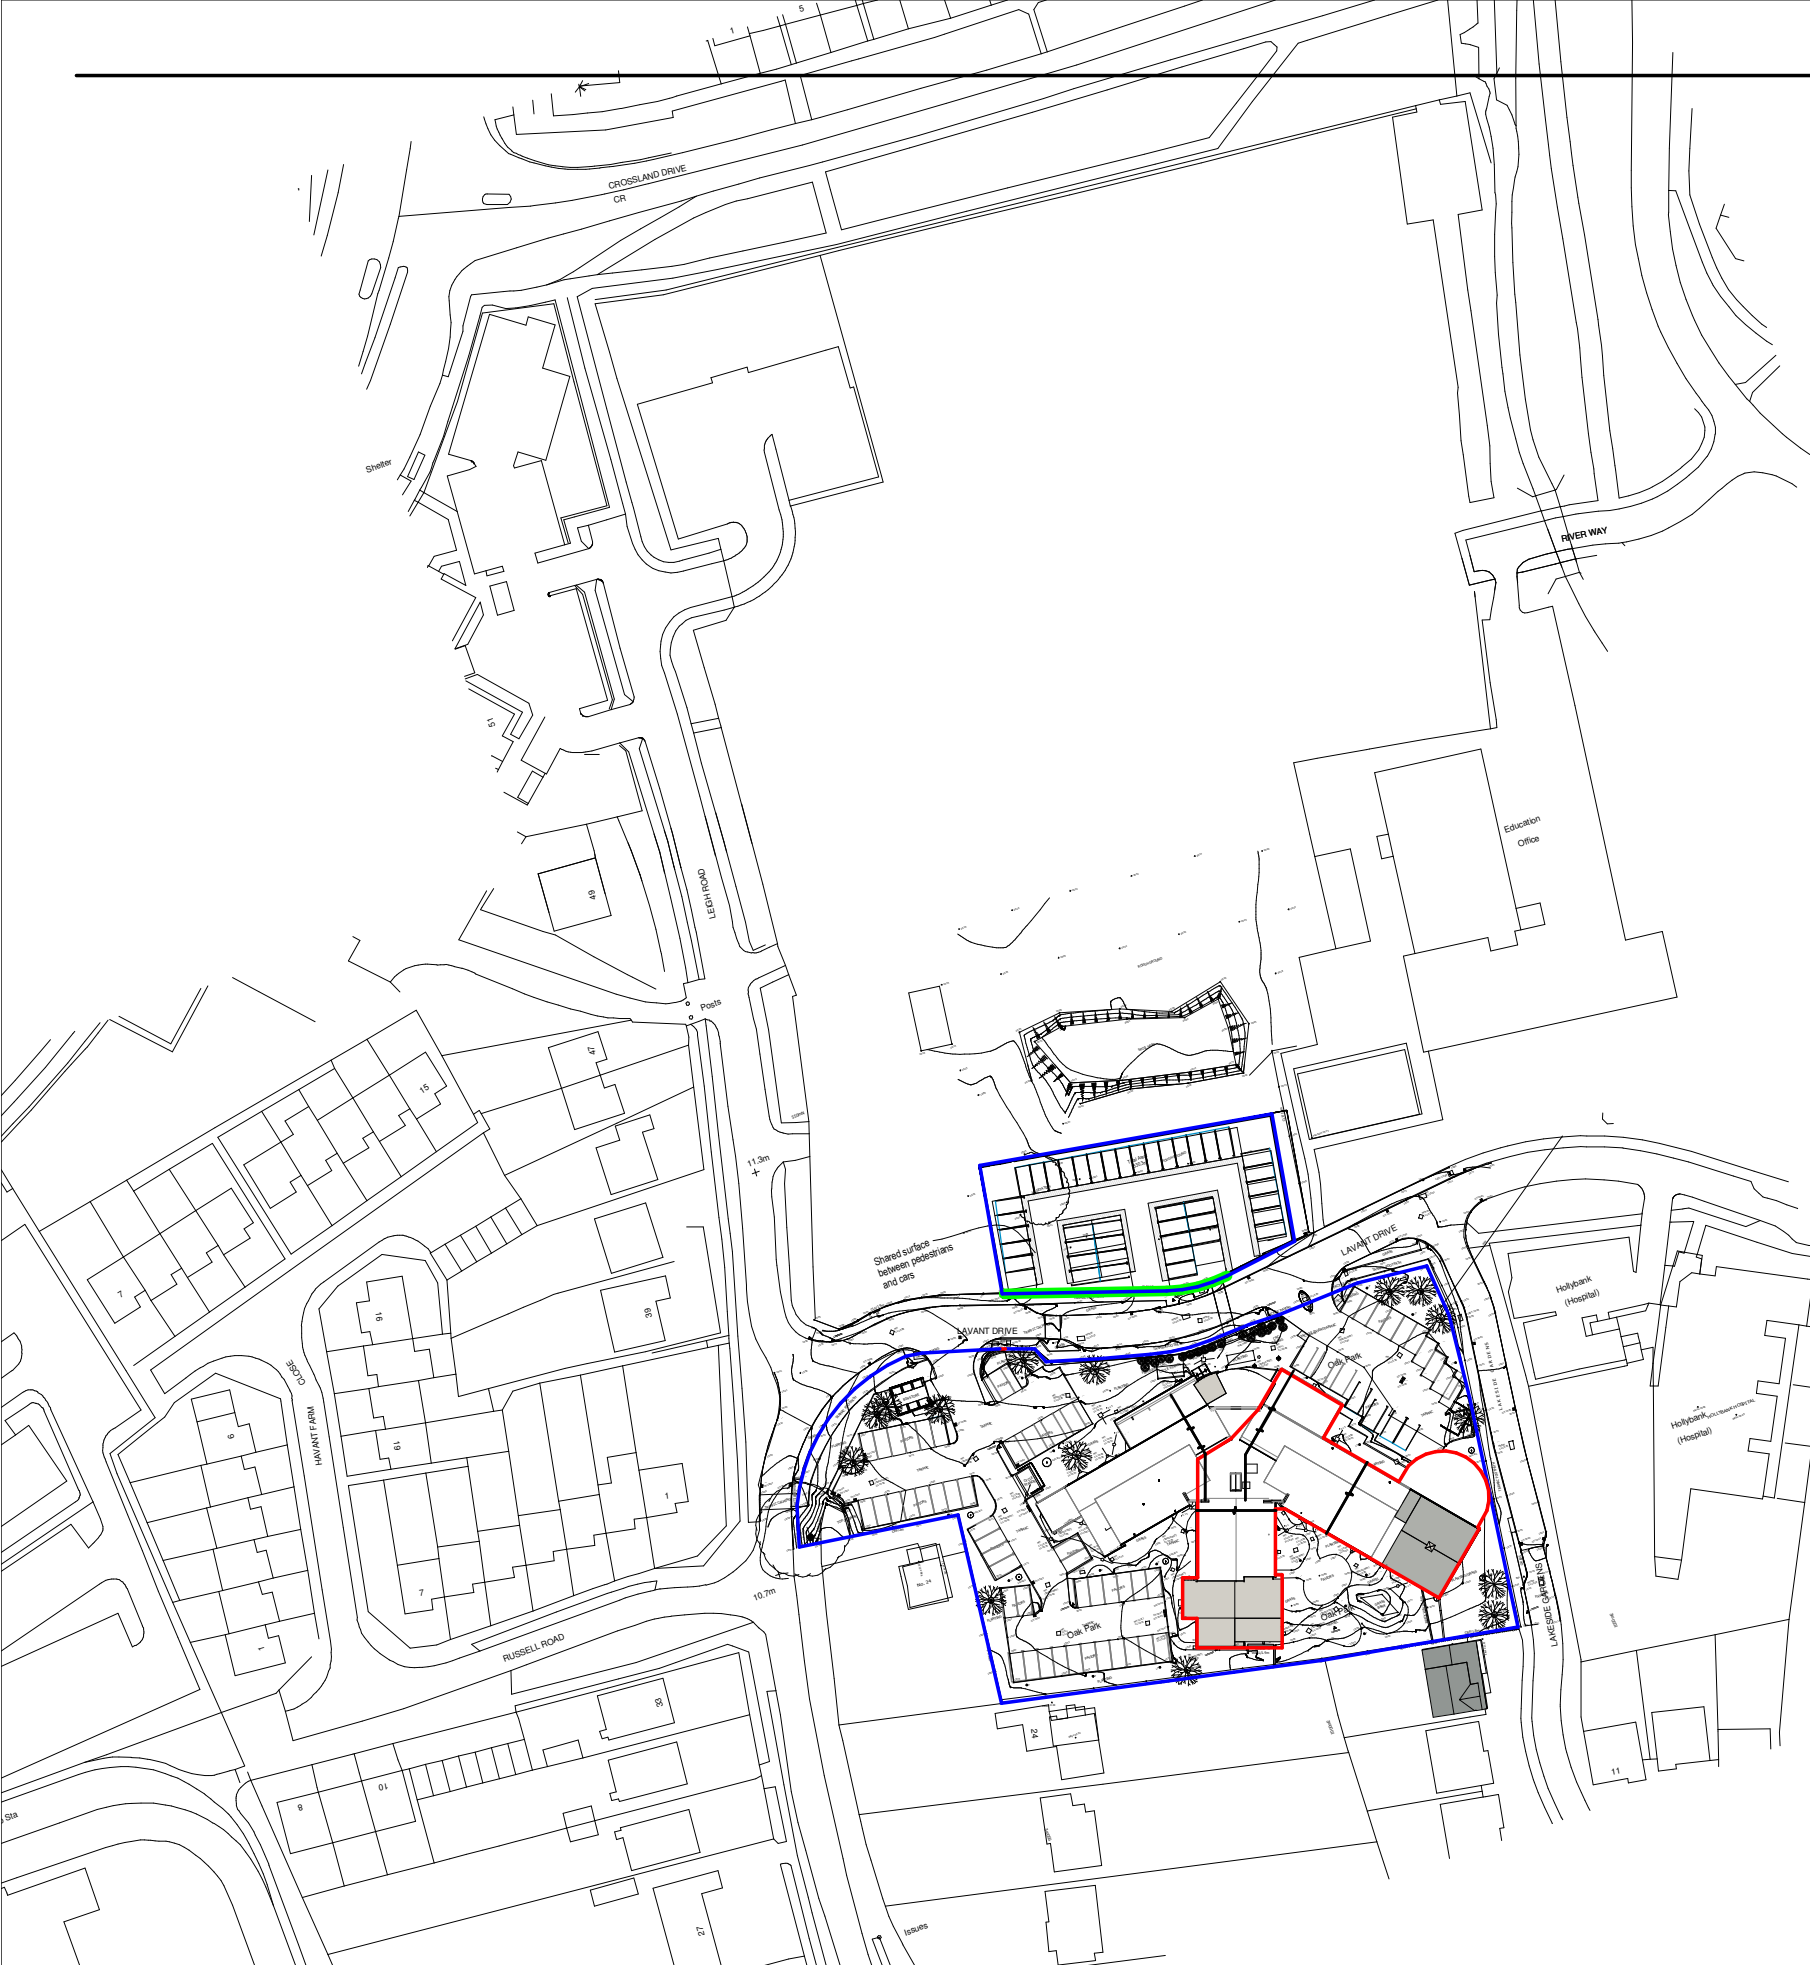

Keel House
244 High Street
North
Poole
Dorset
BH15 1EA

Tel: 01202 671555
Fax: 01202 670176
office@ellisbelk.com
www.ellisbelk.com

CLIENT
Morgan Sindall

PROJECT TITLE AND ADDRESS
**Oak Park Children's Hospital
Lavant Drive
Havant**

DRAWING TITLE
Site/Location Plan (Ownership Plan)

Registered in England and Wales No. 4035260



- ☐ Sketch Proposal
- ☐ Planning Application
- ☐ Building Regulation
- ☐ Tender
- ☐ Construction

SCALE
1 : 1250@A3
PROJECT NUMBER
09060

DRAWN BY
EKL

CHECKED BY
RJM
DRAWING NUMBER
07

DATE
Feb 10
REVISION
C



This drawing and depicted design are the copyright of Ellis Belk Associates Ltd and may not be reproduced without written consent.
ALL dimensions are in millimeters unless otherwise stated.
The contractor is to check drawings and to verify ALL dimensions on site. ANY discrepancies are to be notified to Ellis Belk Associates Ltd immediately.