PERMIT

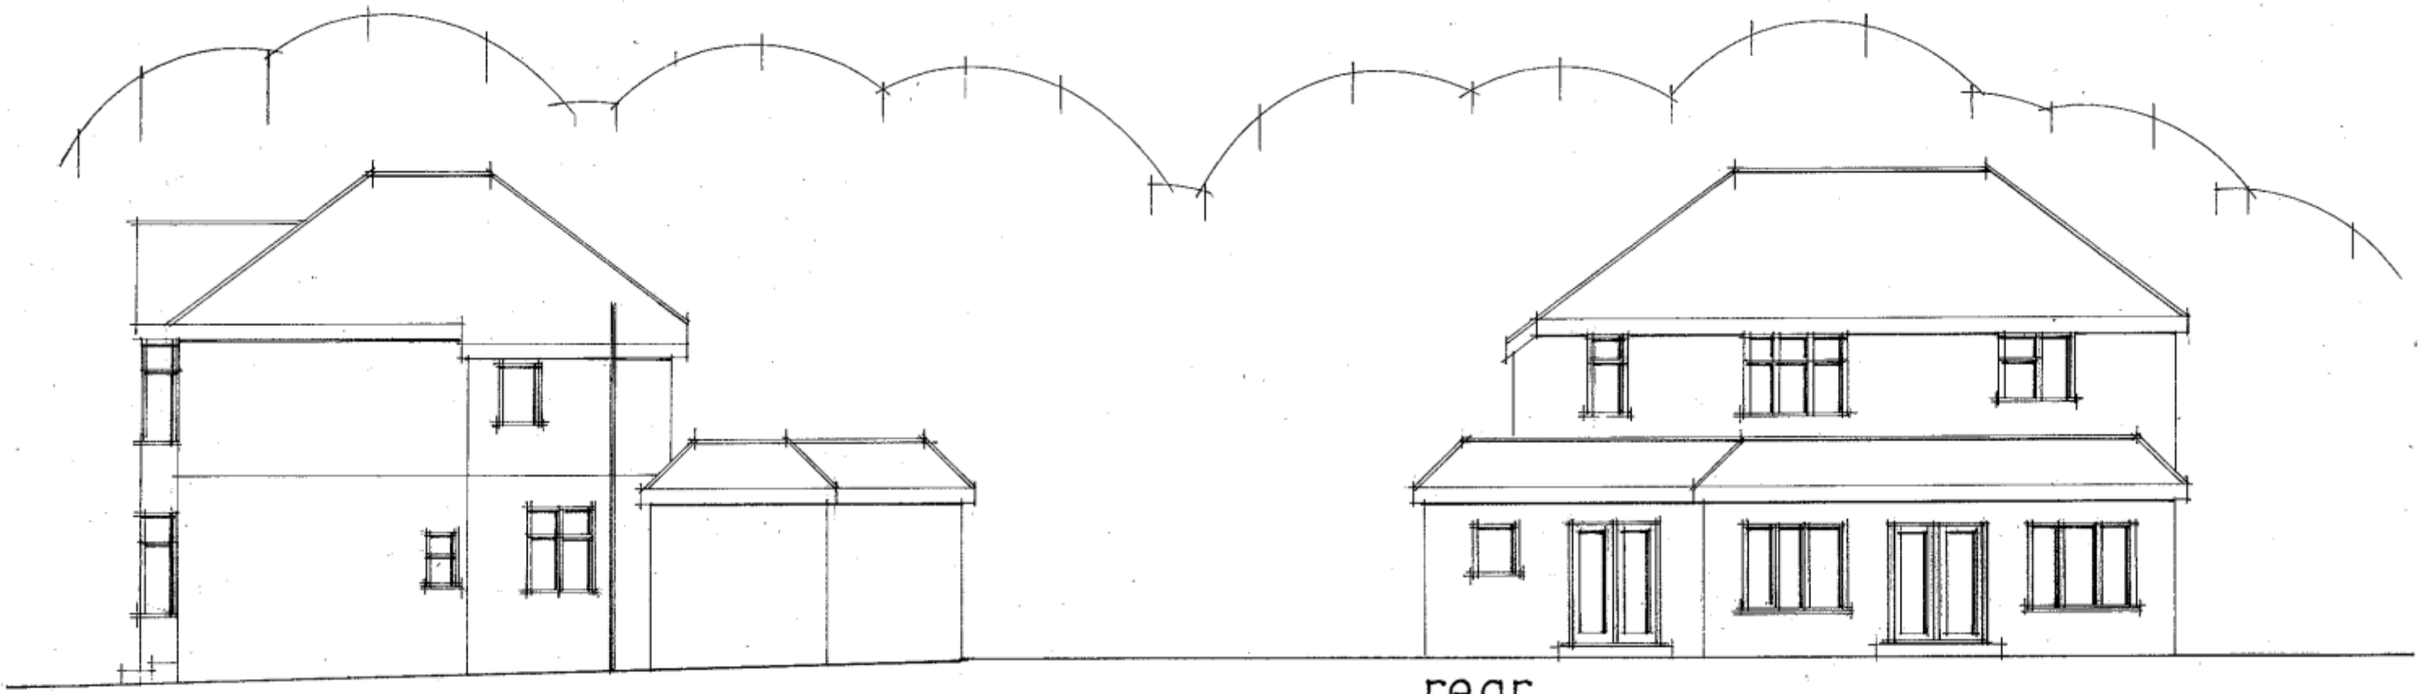

side

rear



front

date dec 2011

scale 1:100

PROPOSED SINGLE STOREY REAR ADDITION
4, LOVEDEAN LANE, LOVEDEAN, HANTS.
FOR MR & MRS N. HOCKIN.

EXISTING ELEVATIONS

PETER J. WALKER MRICS
CHARTERED SURVEYOR
182 SEAFRONT, HAYLING ISLAND, HANTS
PO11 9 AN

TEL: 02392 467571