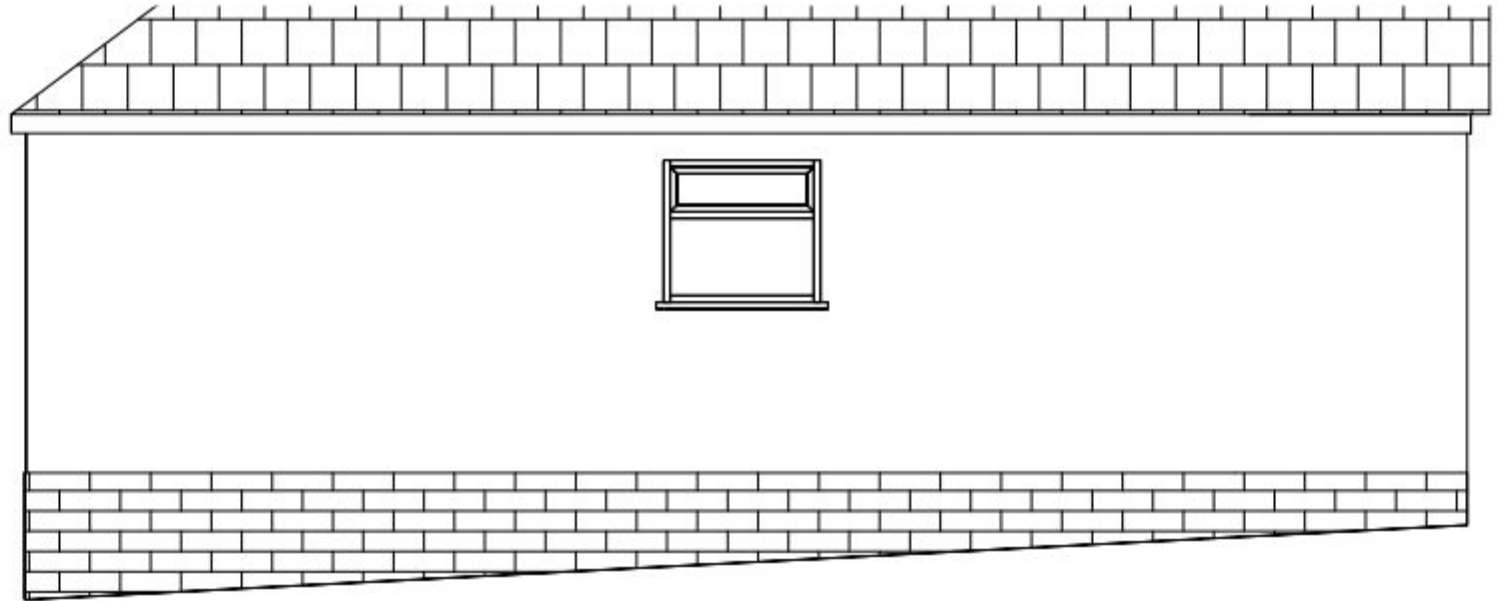
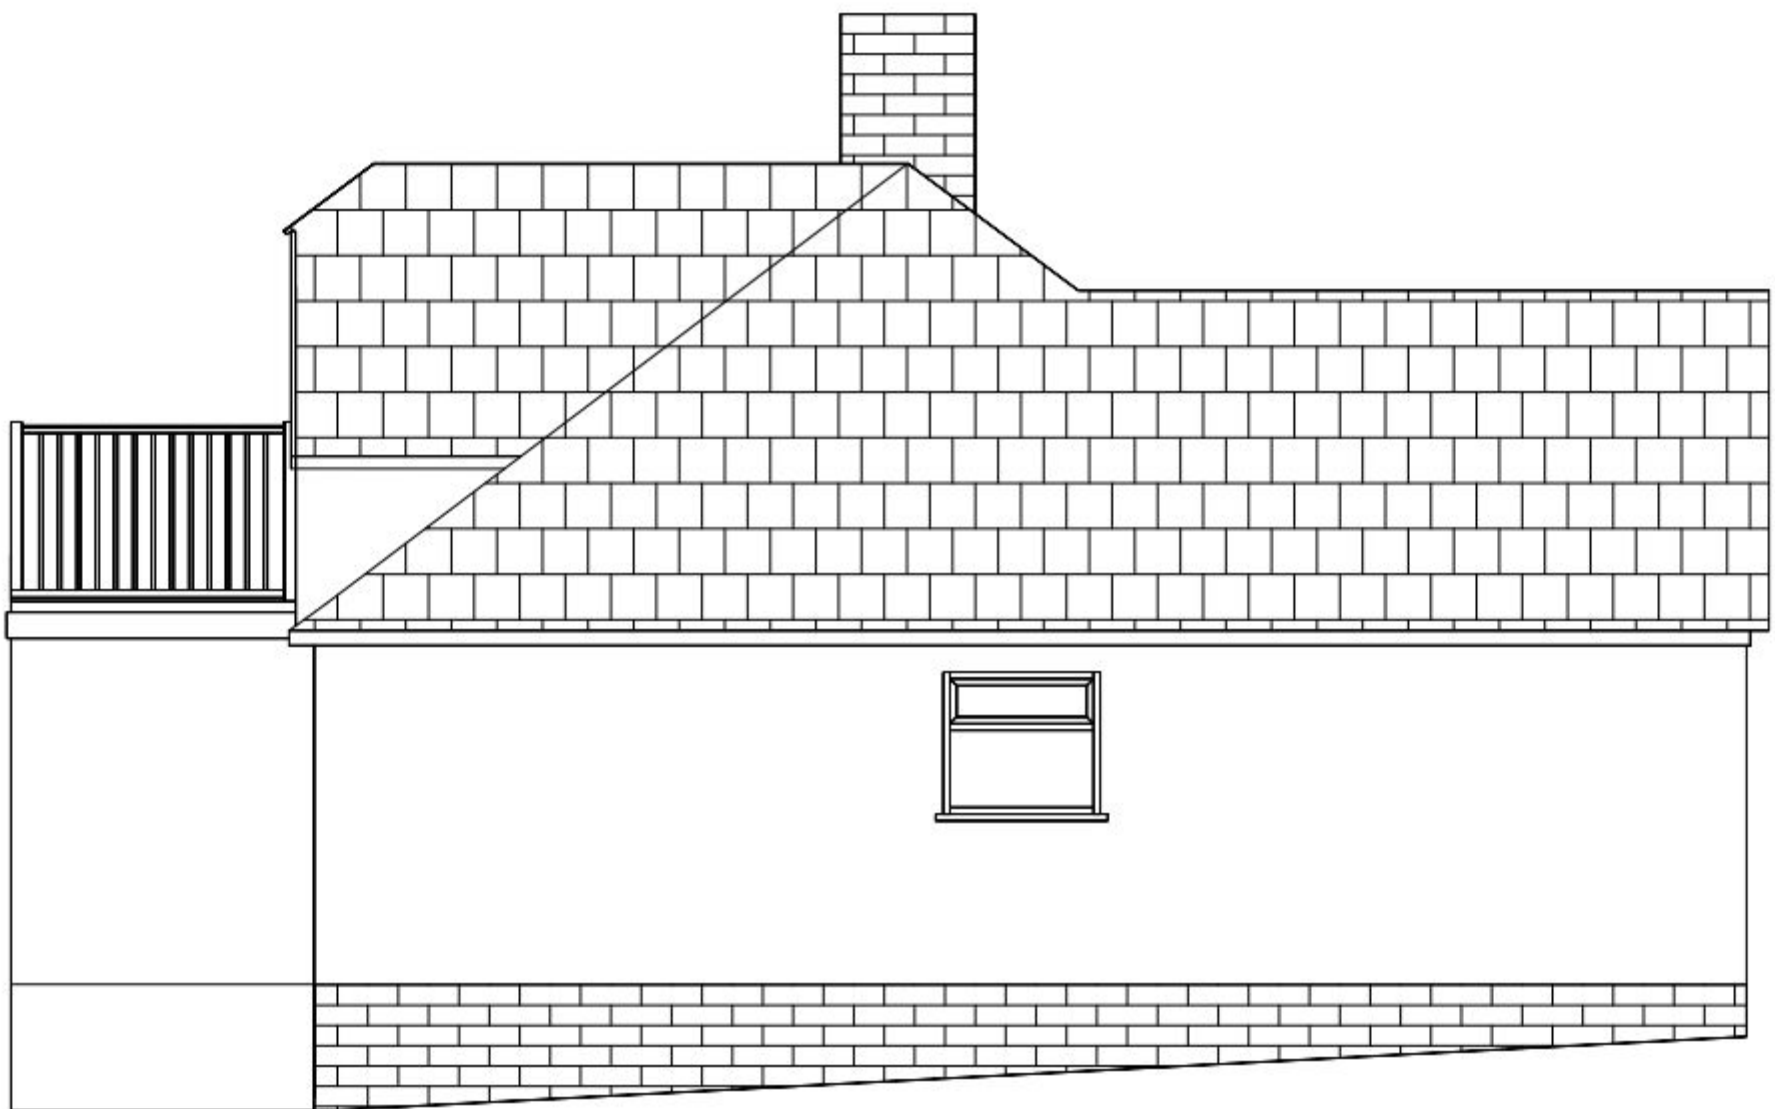

SUPERSEDED



EXISTING SIDE ELEVATION (NE)



PROPOSED SIDE ELEVATION (NE)

PLANNINGBYDESIGN

[www.planningbydesign](http://www.planningbydesign.co.uk)

E-mail: office@planningbydesign.co.uk

Mobile: 07970 046996

PROJECT:

59 LITTLEPARK AVENUE
BEDHAMPTON
HAMPSHIRE
PO9 3QU

SCALE: 1:50 @ A3

DATE: 11 NOVEMBER 2010

DRAWING NO'S: 005

**EXISTING & PROPOSED
N.E. ELEVATION**