



PERMIT

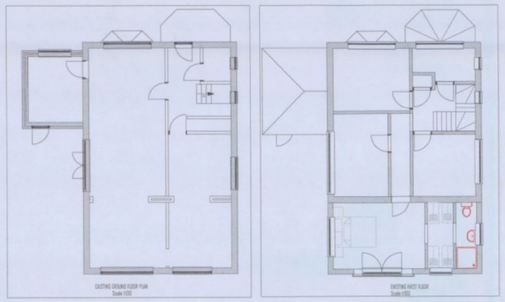


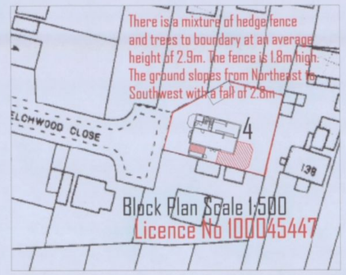


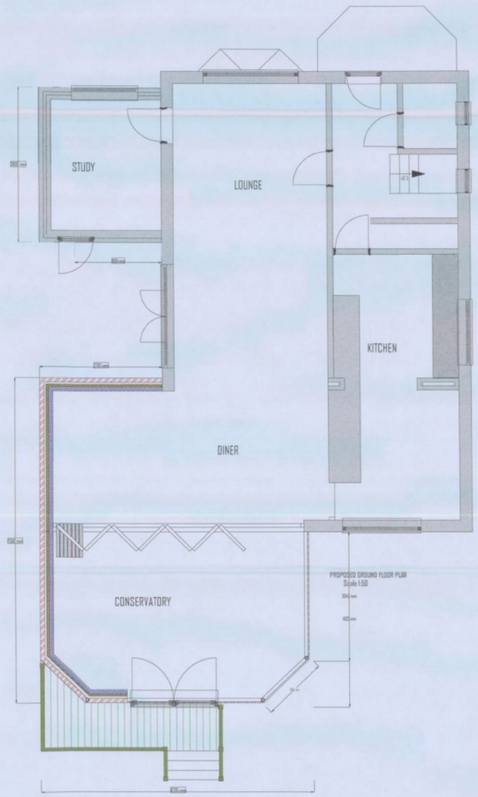

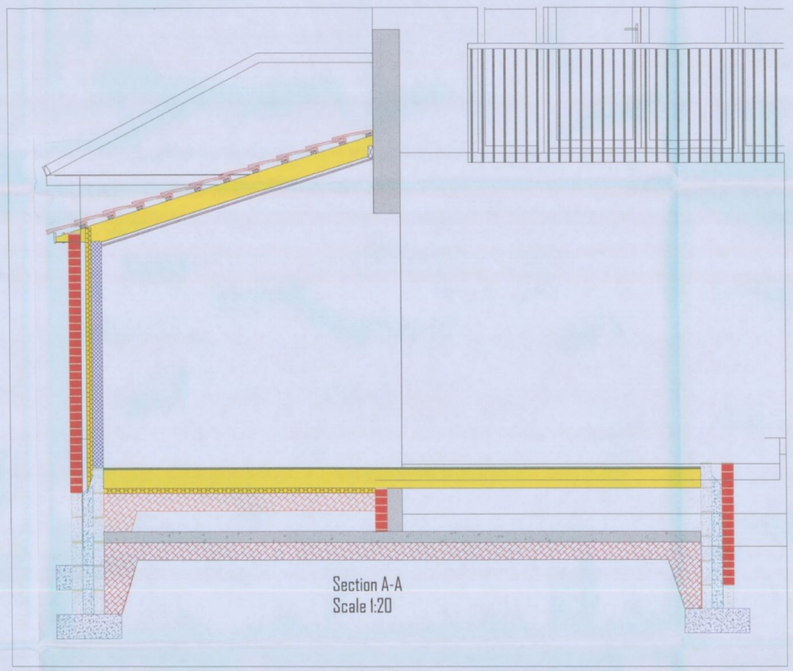




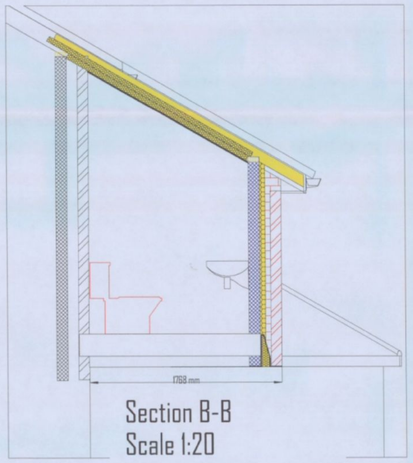

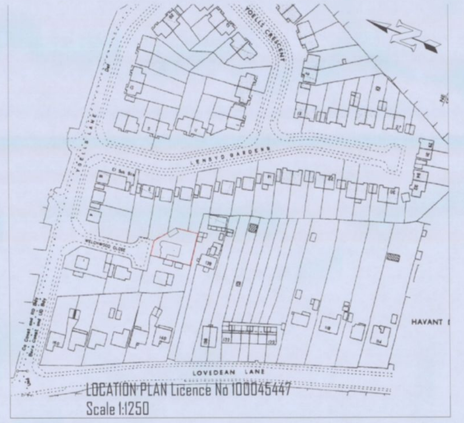






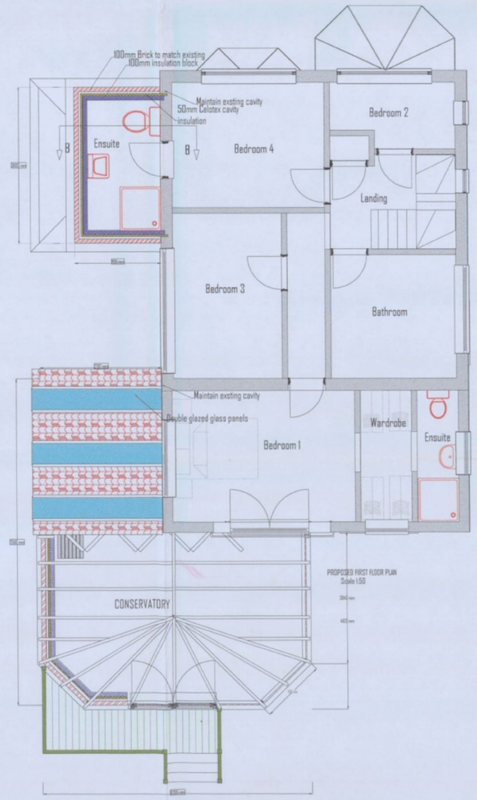



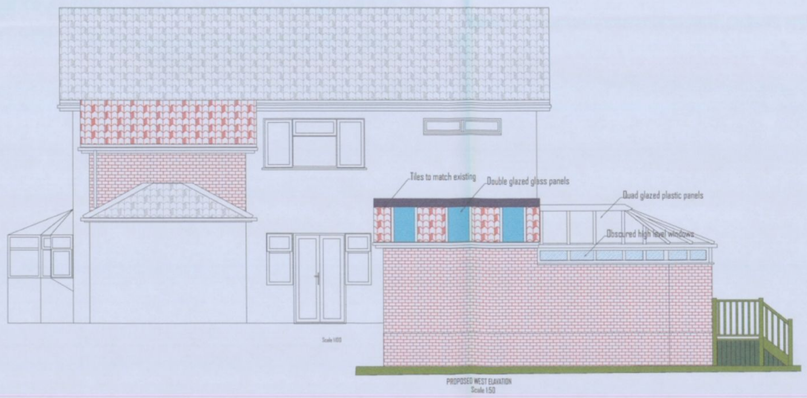

HAVANT BOROUGH COUNCIL
RECEIVED
09 NOV 2010

DATE	REVISIONS	BY
4th November	Indication of existing windows to first floor	DP
4th November	Indicate block plan boundary construction	DP
4th November	Add high level windows to conservatory on west elevation	DP

David S Purkiss .COM
11 Hewett Road Titchfield Fareham Hampshire PO14 4JQ
01329 319 271 Mob.07767492798
enquires@davidpurkiss.com. dave.planning@ntlworld.com
www.davidpurkiss.com.

All dimensions to be checked on site, if there are any discrepancies or changes to be made to the job for any reason contact David Purkiss before hand or we will not be held responsible for any works carried out and the drawings will be void. These drawings are protected by copyright designs and patents act 1988 - Copies must not be made without the prior permission of David Purkiss, or the applicant.

PROJECT
Single storey side extension
First floor side extension and Rear Conservatory

CLIENT Mr & Mrs David Croft
4 Welchwood Close
Lovedean
Portsmouth
Hampshire
PO8 9SL

Drawn by DP

Stage
Full Planning Permission
Drawing Number: 09/214/A1c

Scale: 1:20.1:50. 1:100. 1:500 .1:1250

Sheet A/O Conservatory & Extensions

Date printed November 4th 2010