


EXISTING SITE PLAN OF PONTOON & JETTY @ 25 EASTOKE AVENUE. HAYLING ISLAND.

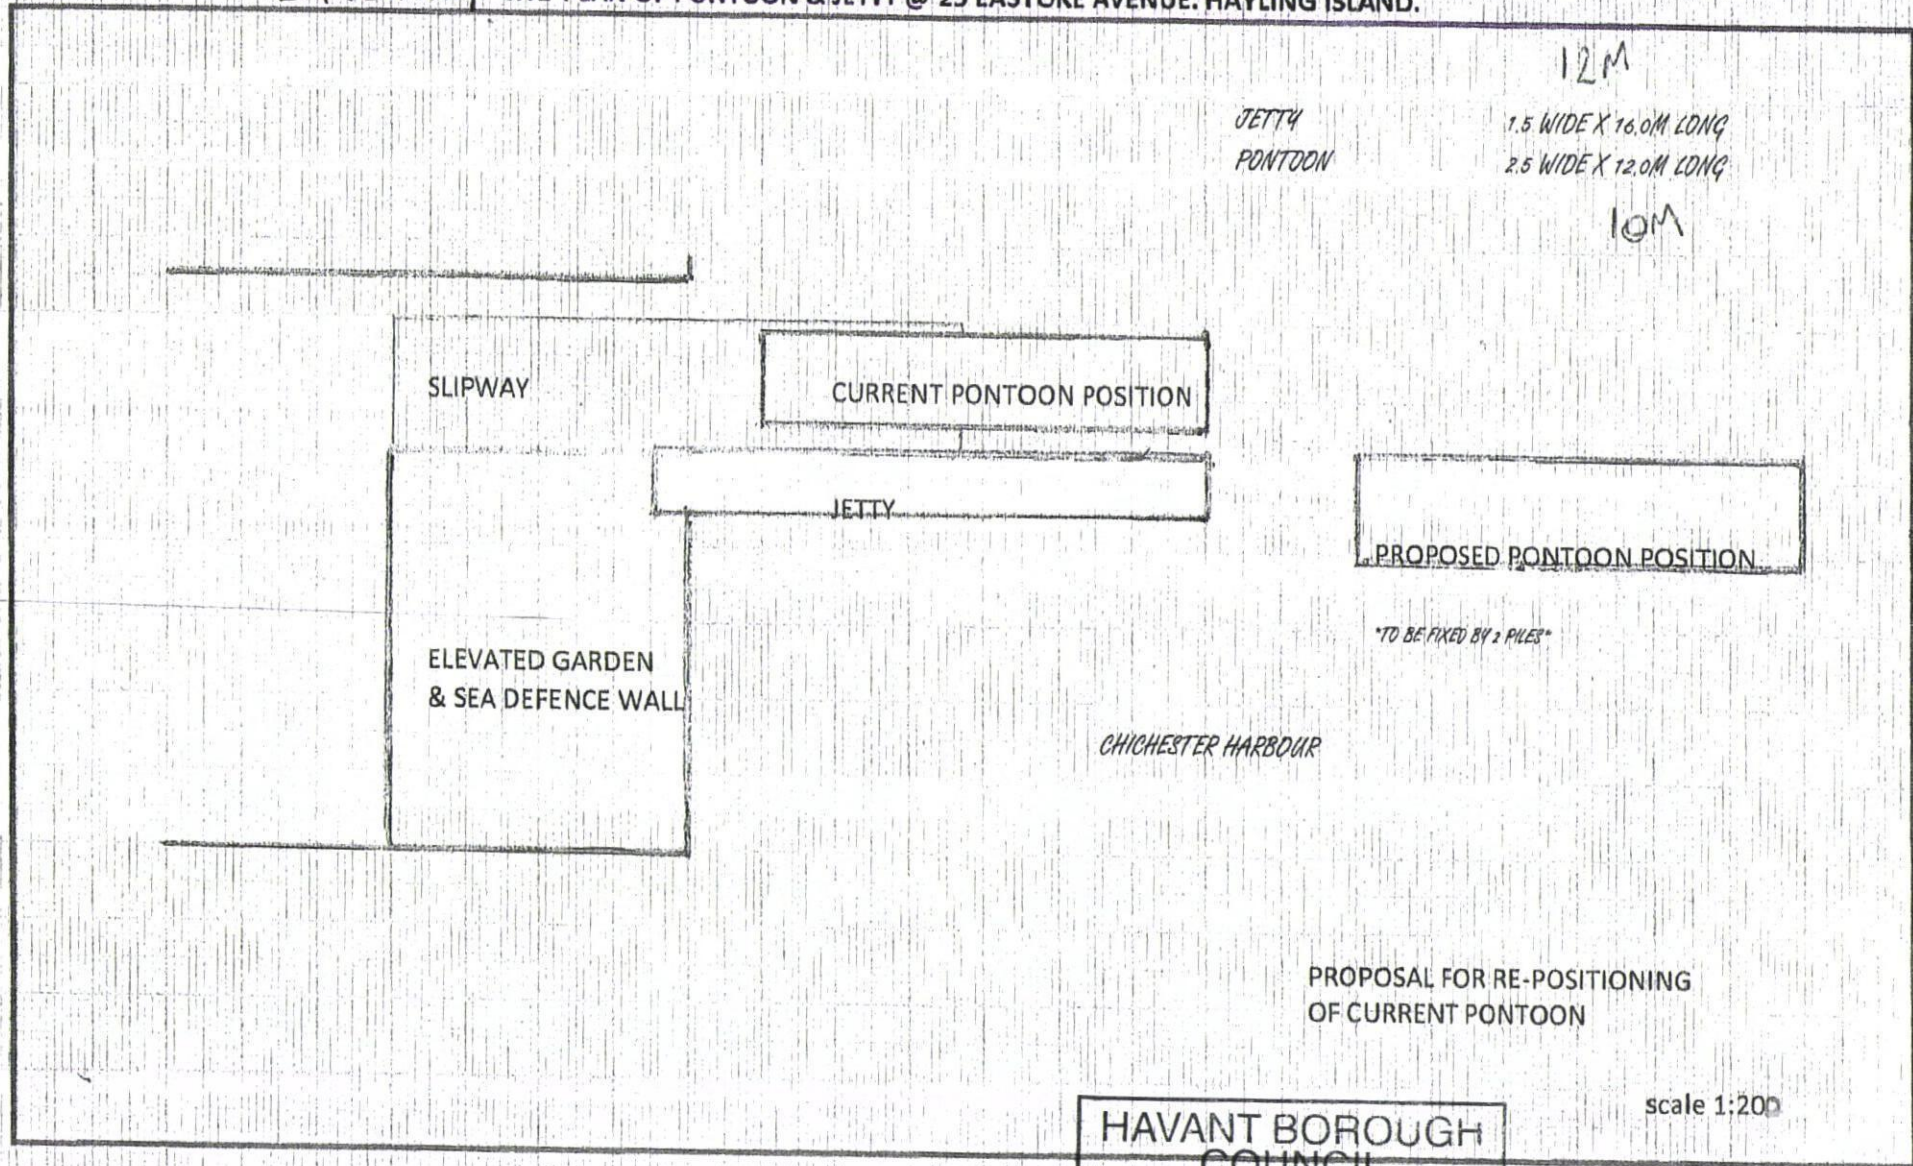

HAVANT BOROUGH
COUNCIL

14 FEB 2012

RECEIVED