HAVANT BOROUGH COUNCIL
04 AUG 2011
RECEIVED

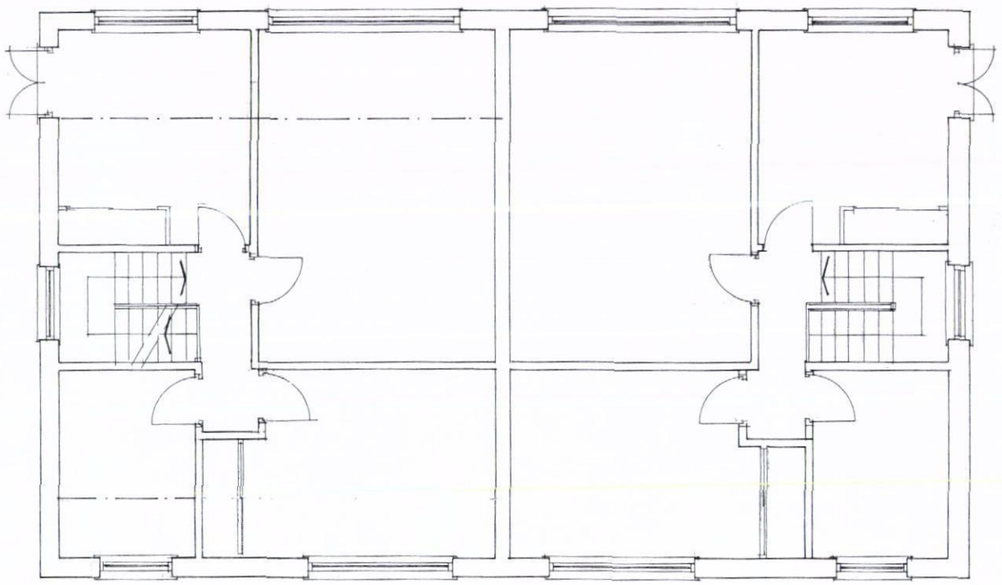

Proposed first floor plan

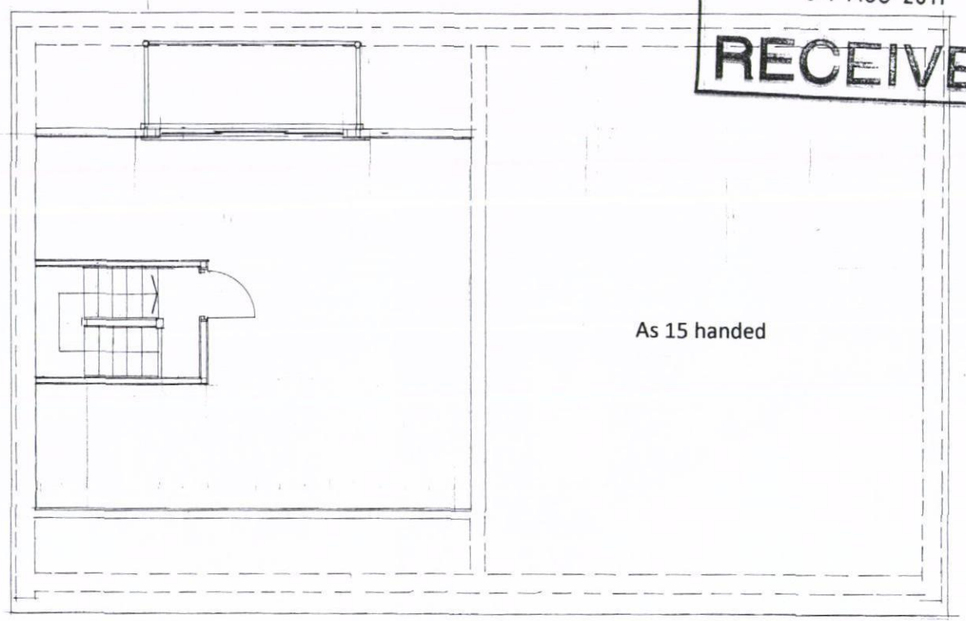

Proposed Second Floor Plan

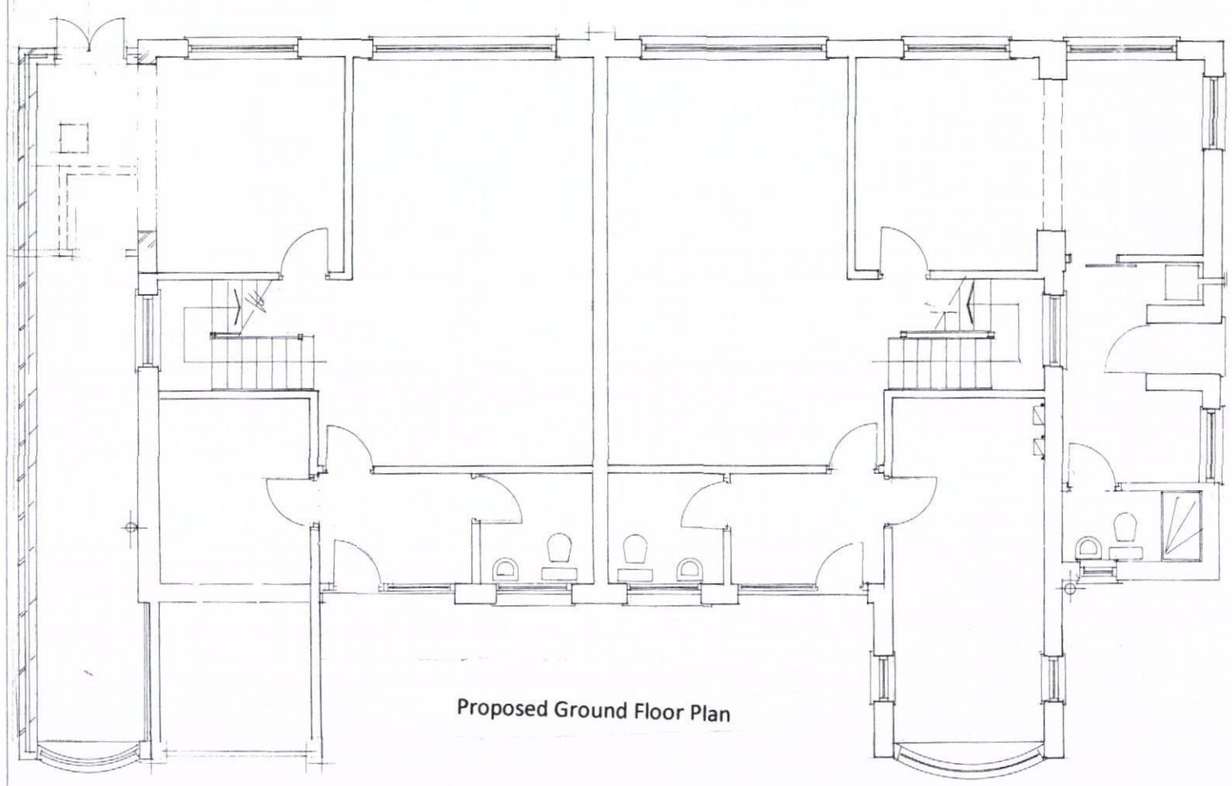

Proposed Ground Floor Plan

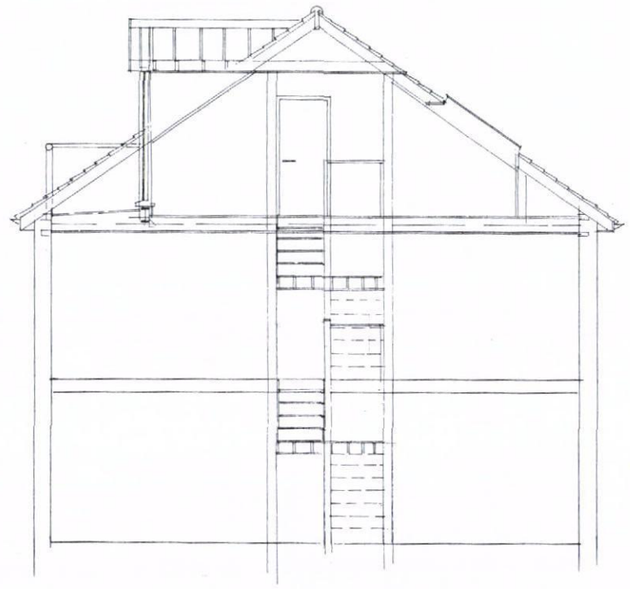

Proposed floor plans

Scale _____ metres

Proposed Pitched Roof and balcony
to sea-facing south roofslope

15 and 16 Meath Close,
Hayling Island, Hants.

Mr Jez Clements and Mr P Wills, DRG No. MEA/2B

Scale 1:50 (A1) ; 1:100 (A3) February 3rd 2011

Anthony Leggett Associates
Architectural Services - Surveyors
82 Battenburg Avenue, Portsmouth, PO2 0SW
tel: 02392 - 693951 Mobile : 0790 33 22 859
The CHARTERED INSTITUTE of BUILDING