
PERMIT

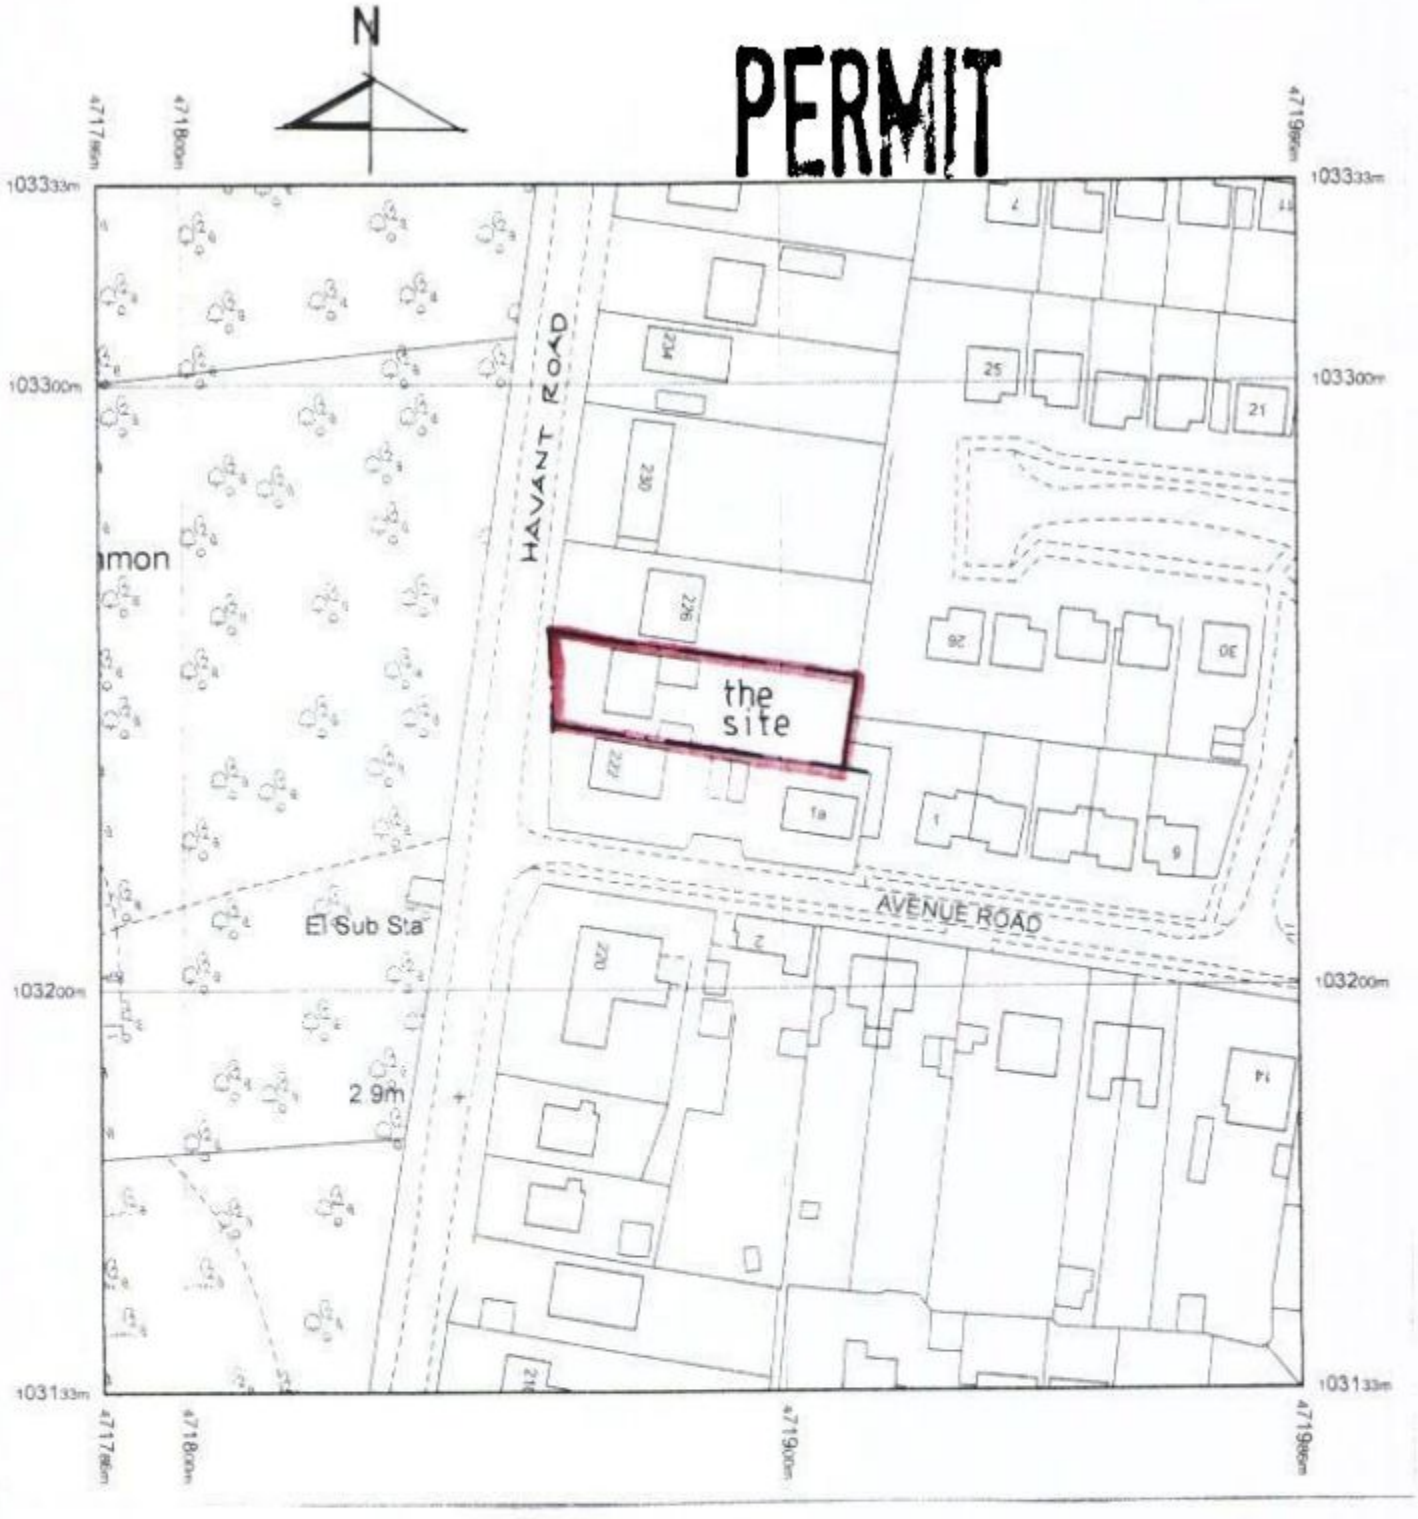

LOCATION PLAN 1:1250

O.S. LICENCE NO: 100029375

COUNCIL
05 MAY 2011
RECEIVED

PROPOSED EXTENSION, 224 HAVANT ROAD, HAYLING ISLAND

Drg. no. 1043/04

O'NEILL ARCHITECTURAL SERVICES