
APP/10/0185


REFUSE

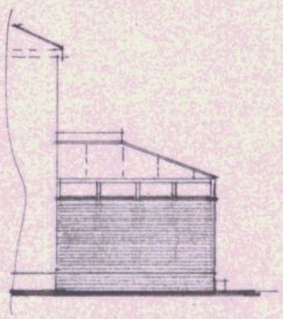


North East Elev.




North West Elevation.

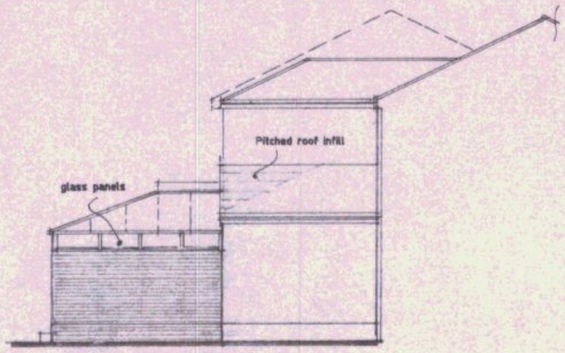


South West Elevation.

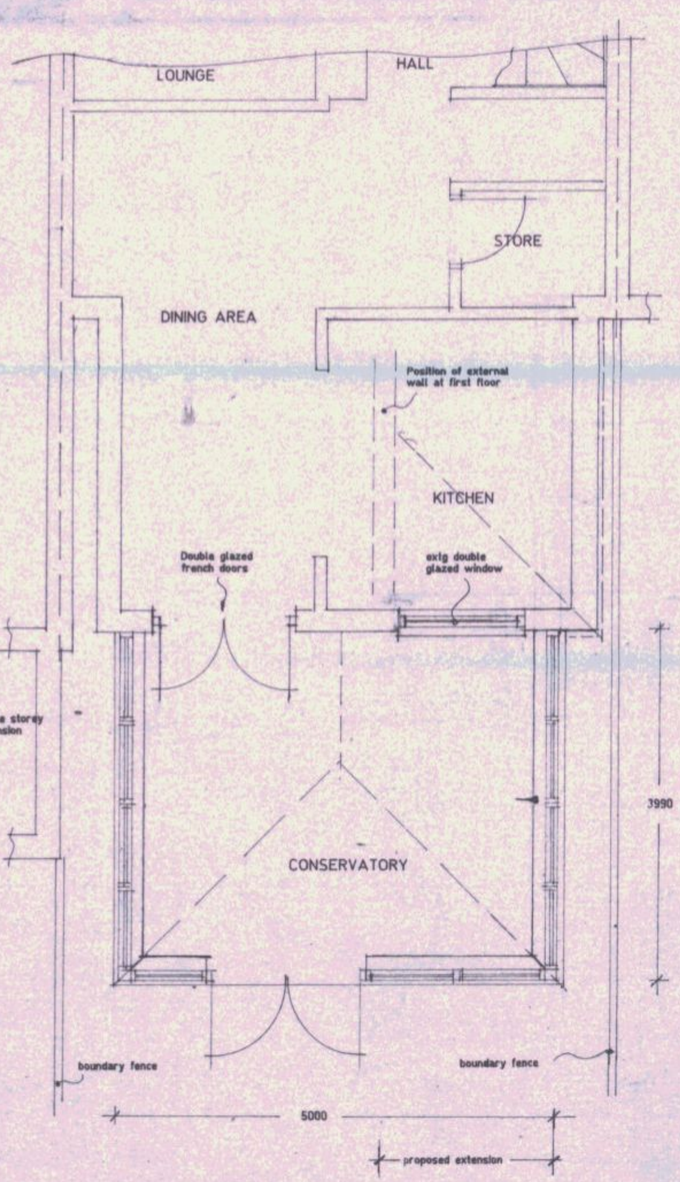


Proposed Floor Layout Plan.

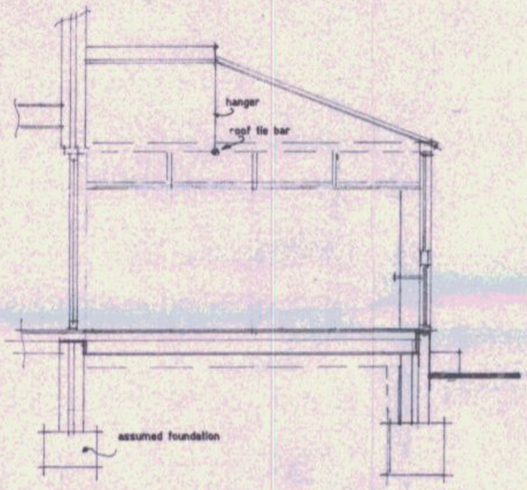


Section x-x.

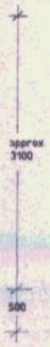

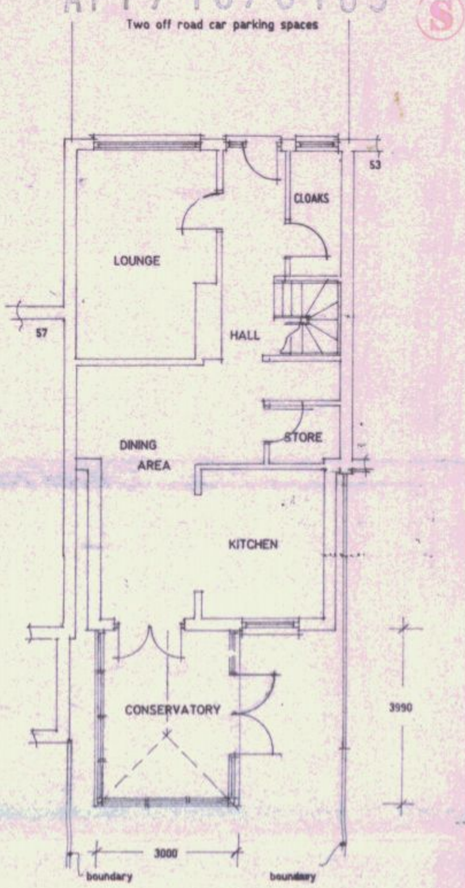

Extg Floor Layout Plan.
3 bedrooms at first floor

Existing Elevations

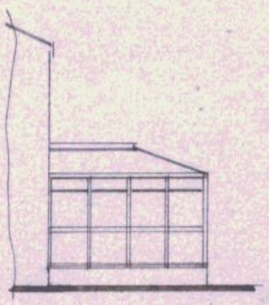

North East Elev.



North West Elevation.



South West Elevation.

HAVANT BOROUGH COUNCIL
RECEIVED
25 MAY 2010

Proposed side extension to rear conservatory at 55 Highfield Avenue, Waterlooville, Hants PO7 7PY

C. Bundy Esq..

Scale 1:50 1:100

Date May 2010

A2 Drawing Number

A