
NOTES

ALL DIMENSIONS TO BE CHECKED ON SITE BY THE CONTRACTOR BEFORE FABRICATION AND ERECTION.
FIGURED DIMENSIONS TO BE TAKEN IN PREFERENCE TO SCALED DIMENSIONS.
THIS DRAWING IS THE COPYRIGHT OF THE ARCHITECTS AND MUST NOT BE REPRODUCED OR USED WITHOUT THEIR EXPRESS CONSENT
ELECTRONIC ISSUE OF THIS DRAWING TO BE CONFIRMED BY PAPER HARD COPY ONLY.


PERMIT



SITE LOCATION PLAN 1:1250

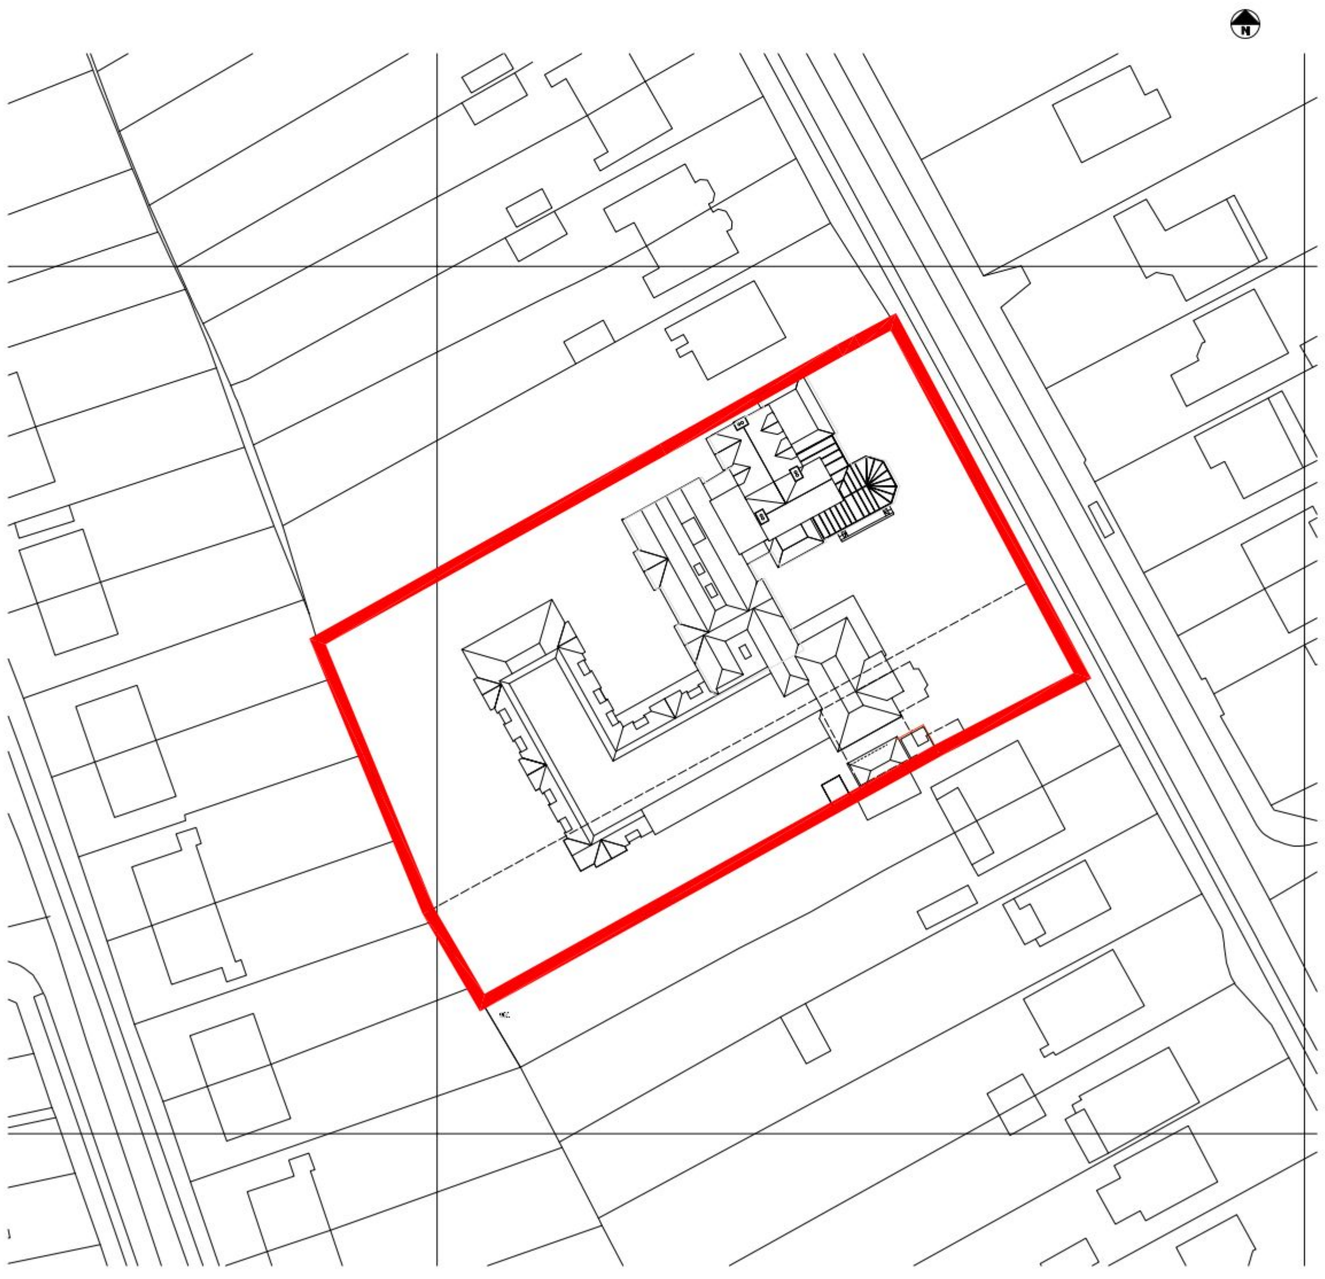

SITE PLAN 1:500

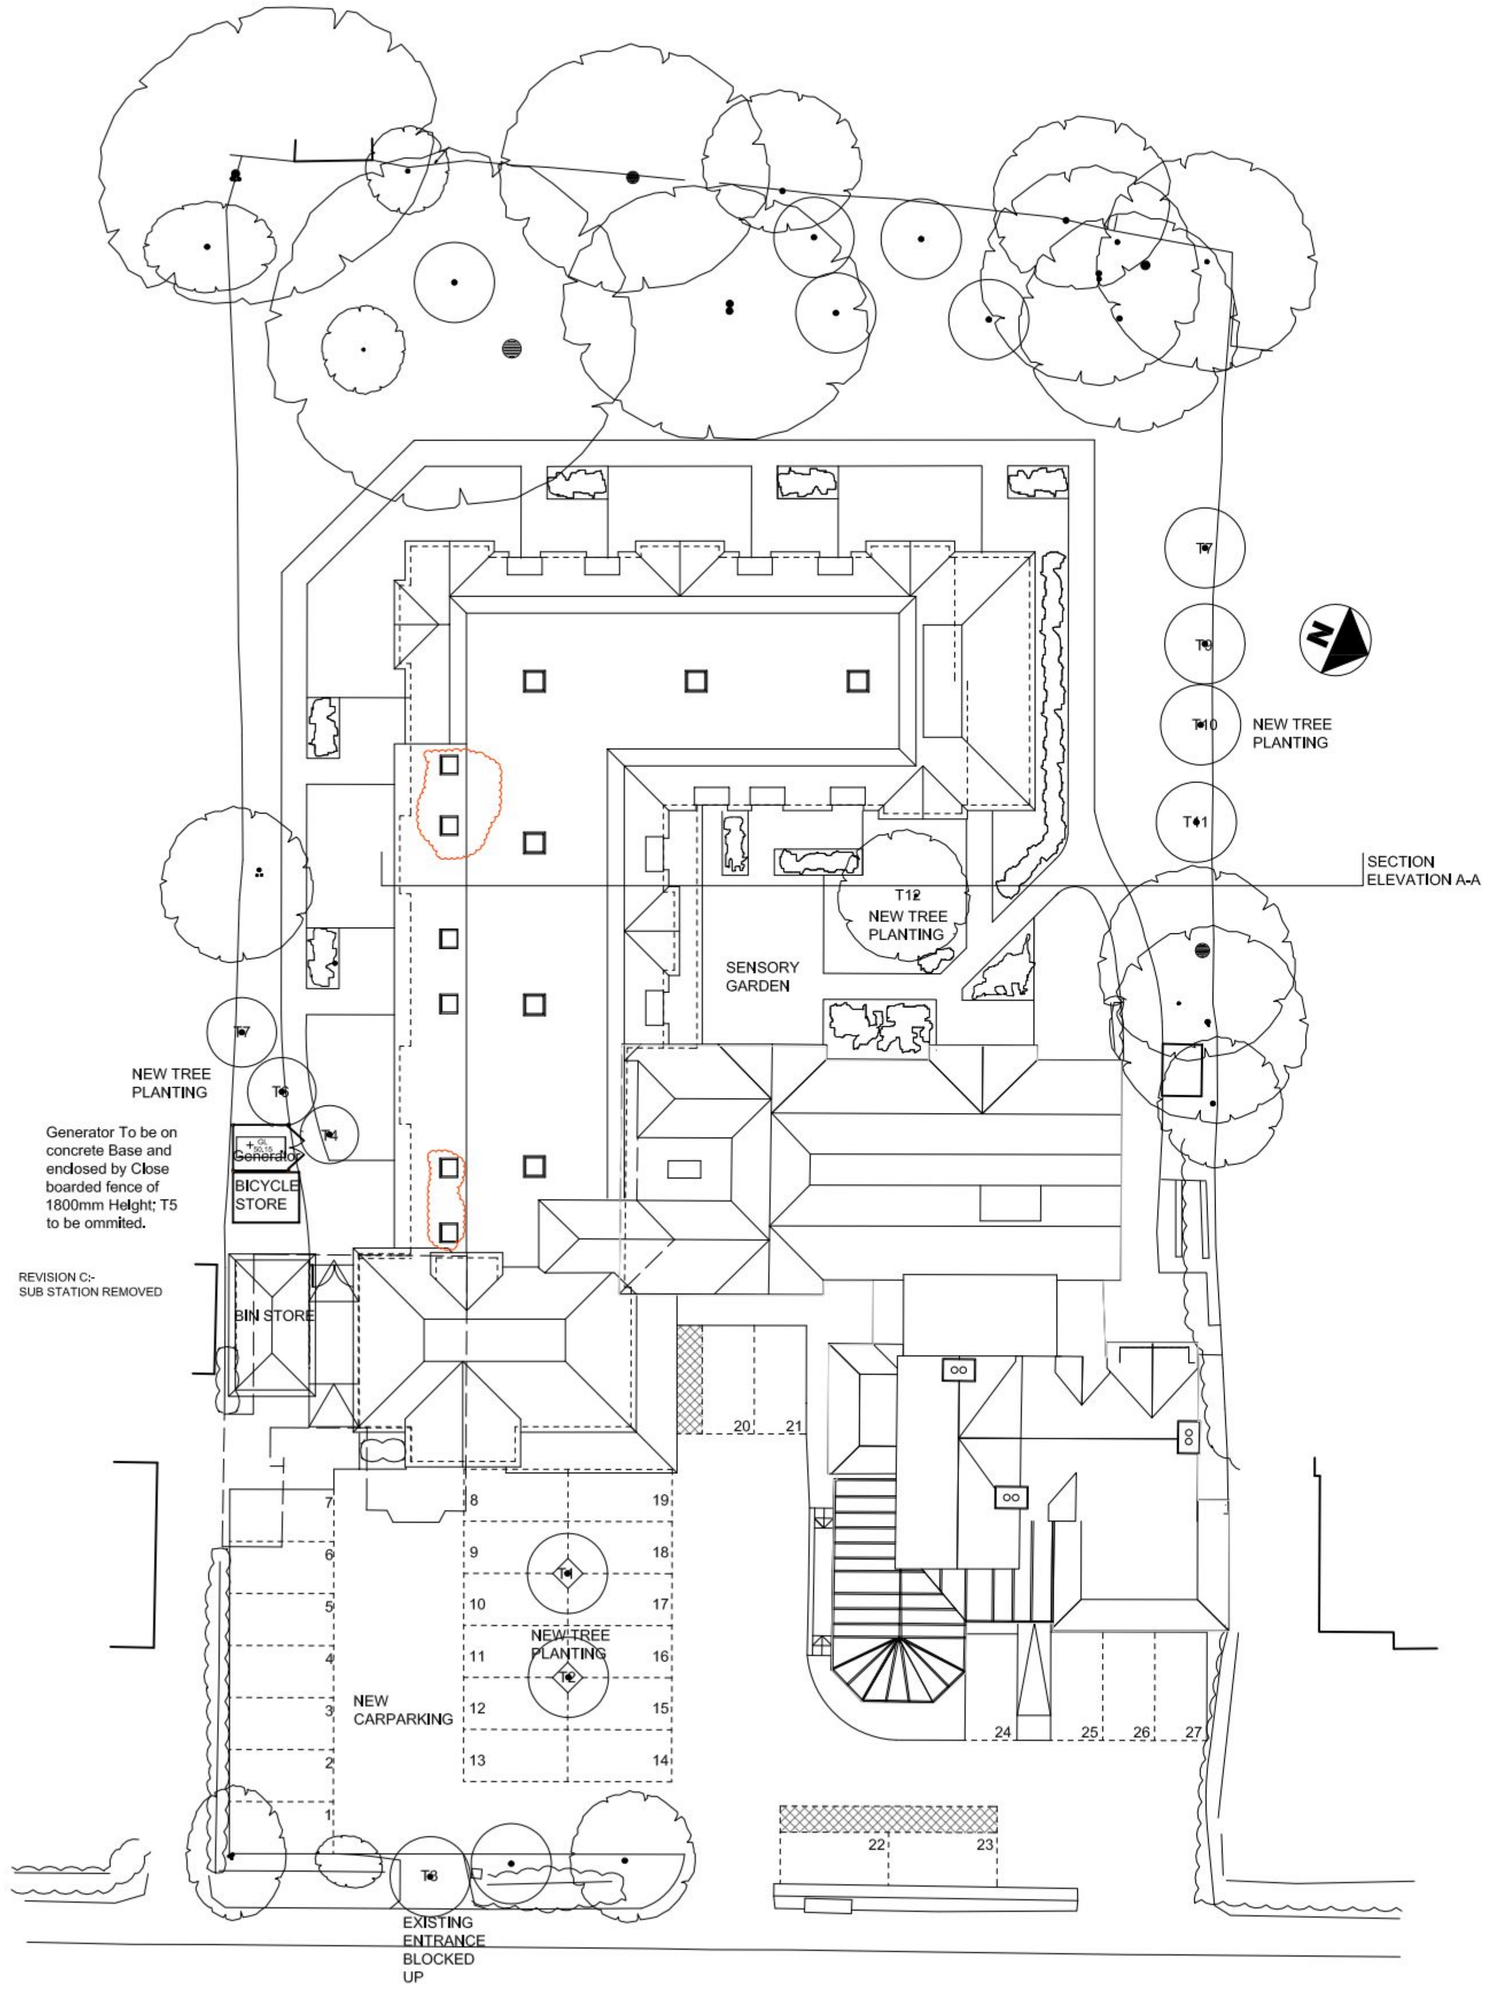

SITE PLAN 1:200

I	21-09-10	Issued for Planning	SWR
H	13-01-10	GENERATOR RELOCATED	SWR
G	02-09-09	ISSUED FOR CONSTRUCTION	SCR
F	11-03-09	ISSUED FOR TENDER	SCR
E	06-01-09	TENDER ISSUE	SCR
D	24.06.08	Velux windows added	SWR
C	17.03.08	sub/station removed, trees ammended	SWR
B	30.10.07	Bin store ammended to Include sub/station	SWR
A	28.08.07	Lift shaft head added	SWR

PWP ARCHITECTS

ARCHITECTS, DESIGNERS & PLANNING CONSULTANTS

61 SOUTH STREET, HAVANT
HAMPSHIRE, PO9 1BZ

TELEPHONE : 023 9248 2494
FACSMILE : 023 9248 1152
E-m : design@pwp-architects.com
Website : www.pwp-architects.com

PROJECT

EXTENSION TO BEDHAMTON
NURSING HOME
55 HULBERT ROAD, BEDHAMPTON

CLIENT

CHEER HEALTH Ltd.

TITLE

SITE PLAN AND SITE LOCATION

STATUS

CONSTRUCTION

SCALES	DATE	DRAWN
1:200, 1:500, 1:1250	JULY 07	ME

JOB NO.	DRAWING NO.	REVISION
4155	100	I