




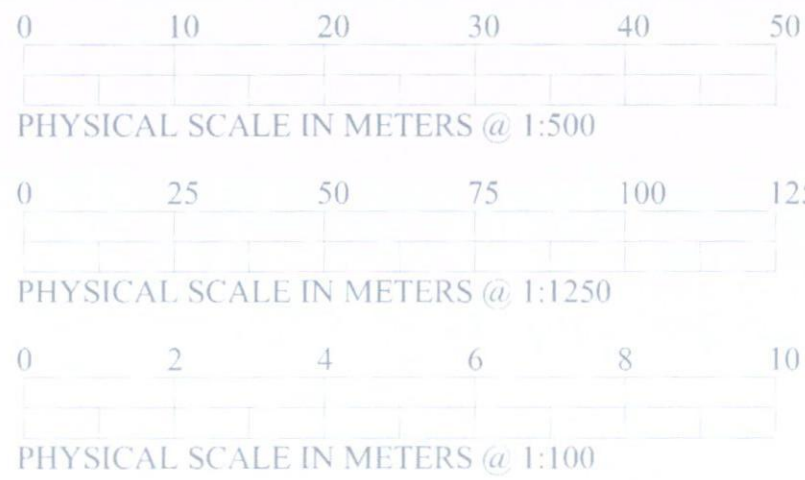


NOTES:
This drawing has been produced solely for PLANNING/DESIGN.
Do not Scale from this Drawing except for planning purposes.
This drawing is the copyright of MF Designs Ltd.

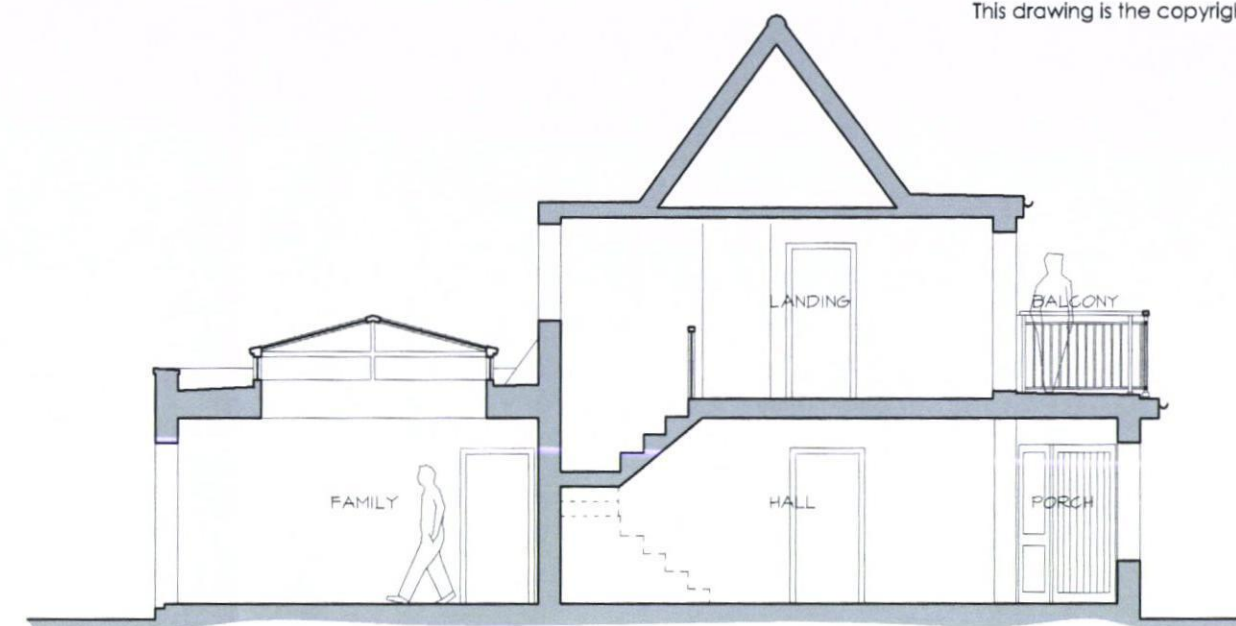

Typical Section

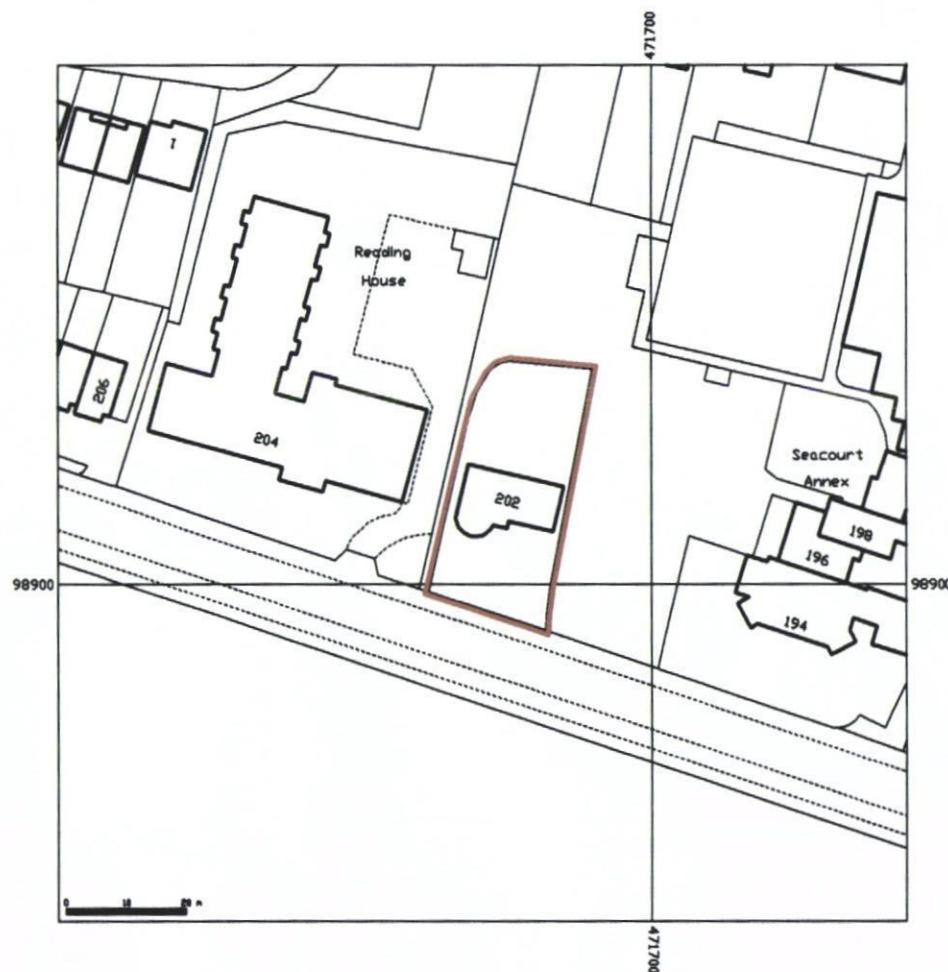

Location Streetwise Licence No. 100047474

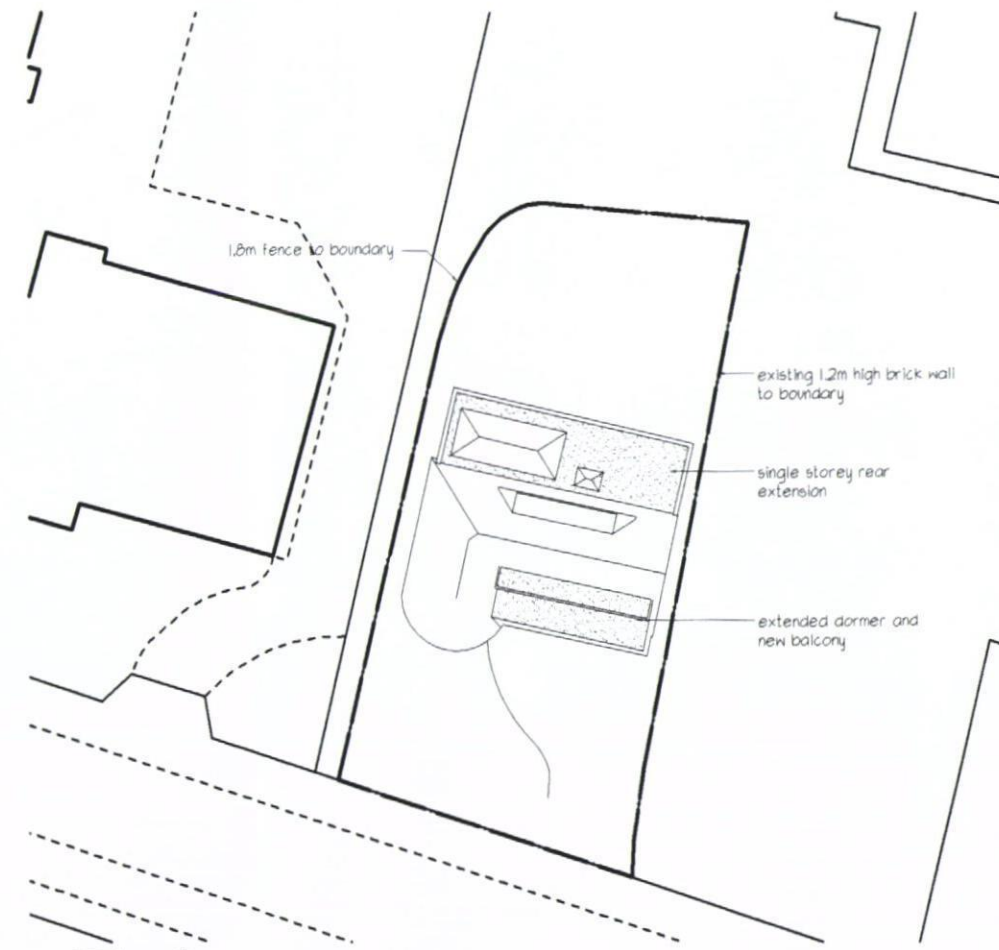

Block



LOCATION, BLOCK PLAN & PROPOSED SECTION
EXTENSION AND ALTERATIONS - 202 Sea Front, Hayling Island. PO11 9HR

mf designs ltd

Chartered Architects



12 Wensley Gardens • Emsworth • Hampshire • PO10 7RA U/I 01243 377766
Director: Martin Farrer RIBA • Co Registration No.4507379 e admin@mfdesigns.org.uk
Date: Aug 2012 Job No: 3052
Scale: 1:1250/500/100 Drg No: 012