

PERMIT

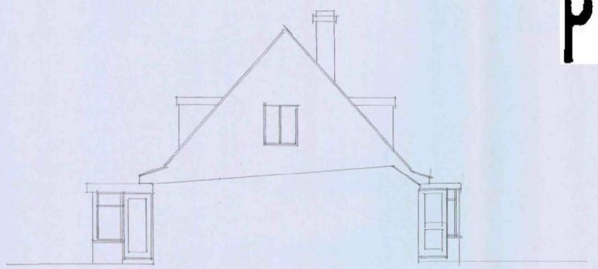


existing side elevation north
elevations scale 1:100

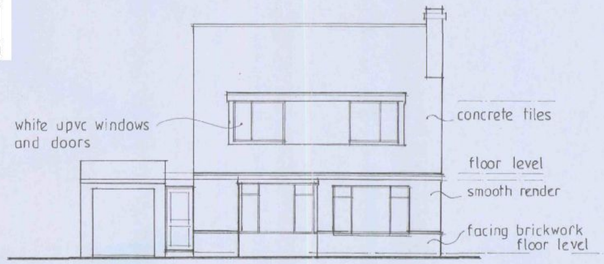


existing front elevation west




existing side elevation south

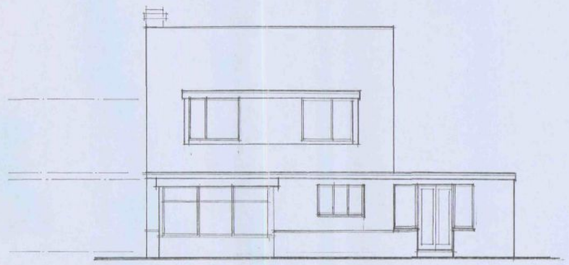

existing rear elevation east

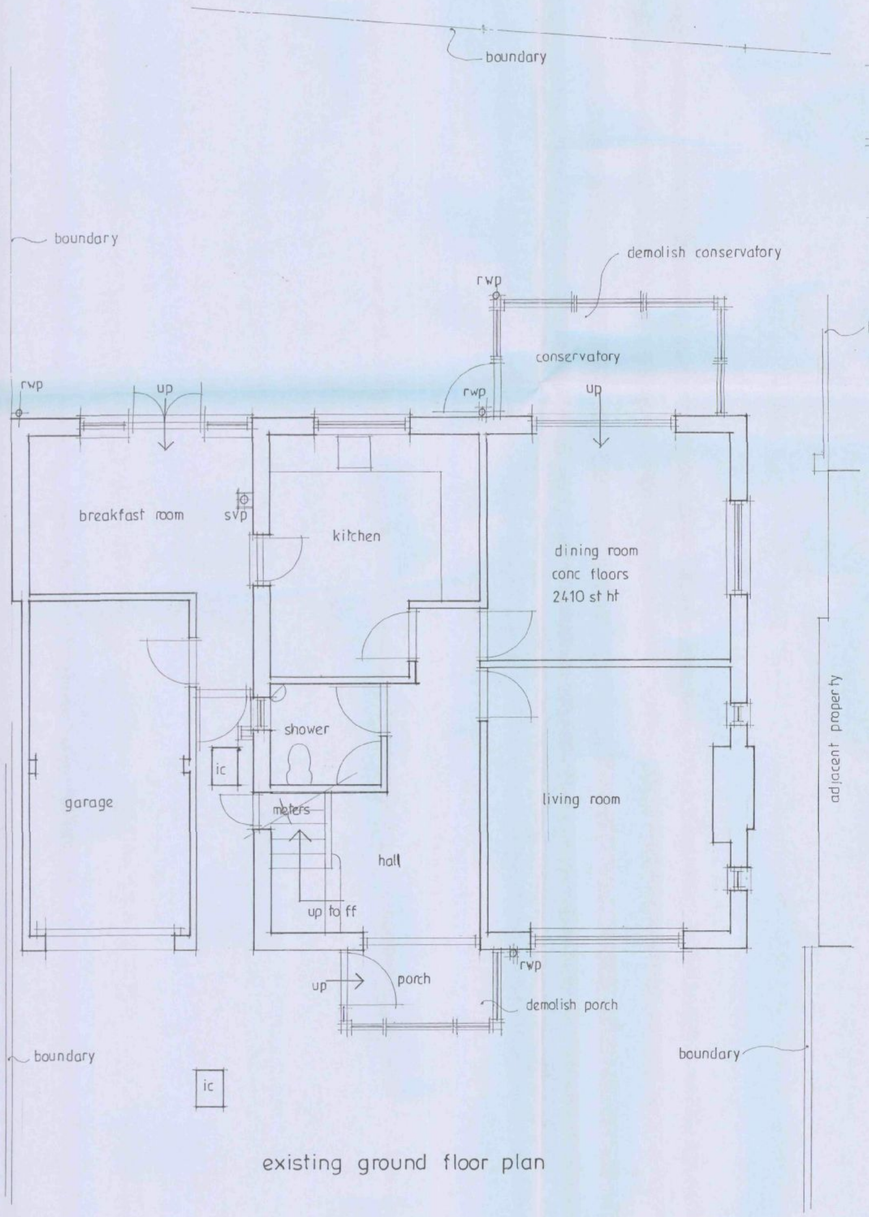

existing ground floor plan

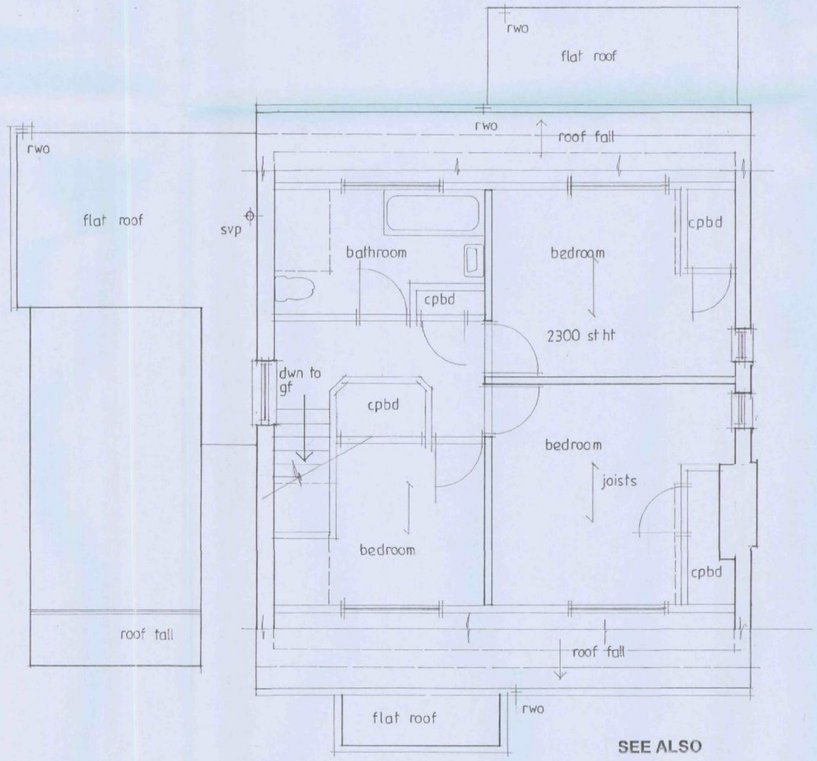

existing first floor plan

HAVANT BOROUGH COUNCIL
25 AUG 2010
RECEIVED

SEE ALSO

PROPOSED PLANS AND ELEVATIONS drawing number 094/02/10

SECTION AND NOTES drawing number 094/03/10

A		
	Date	Revision

© copyright

DAVID YOUNG
ARCHITECTURAL
David Young
MCIAT
16 Willow Road
Portsmouth
PO3 6PQ
Tel: 02392 677275
Email: info@davidfyoung.co.uk
www.davidfyoung.co.uk

Client
MR AND MRS STEEL

Job Title
14 MAGDALA ROAD
HAYLING ISLAND
HANTS

Drawing Title
EXISTING PLANS AND ELEVATIONS

Scale 1:100 1:50

Date Aug 2010 | Drawn by D.F.Young

Drg. No. 094/01/10 | Rev.

MERCURY GRAPHICS 537451