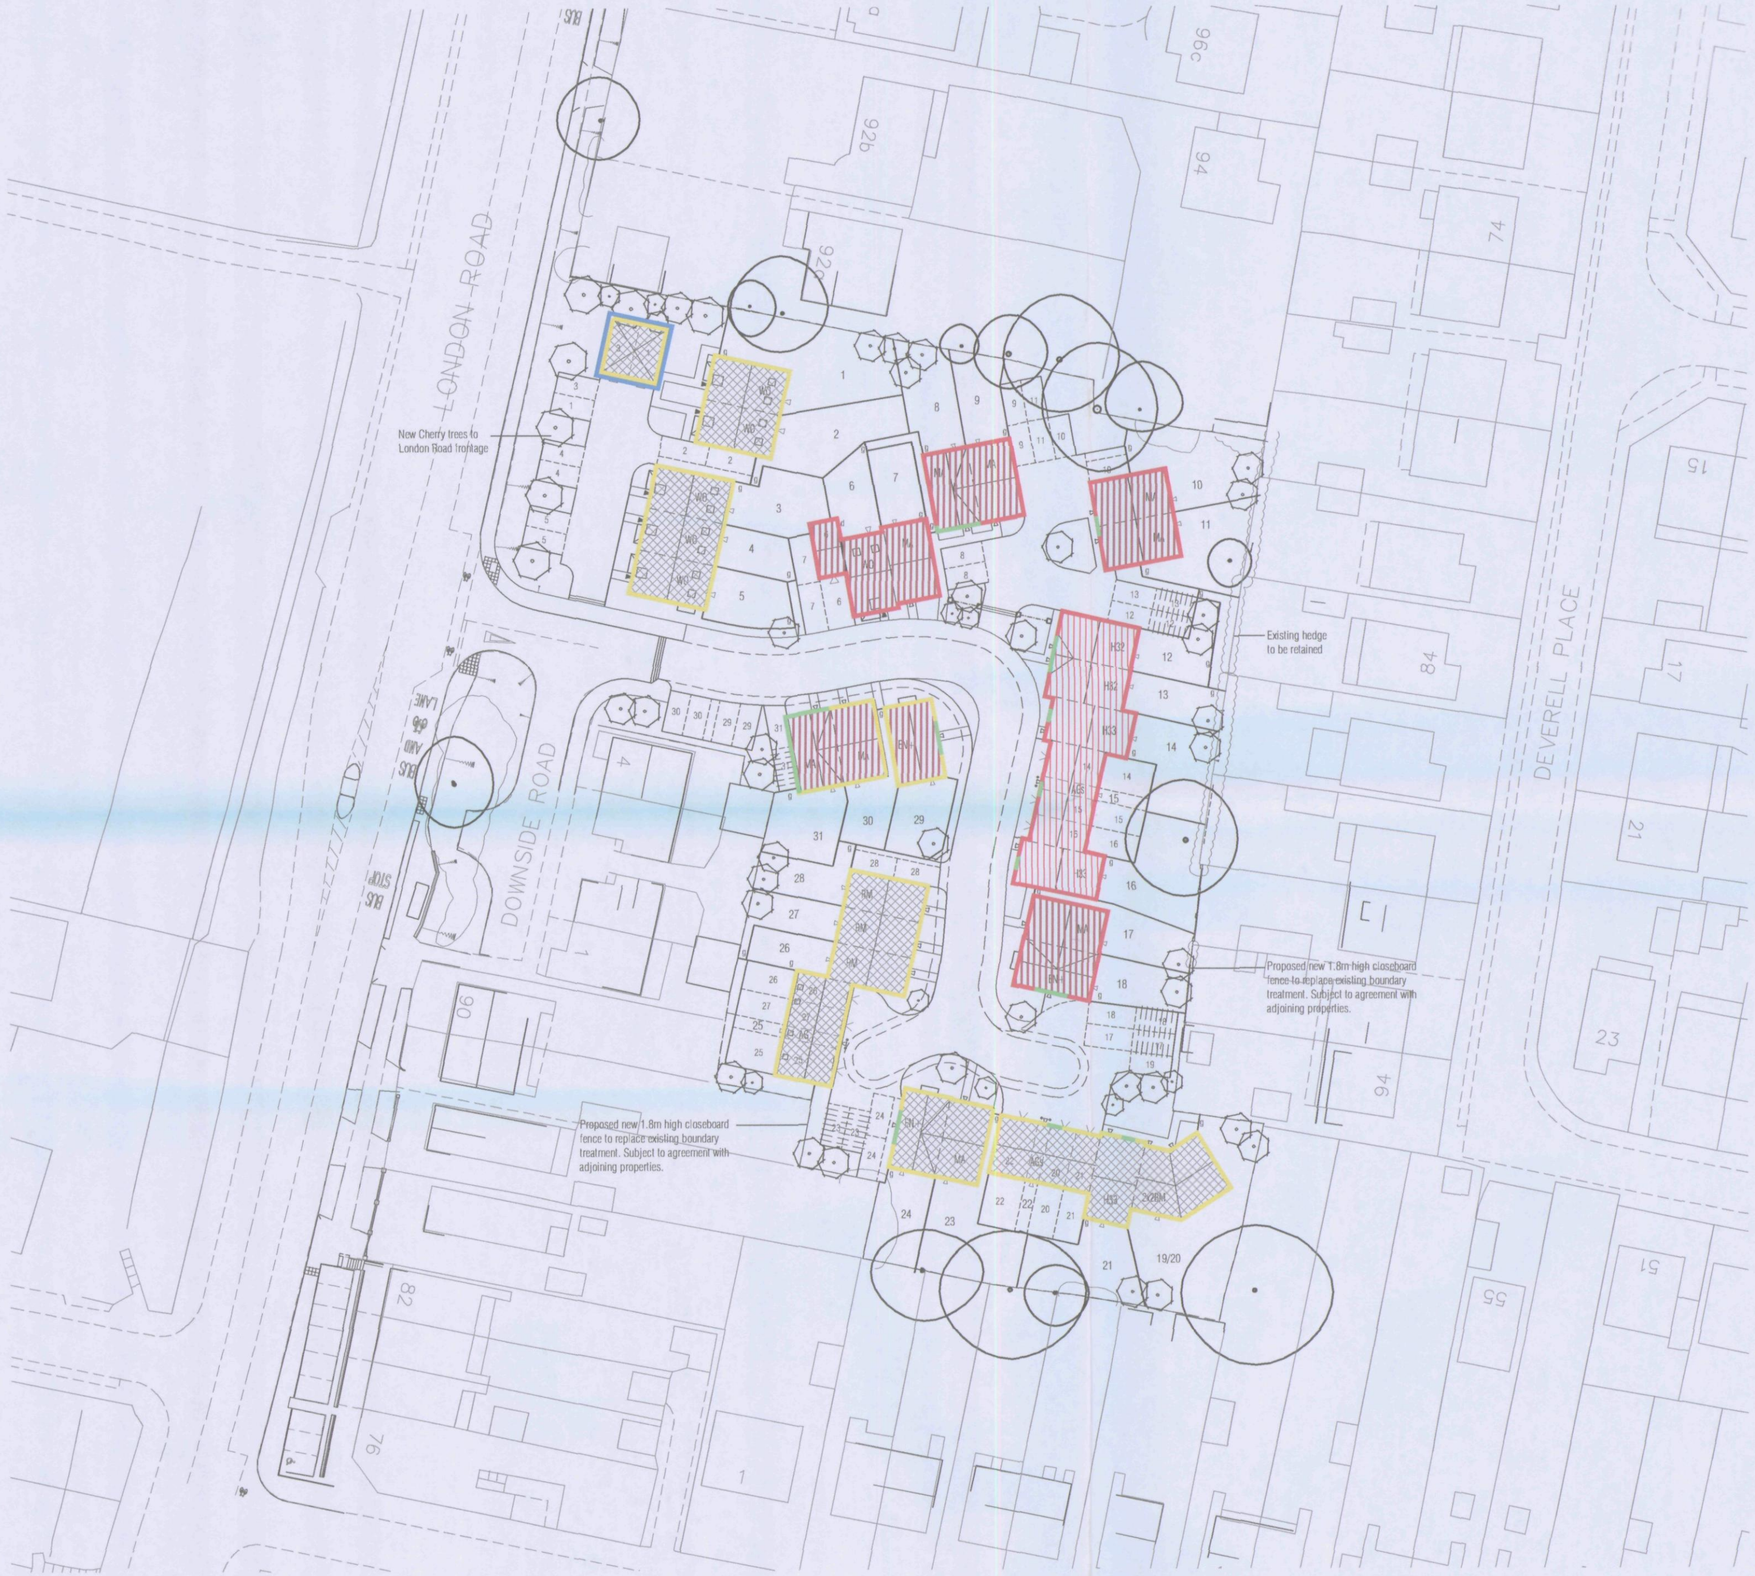


N
W E
S

Drawn by : TDT Checked by : SJC

Date: FEBRUARY 2010

This drawing and the works depicted are the copyright of Simon Cooper Associates Ltd. and may not be reproduced or amended except by written permission. No liability will be accepted for amendments made by other persons.

Revisions

Rev	Date	Drawn	Checked
A	01.09.10	RKDB	MAH

AMENDED TO LATEST LAYOUT

KEY

- Brick 1 with Feature Brick
- Brick 2 with Feature Brick
- Render
- Timber Boarding
- Roof Tile 1
- Roof Tile 2

0 5 10 15 20 25
0m 25m
Scale 1:500

Project:

PURBROOK CARAVAN SALES SITE, LONDON ROAD, WIDLEY

Drawing Title:

EXTERNAL FINISHES LAYOUT

Client:

BARRATT HOMES
built around you

SIMON COOPER
Simon Cooper Associates Limited
The Post House Kennel Lane Windlesham Surrey GU20 6AA
Telephone 01276 461018 Facsimile 01276 461164
info@simoncooper.net www.simoncooper.net

Scale @ A2: 1:500

Drg No: 18-1690-005 Rev: A

RECEIVED
02 SEP 2010
BOROUGH COUNCIL