
PERMIT

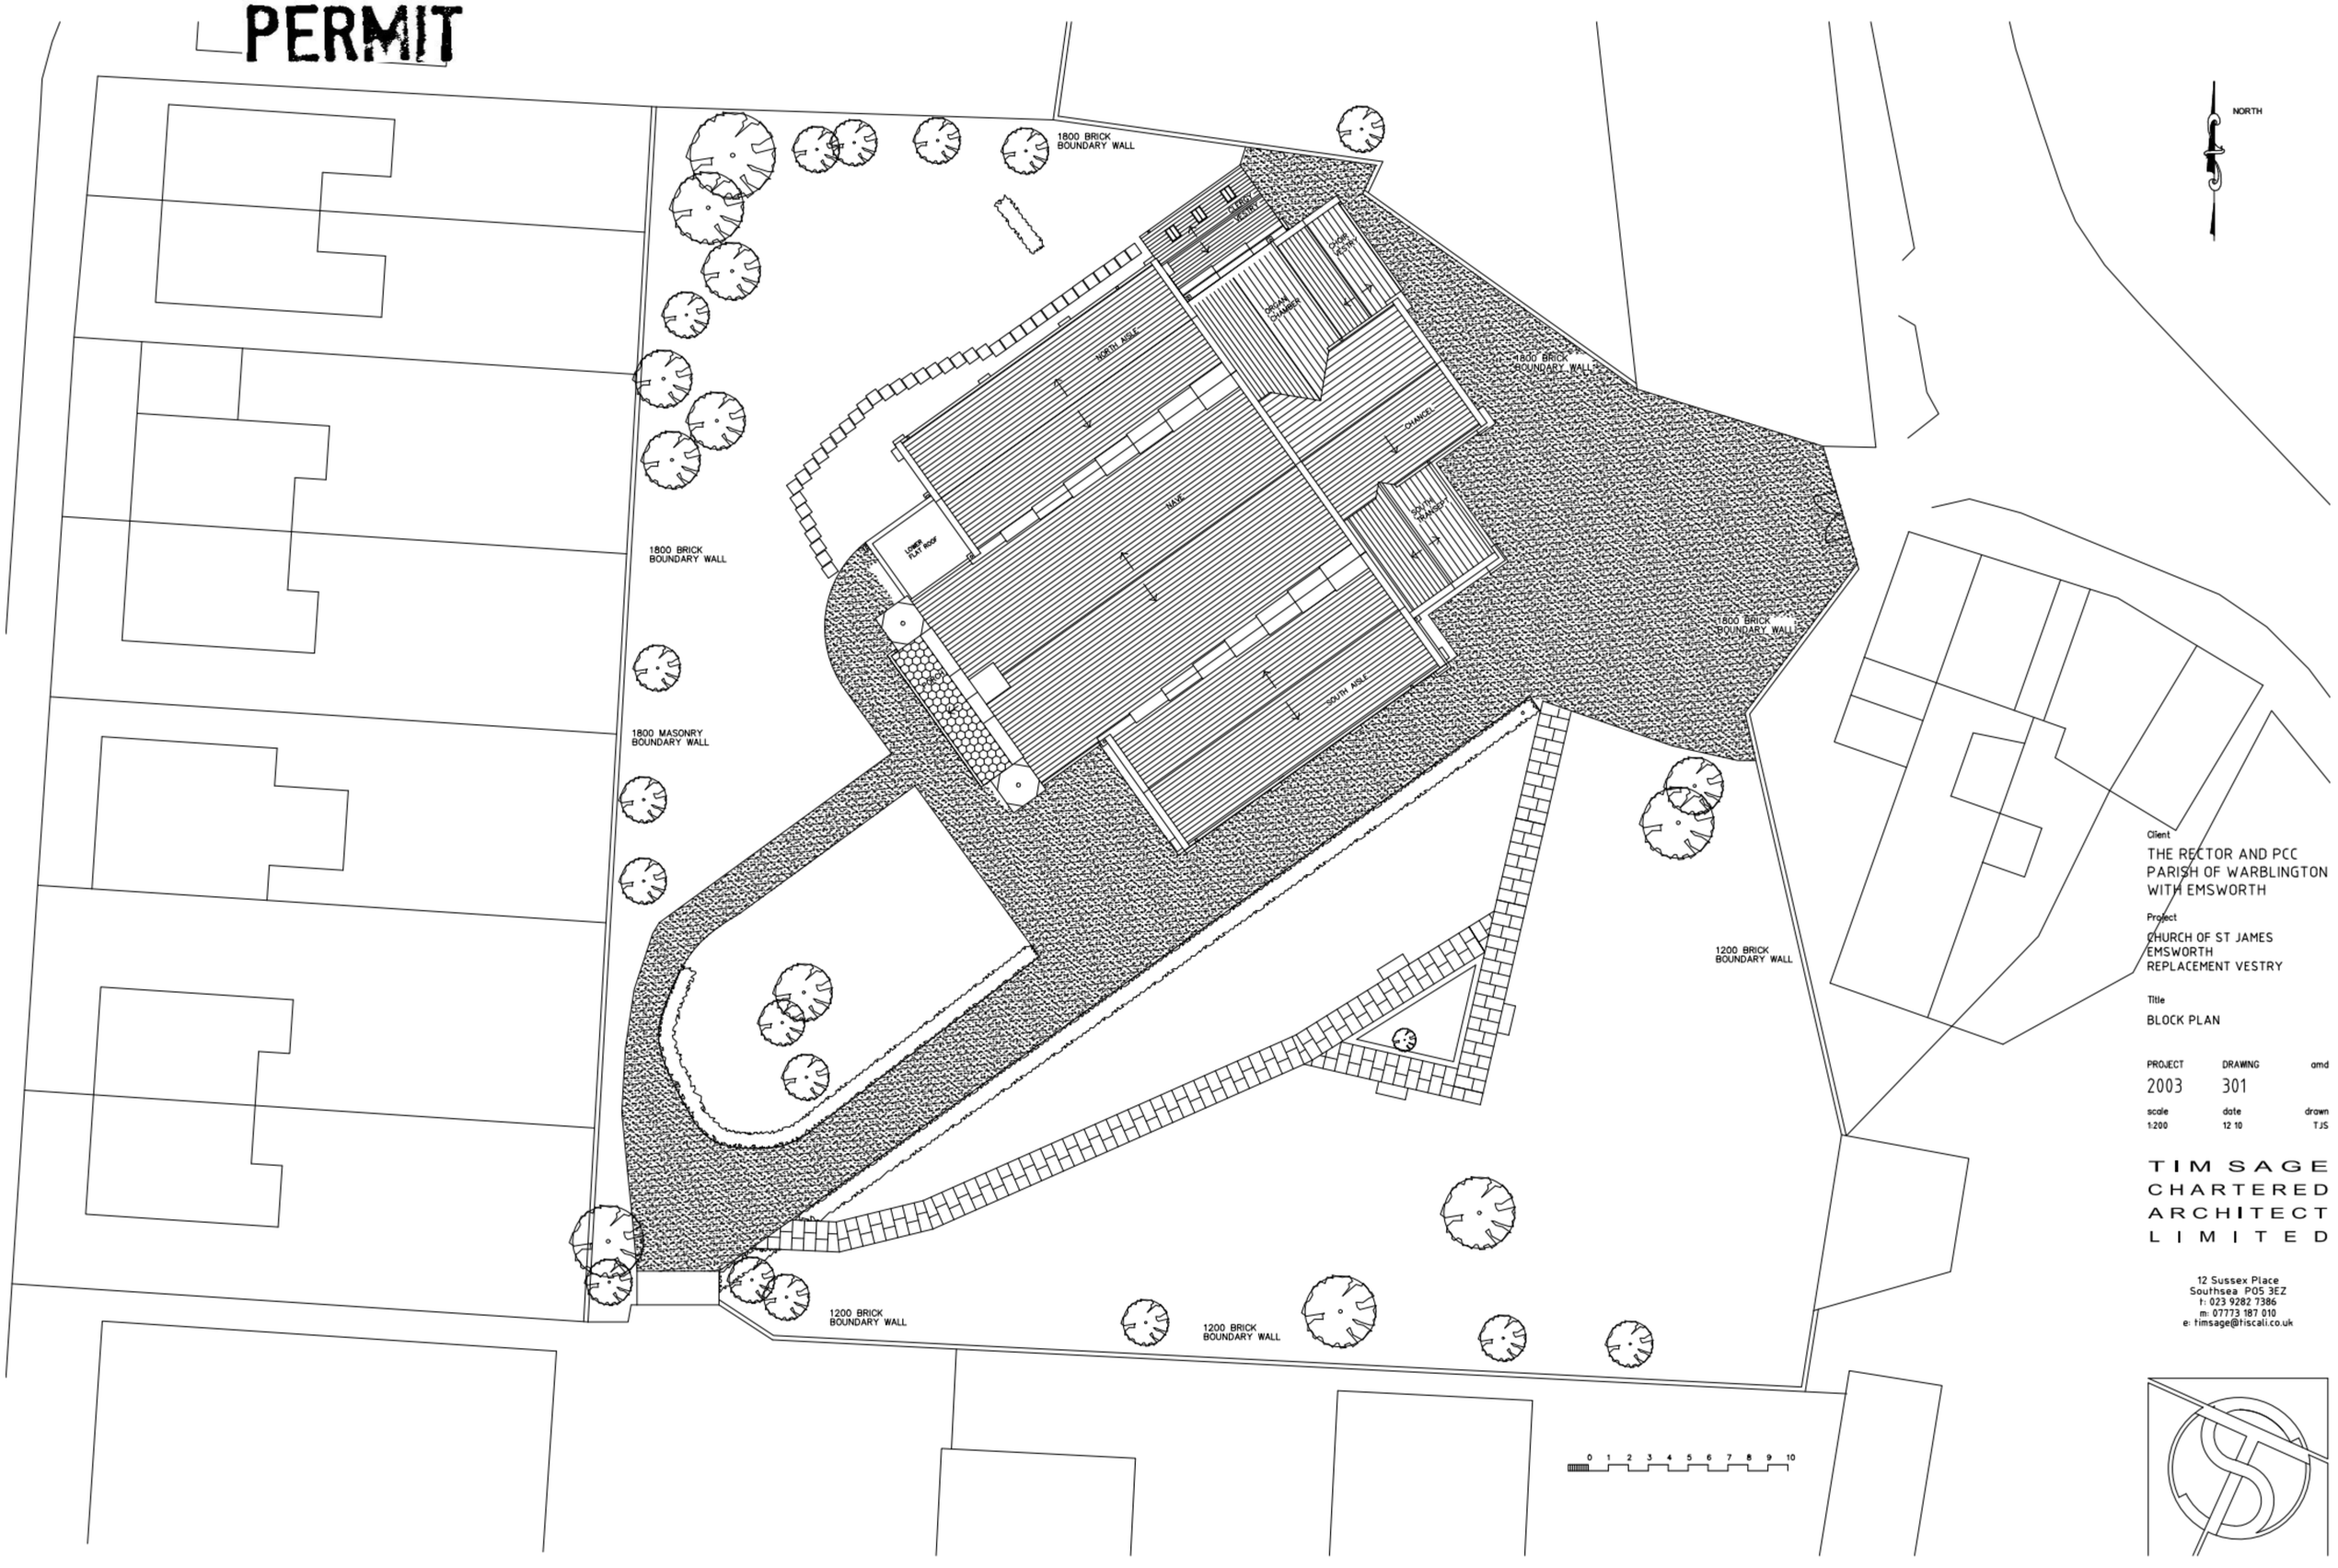

Client
THE RECTOR AND PCC
PARISH OF WARBLINGTON
WITH EMSWORTH

Project
CHURCH OF ST JAMES
EMSWORTH
REPLACEMENT VESTRY

Title
BLOCK PLAN

PROJECT	DRAWING	amd
2003	301	
scale	date	drawn
1:200	12 10	TJS

TIM SAGE
CHARTERED
ARCHITECT
LIMITED

12 Sussex Place
Southsea PO5 3EZ
t: 023 9282 7386
m: 07773 187 010
e: timsage@tiscali.co.uk