PERMIT

REAR ELEVATION, SIDE ELEVATION & FLOOR PLAN

60 NORTH SHORE ROAD, HAYLING ISLAND
HANTS, PO11 0HN

Drawn by: C. Vincent
Scale: As shown.
Date: February 8th 2011

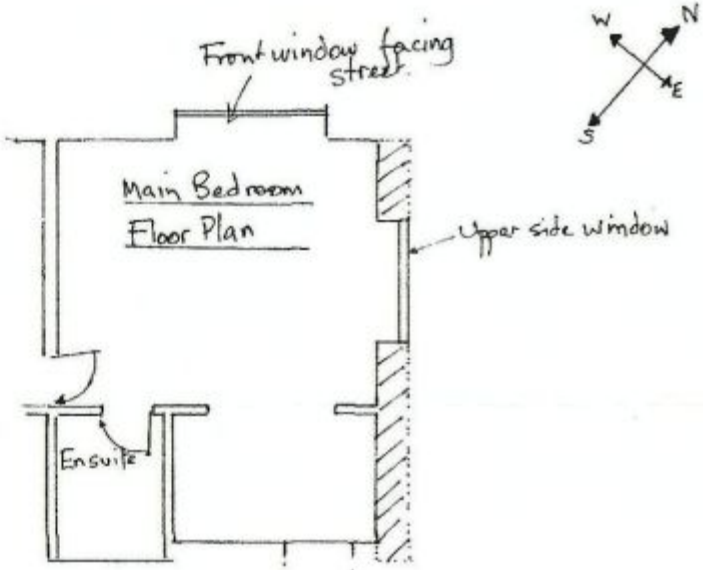

HAVANT BOROUGH COUNCIL
09 FEB 2011
RECEIVED



Rear Elevation from back garden

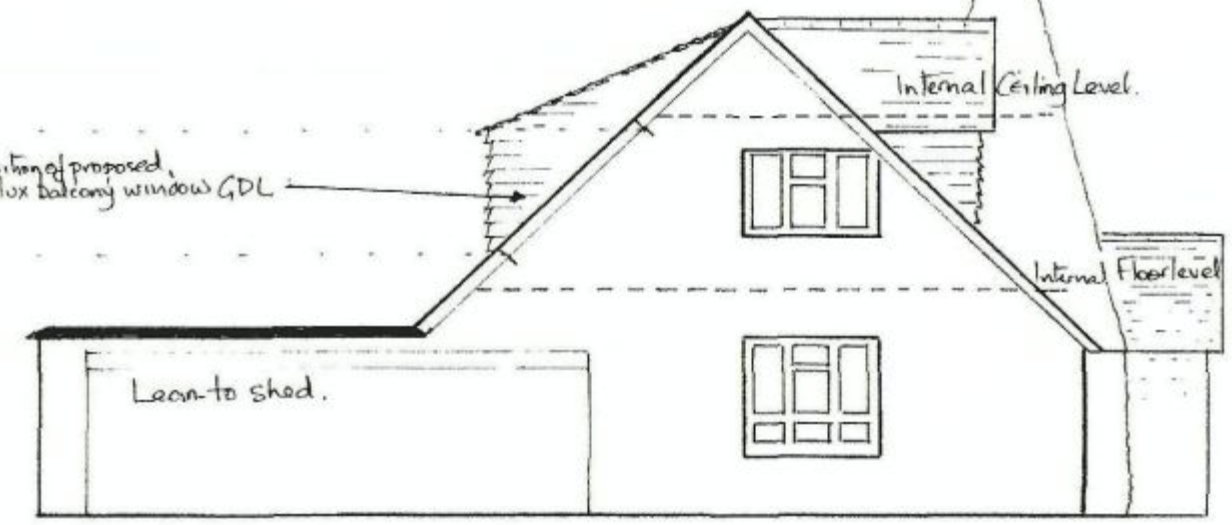

Side elevation / North East aspect.

Scale: 1:100