


PERMIT

section through existing house and extension 14 highbank ave, widley

SCALE 1:50 DWG HAS 030

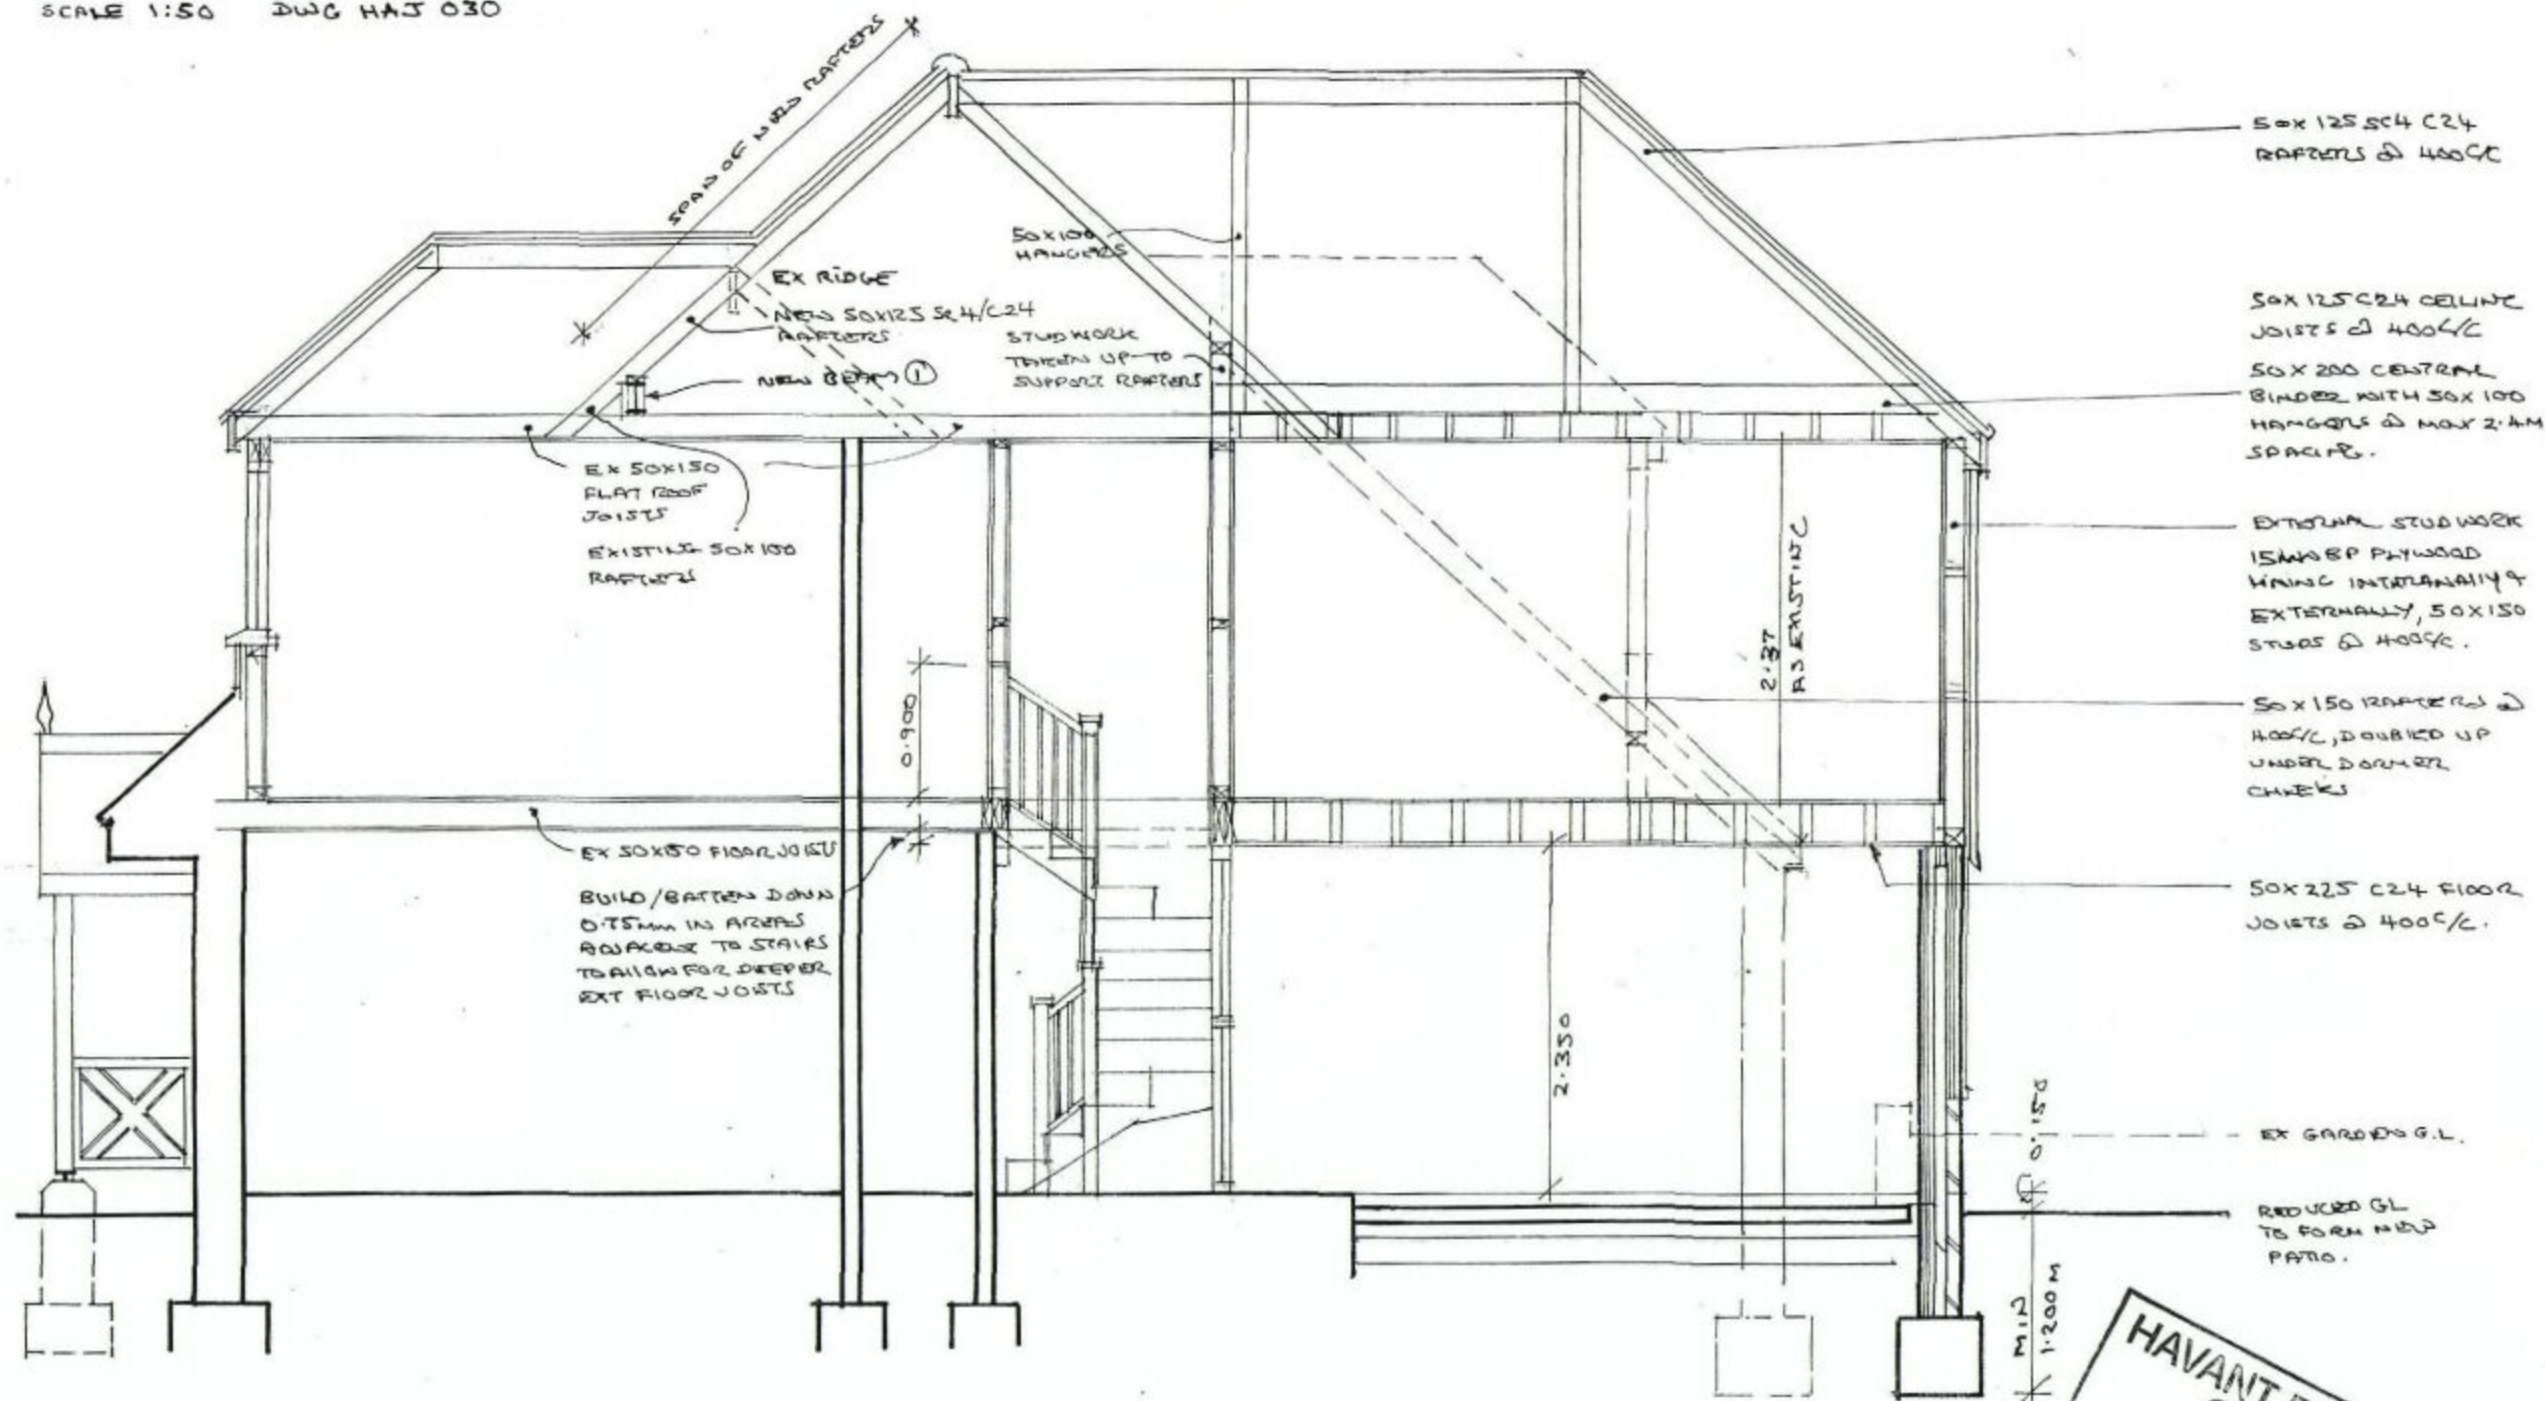

section a a

