



PERMIT

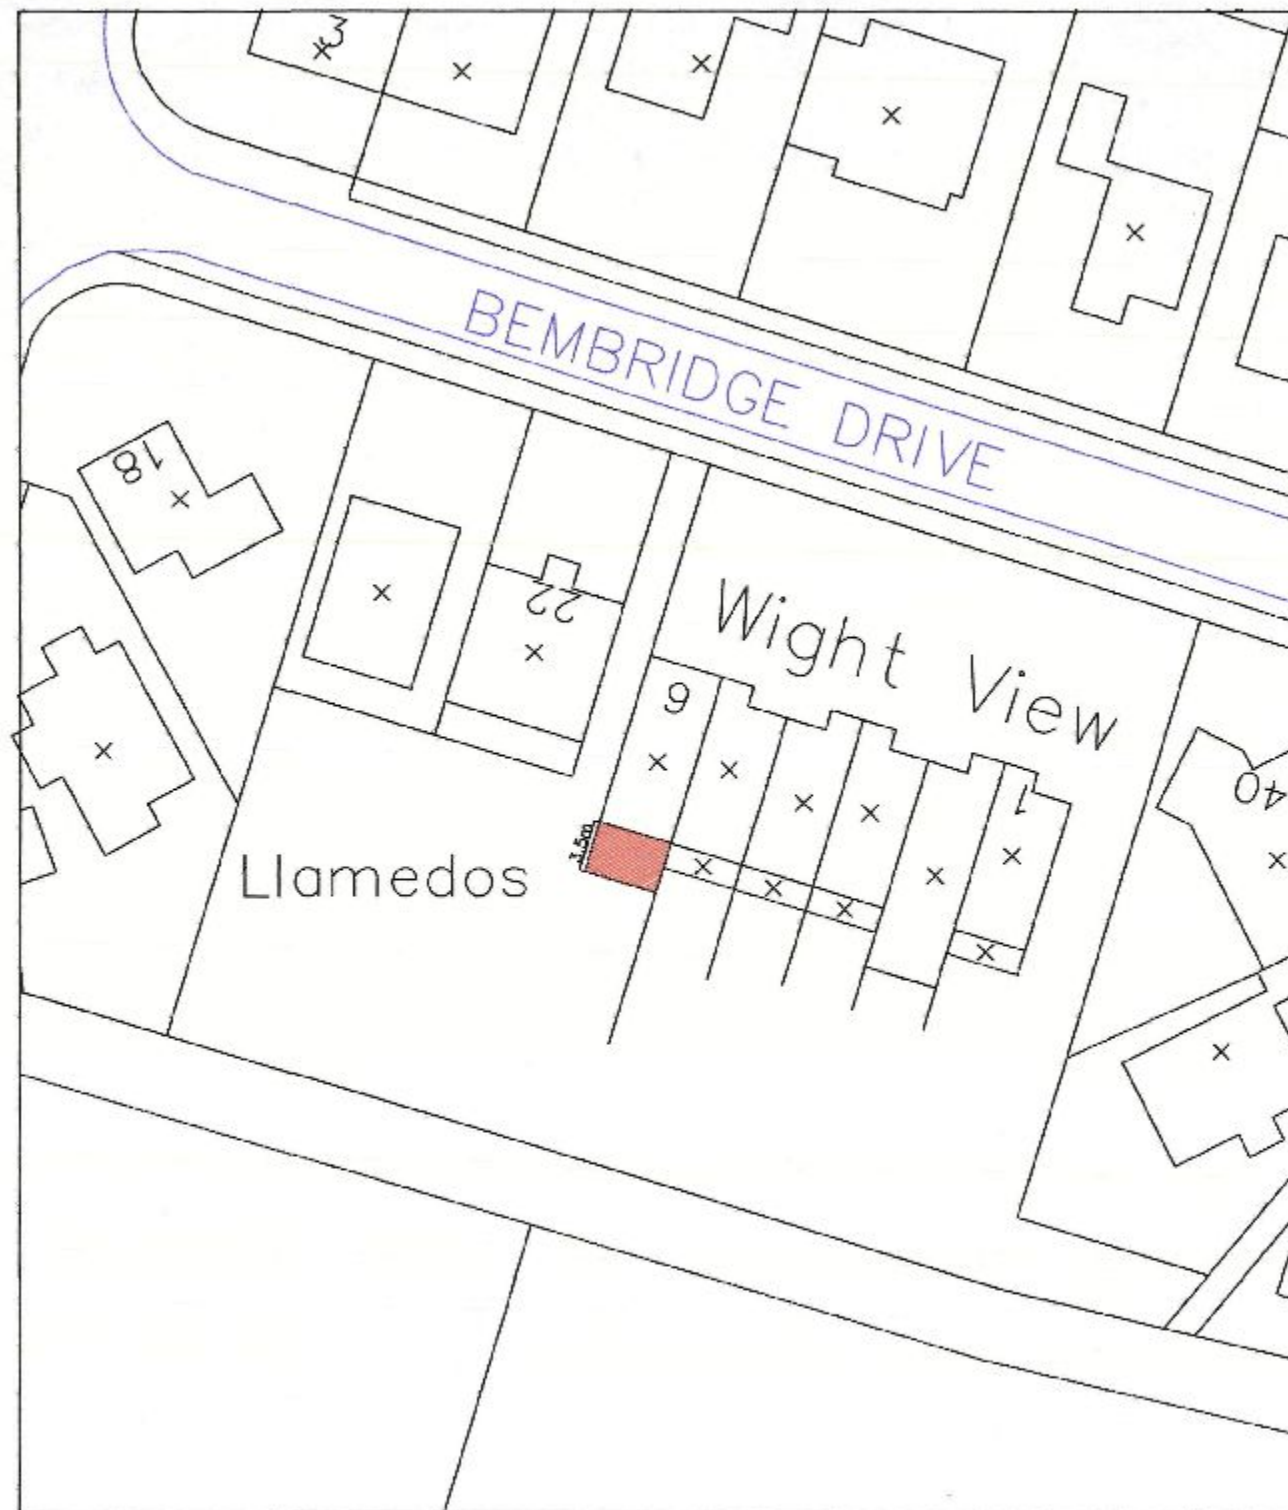

BLOCK PLAN 1 : 500

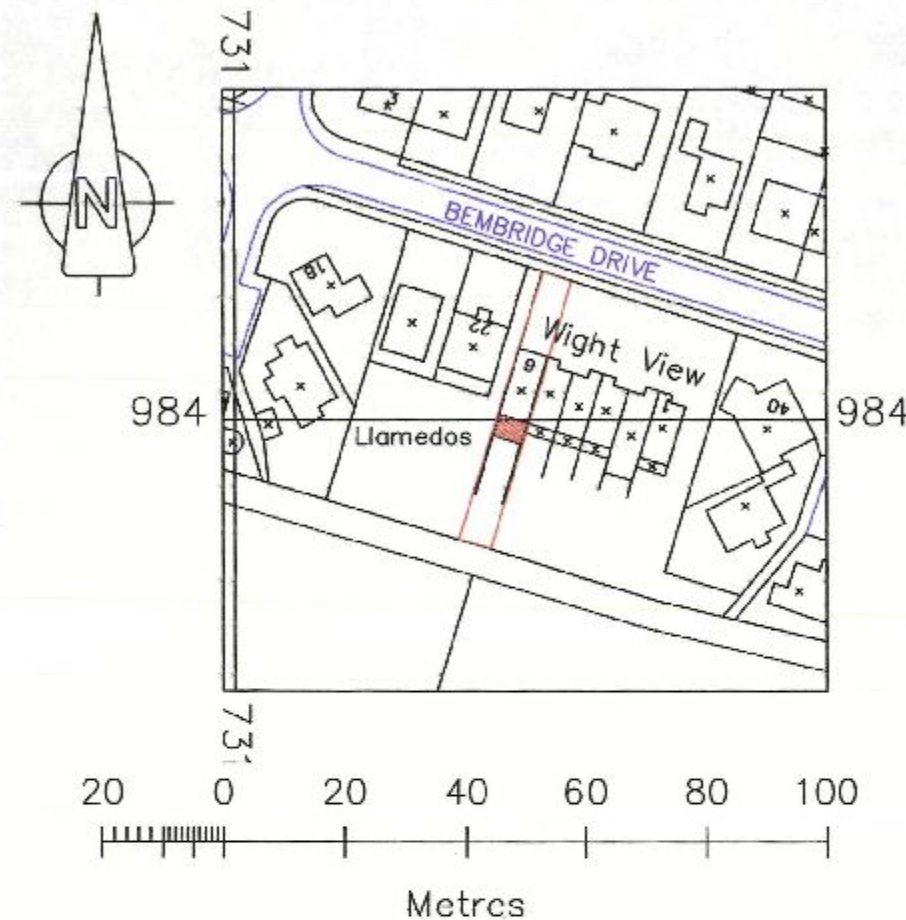

© Crown Copyright 2010
 Reproduction in whole or in part is prohibited
 without the prior permission of Ordnance Survey.
 Repoint_00174900 download 20/09/2010

LOCATION PLAN 1 : 1250

Notes
 All dimensions must be checked on site

HAYLING ISLAND COUNCIL
 15 NOV 2010
 RECEIVED

A 11/11/10 Extension Reduced Size



GERRY CLEAR
 PROJECT MANAGEMENT
 BUILDING CONSULTANCY

Langdale First Avenue, Batchmere
 Chichester, West Sussex, PO20 7LP
 Tel. 01243 513074 Fax. 01243 514779
 'e' mail: gerry@gerryclear.com

Client **GRAHAM SMITH**

Job Title
**SINGLE STOREY
 REAR EXTENSION TO
 6 WIGHT VIEW
 BEMBRIDGE DRIVE
 HAYLING ISLAND**

Drawing Title
**LOCATION &
 BLOCK PLAN**

Scale **1 : 1250 & 1 : 500**

Date **SEP 2010** Drawn by **R G C**

Org. No. **10401-06** Rev.