

PERMIT

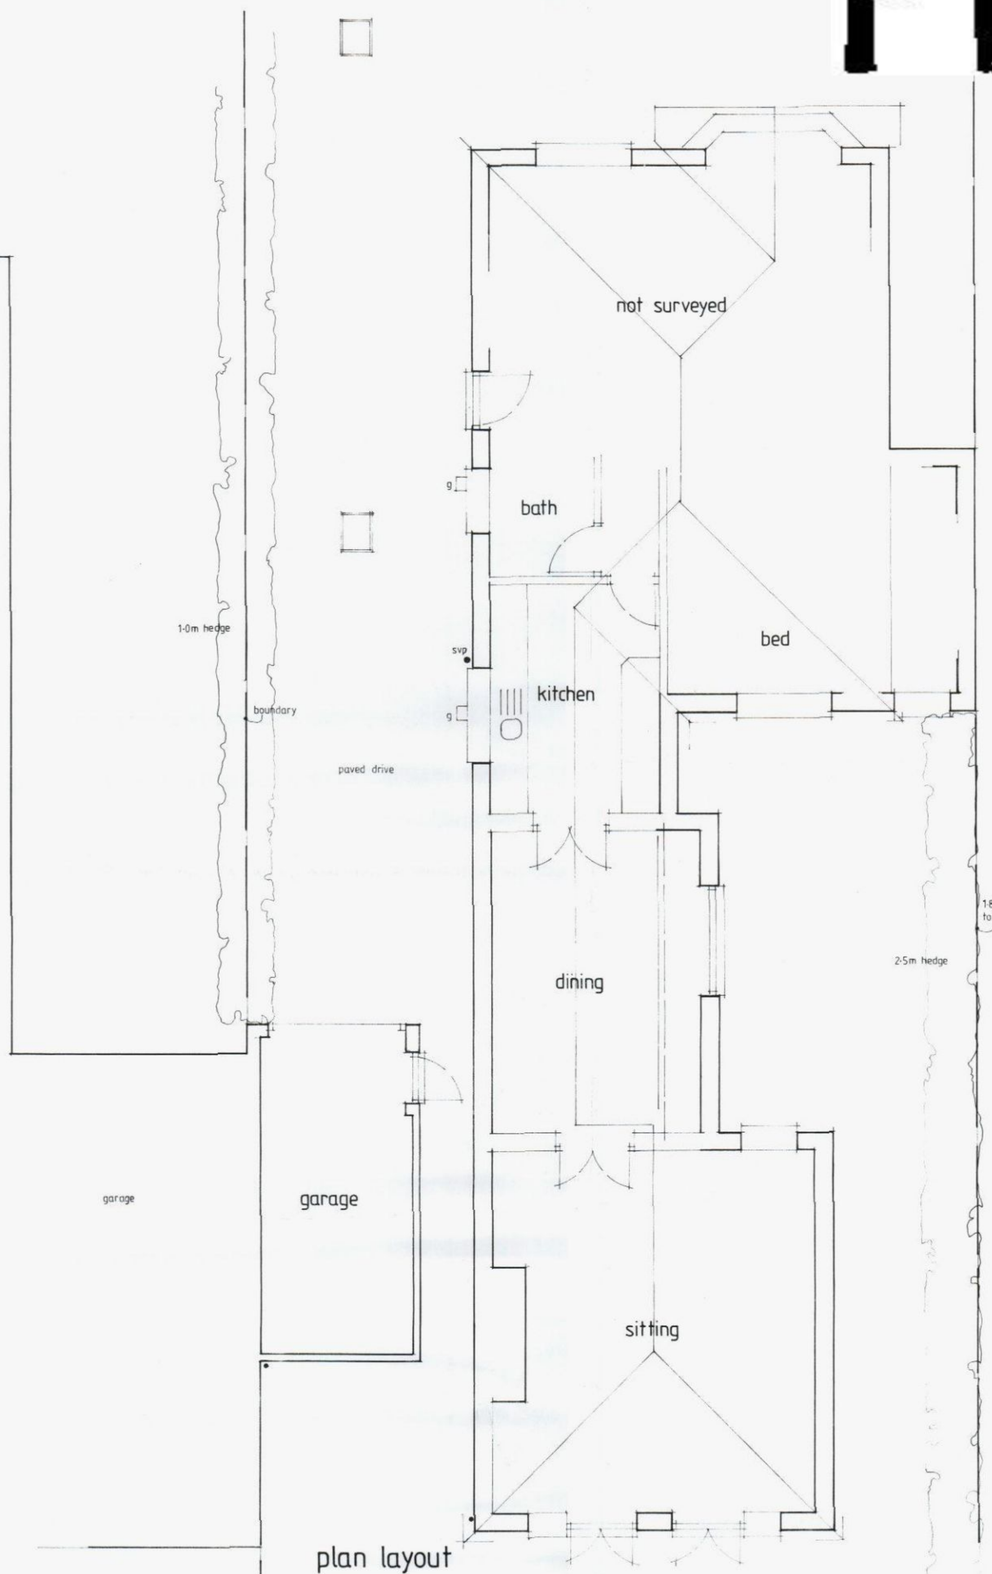


plan layout

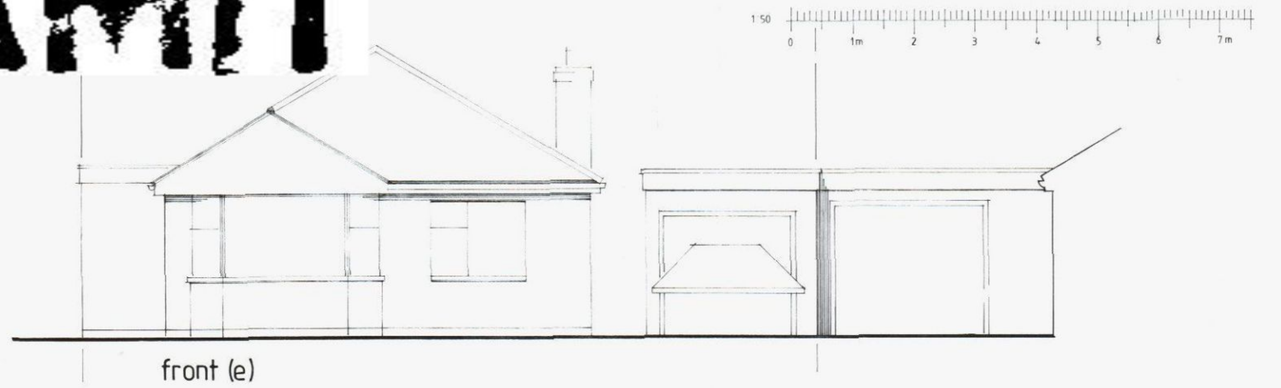


front (e)



rear (w)

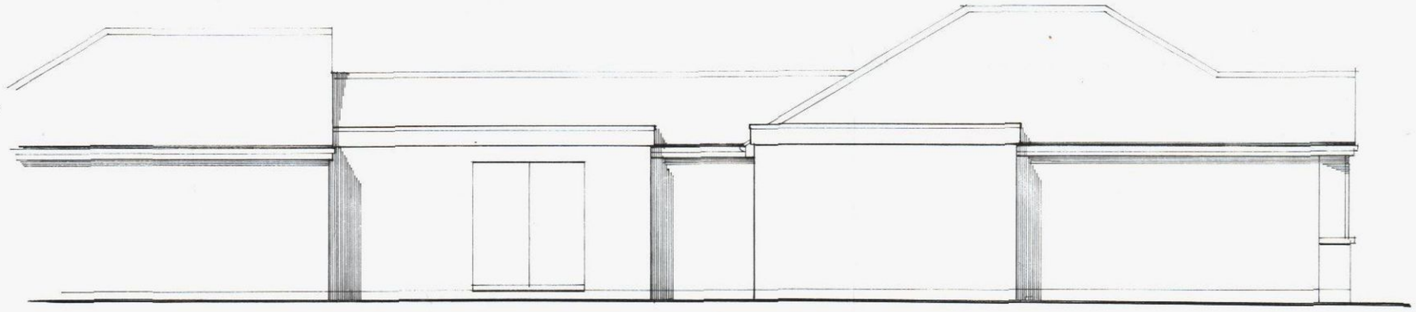

side (s)

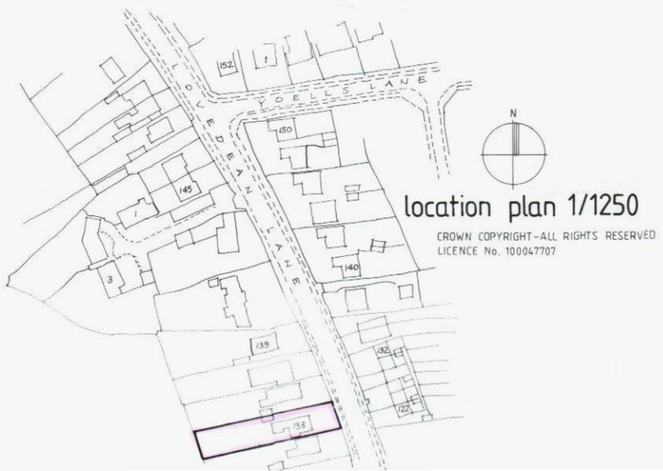

location plan 1/1250

CROWN COPYRIGHT - ALL RIGHTS RESERVED
LICENCE No. 100047707

EXISTING SURVEY,
133 LOVEDEAN LANE, LOVEDEAN,
HAMPSHIRE, PO8 9RW,
FOR MR. & MRS. R. BUTLER.

Scale: 1/50.

Drwg. no. 11/12/1.

August 2011.

HAVANT BOROUGH COUNCIL
- 2 SEP 2011
RECEIVED