


PERMIT

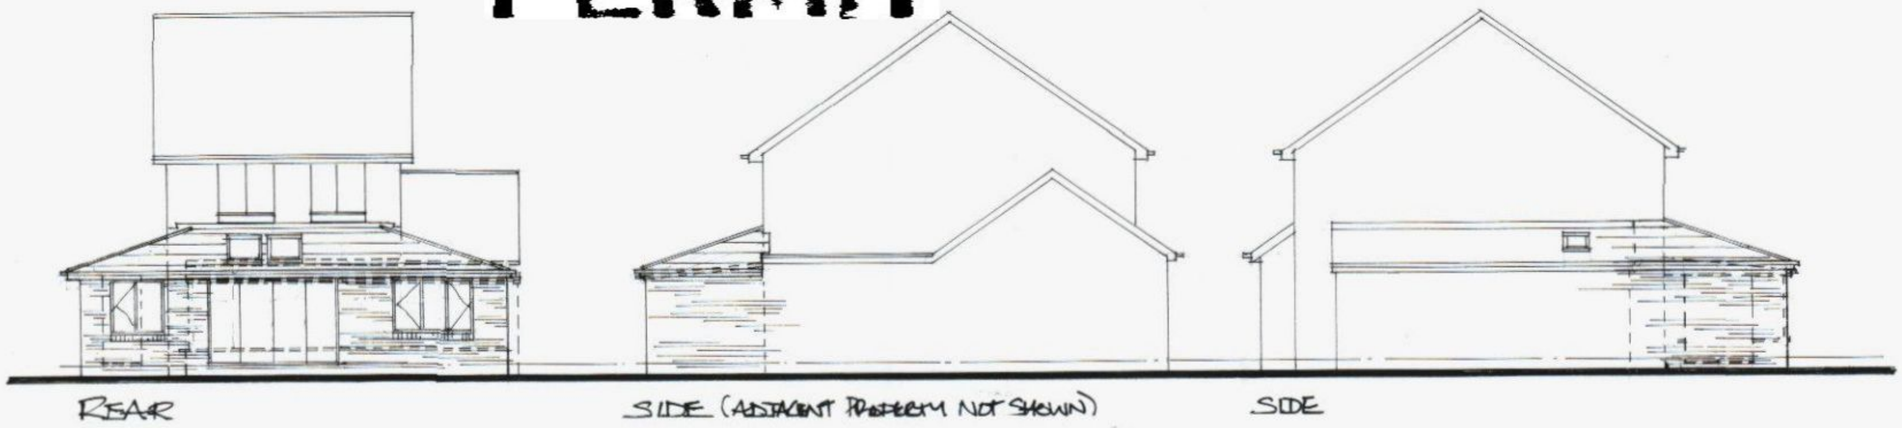

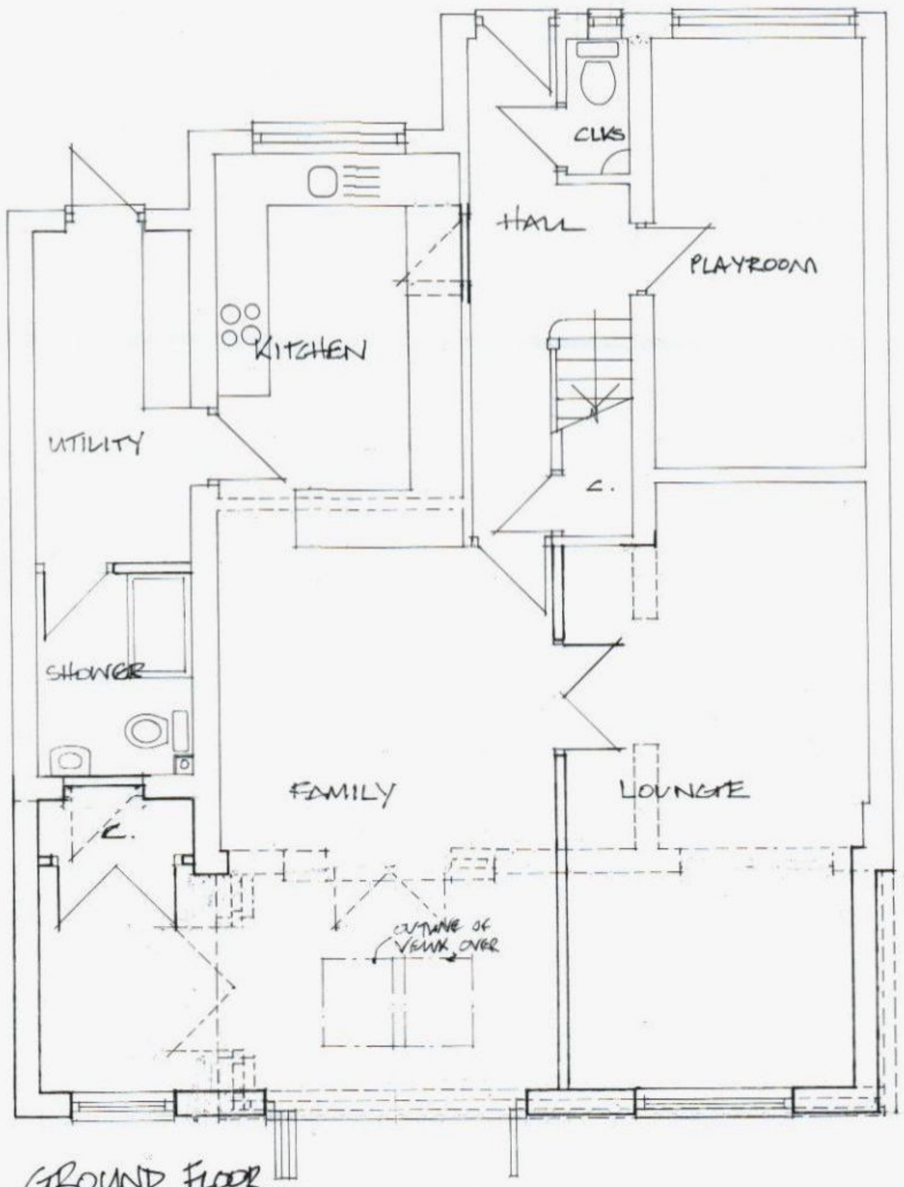

GROUND FLOOR
1:50

NOTE: THE SITE IS LEVEL.

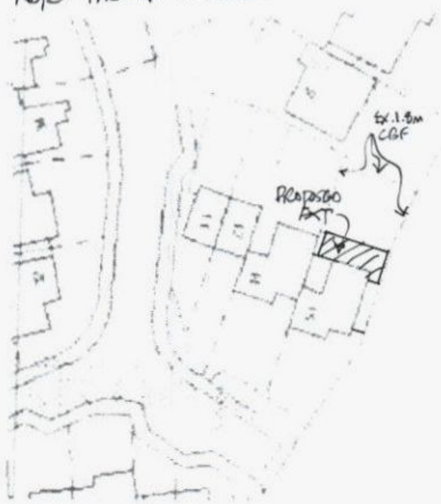

SITE PLAN
1:500



LOCATION PLAN
1:1250 (OS LIC NO 100044326)

HAVANT BOROUGH COUNCIL
29 JUL 2011
RECEIVED

DEREK TREAGUS ASSOCIATES
ARCHITECTURAL SERVICES
Flat 3, 34 Wimbledon Park Road, Southsea, Hants PO5 2PF
Tel 07956 624091

Project: **REAR EXTENSION TO 15 RAMBLERS WAY, WATERLOOVILLE, HAMPSHIRE.**

Client: **Mr & Mrs L Thompson**

Title: **PLANNING DRAWING**

Date	Drawn	Scale
May 2011	DT	1:50,1:100,1:1250

Dwg. No. **11.909.01** Rev. **A.**