EXISTING REAR ELEVATIONS

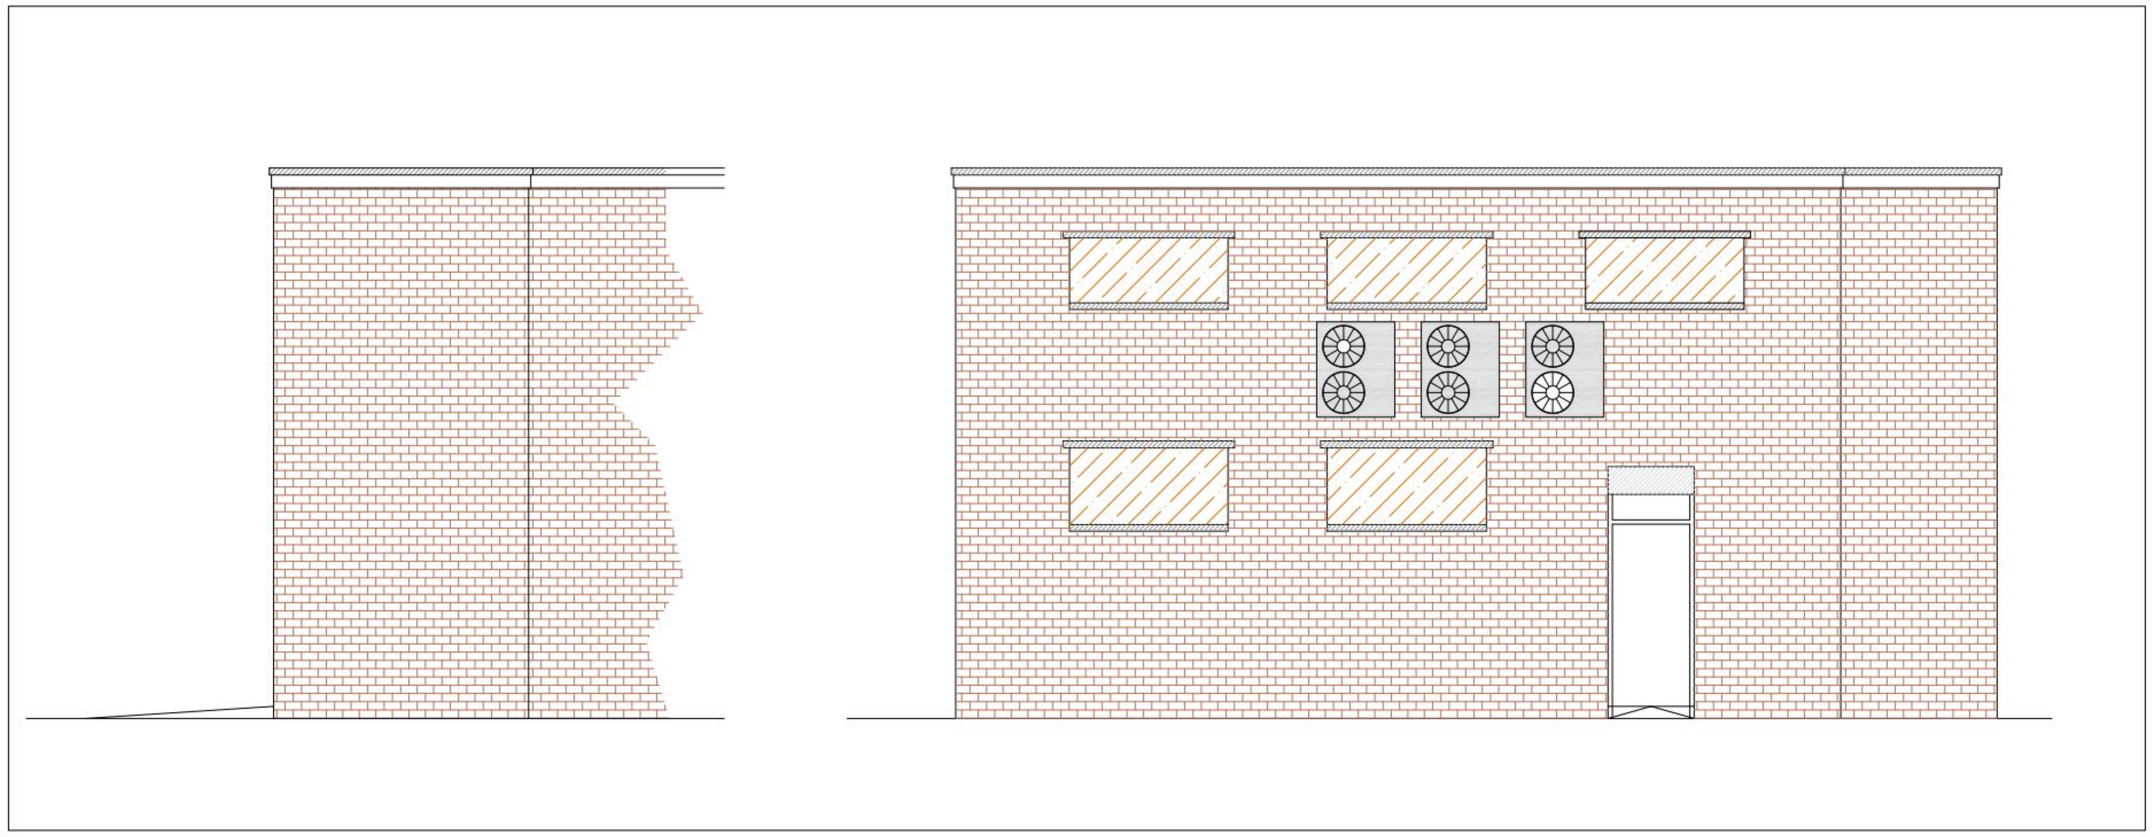

PROPOSED REAR ELEVATIONS

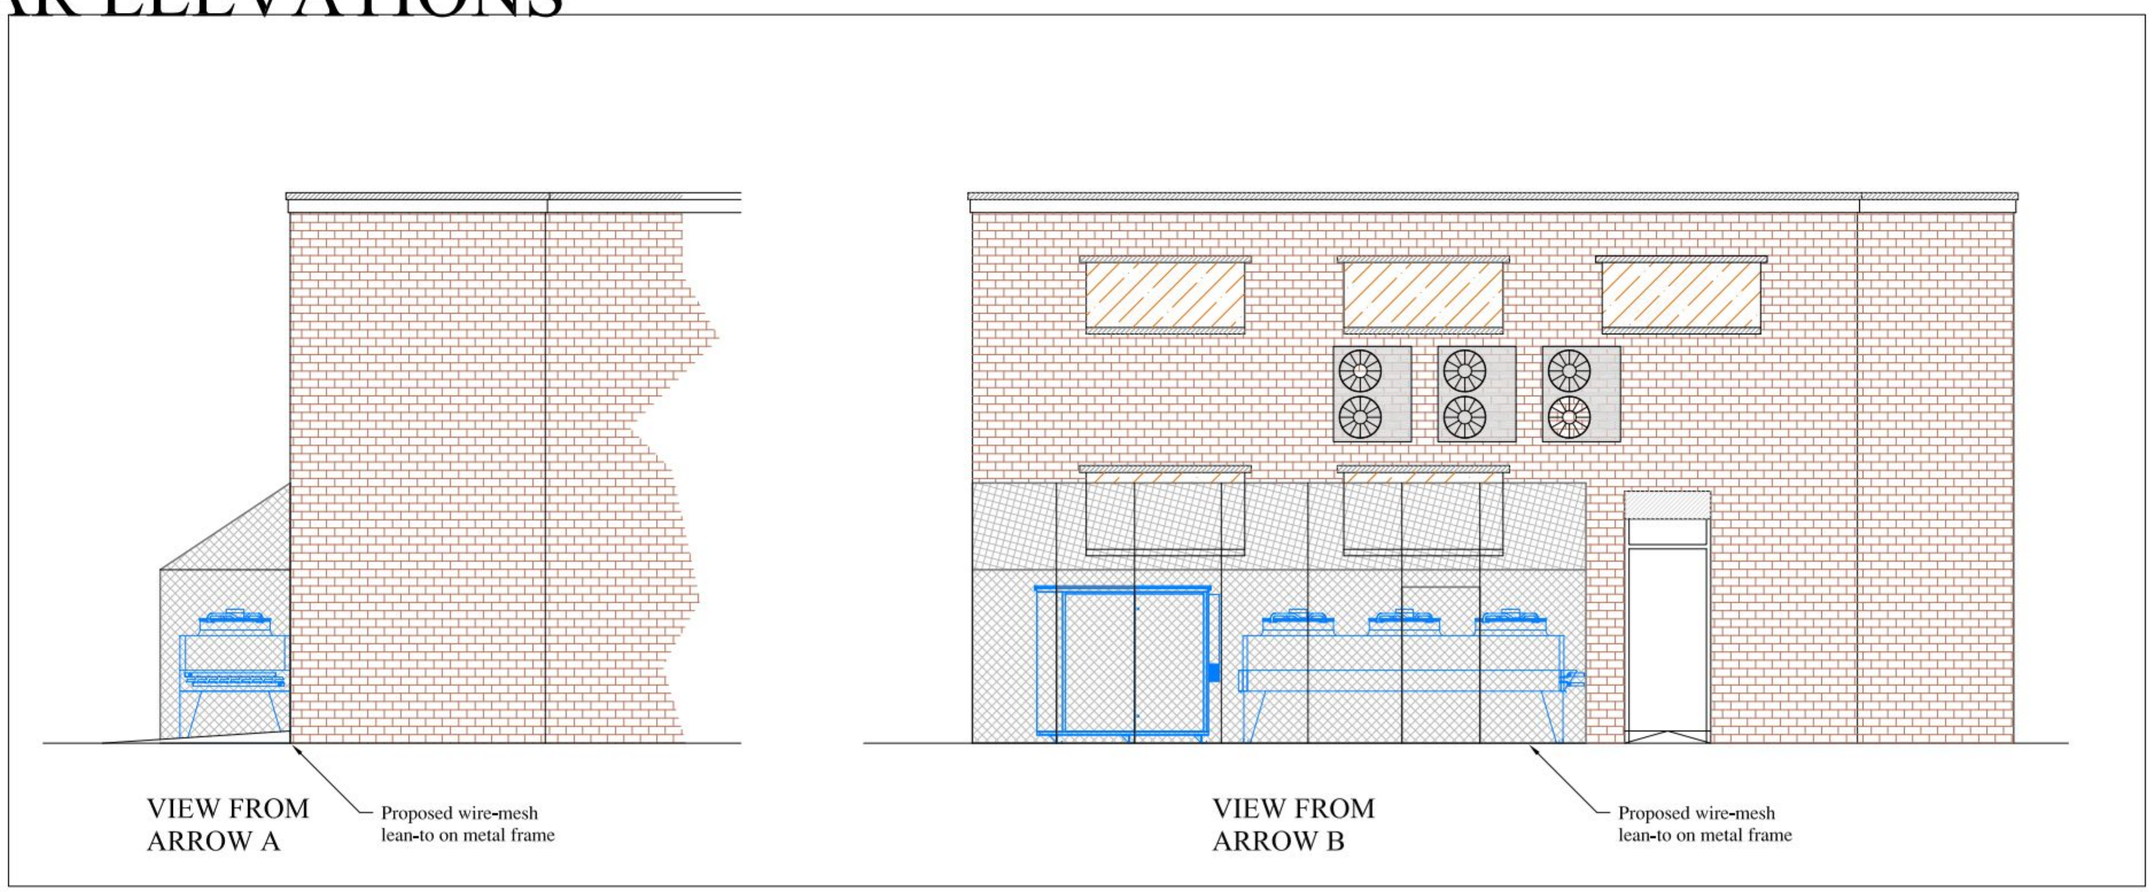

PERMIT

The co-operative food

REV	DESCRIPTION	DATE
-	REAR ELEVATIONS	11/04/11

STORE ADDRESS
CO-OP - PROSPECT (092)

71 FORESTSIDE AVENUE
LEIGH PARK
HAMPSHIRE
PO9 5ST

DRAWING NO. COOP-Prospect-Existing elev 02		REV	-
DRAWN BY DJC	SCALE 1:50 @ A1		
SALES AREA 1830 Sq.ft		170 Sq.m	
TOTAL RETAIL AREA **** Sq.ft		*** Sq.m	
TOTAL BLM *** BLM	RATIO ***		
CLUSTER GROUP	SMALL CONVENIENCE		

TOTAL DESIGN
SHOPFITTING SERVICES LTD

Unit 4, City Grove Trading Estate
Woodside Road, Eastleigh, Hampshire, SO50 4ET
Telephone: 023 8062 9296
Fax: 023 8062 9087
E-mail: info@totaldesignshopfitting.com

0 1M 2M 4M
1:50