


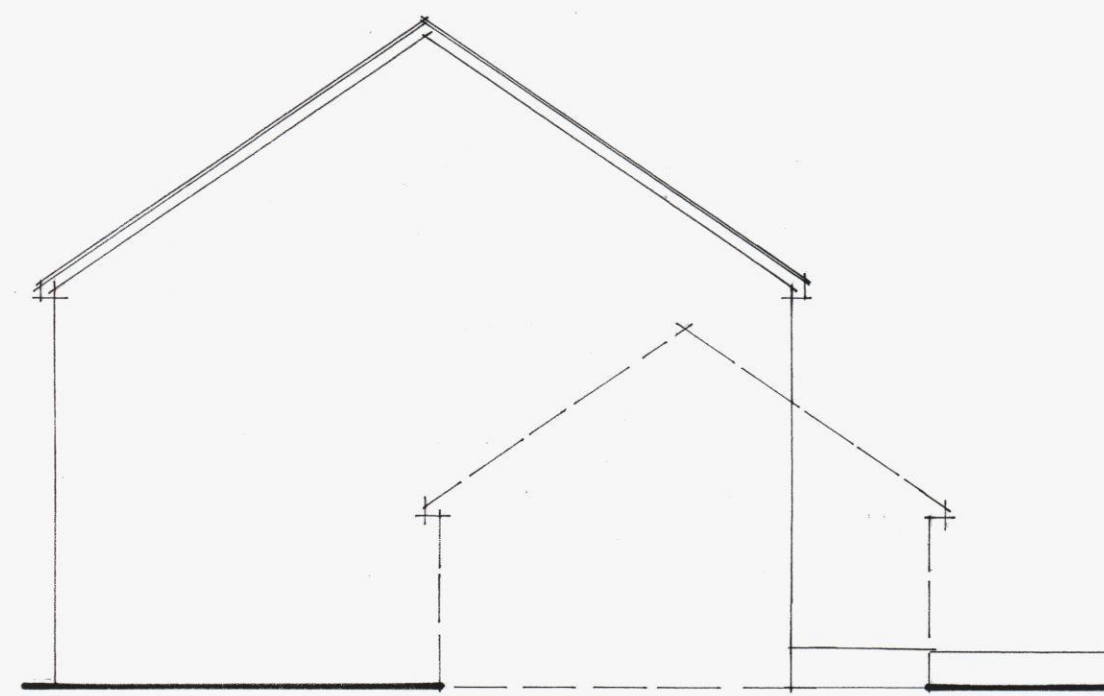


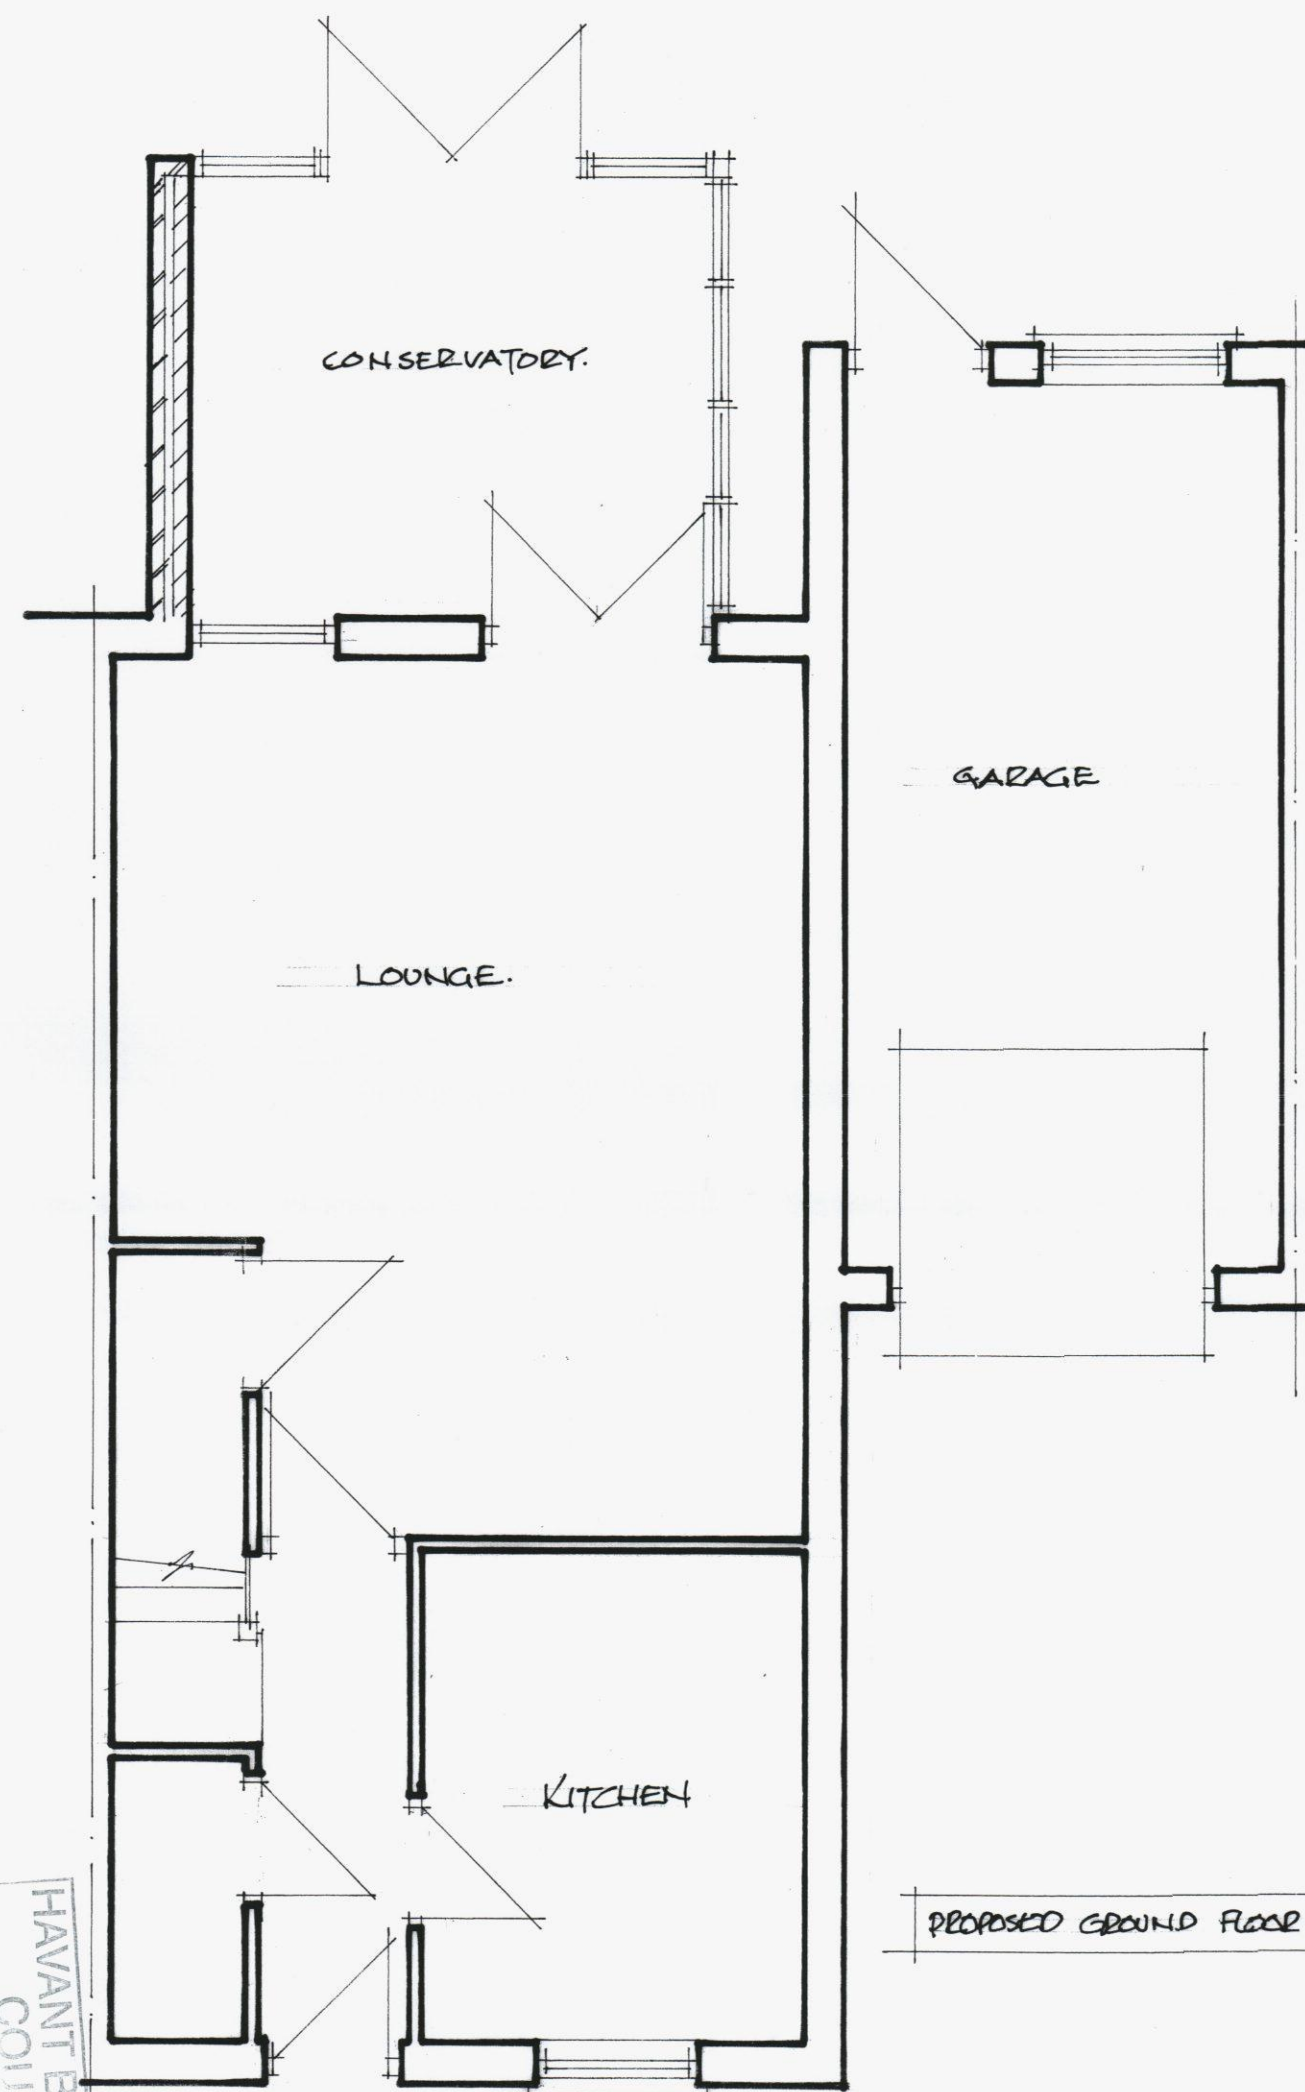

EXISTING SIDE ELEVATION 1:100

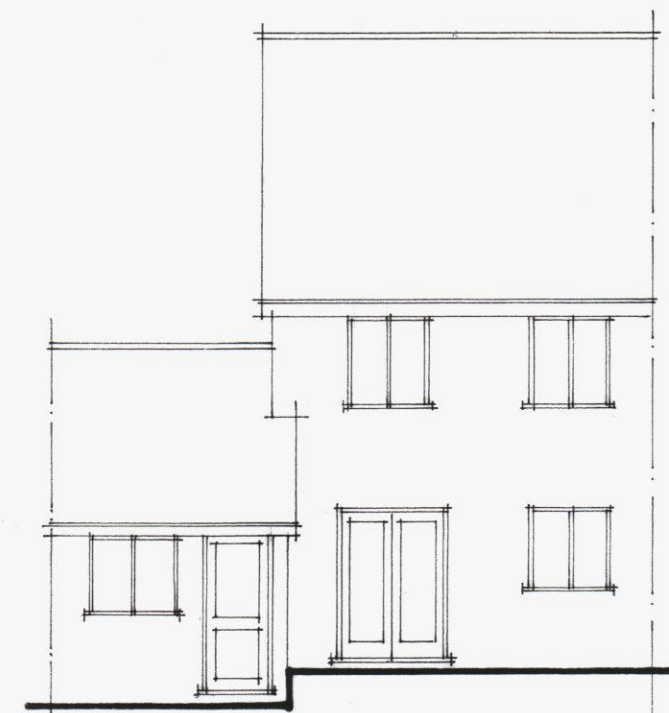


EXISTING REAR ELEVATION 1:100

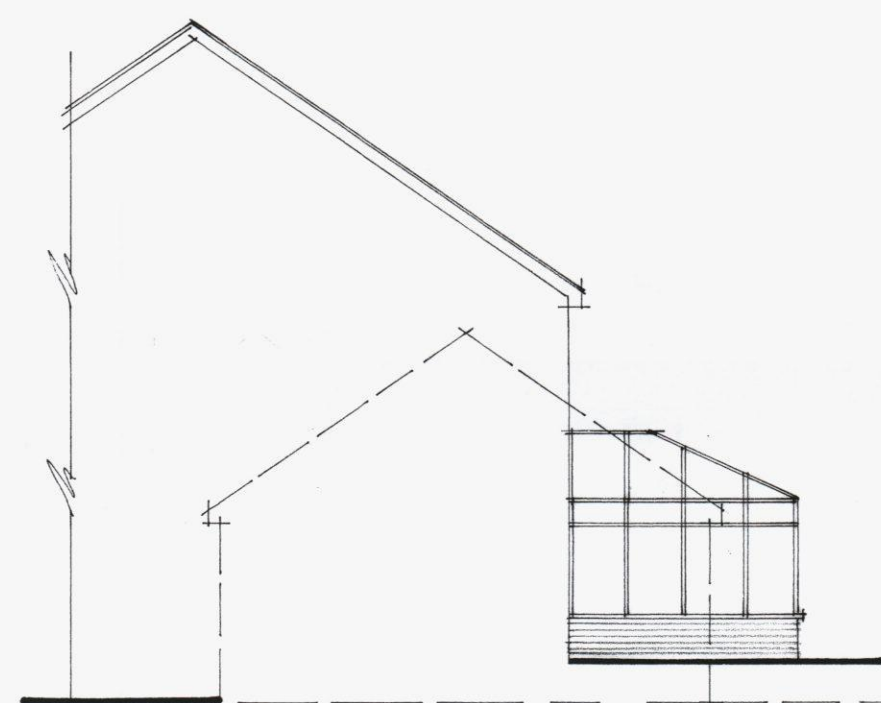

PROPOSED SIDE ELEVATION 1:100




PROPOSED REAR ELEVATION 1:100

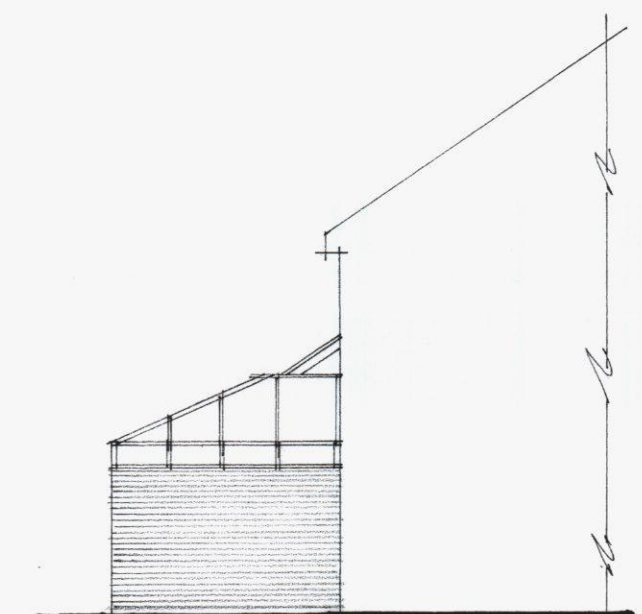

PROPOSED SIDE ELEVATION 1:100

NOTES:-
 WALLS:-
 CAVITY WALLS FACING TO MATCH EXISTING.
 WINDOWS:- UPVC TO MATCH EXISTING.
 ROOF:- TRANSLUCENT MATERIAL.

EXISTING SIDE ELEVATION 1:100

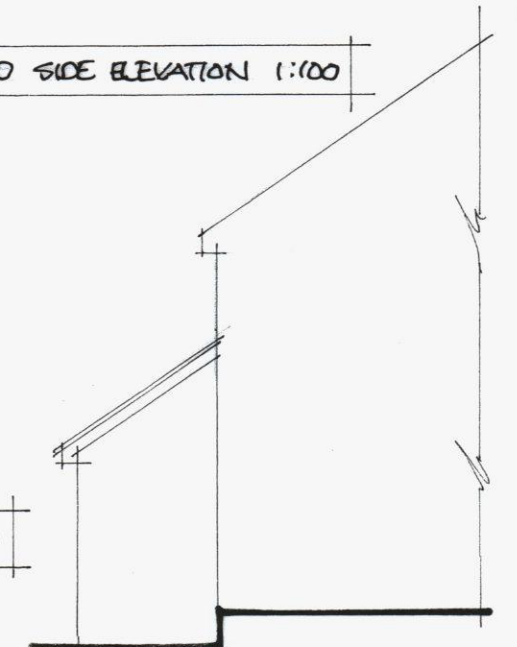

PROPOSED CONSERVATORY AT 6 SHEPHERD WAY,
 FOR MR & MRS MCLACHLAN.
 HAVANT.

Executive

RECEIVED

HAVANT BOROUGH
 COUNCIL
 22 JUN 2012