

Department of Planning and Development
Havant Borough Council
Public Service Plaza
Civic Centre Road
Havant
Hampshire
PO9 2AX



Atkins Limited
Anglo St James House
39A Southgate Street
Winchester
Hampshire SO23 9EH

Telephone +44 (0)1962 858688
Fax +44 (0)1962 810296

winchester.enquiries@atkinsglobal.com
www.atkinsglobal.com

Your Ref
APP/12/00491
Our Ref
PLAN-000484
Date
25/06/2012

Dear Sir,

Proposal: Hybrid Application: - Full planning permission for Phase 1 comprising up to 1243 sqm (gross internal) of Class B1c (light industry) and/or Class B2 (general industrial) and/or Class B8 use (storage and distribution), to include ancillary trade counters and B1a use (offices), with associated access, car parking and landscaping. - Outline planning permission for Phase 2 comprising up to 3388 sqm (gross internal) of Class B1c (light industry) and/or Class B2 (general industrial) and/or Class B8 use (storage and distribution), to include ancillary trade counters and B1a use (offices), with associated access and car parking.
Site: 4-10 Solent Road, Havant PO9 1JH.
APP/12/00491

Thank you for your letter of 29/05/2012.

Please find attached a plan of the sewer records showing the approximate position of a public sewer crossing the site. The exact position of the public sewers must be determined on site by the applicant before the layout of the proposed development is finalised.

It might be possible to divert the public sewer, so long as this would result in no unacceptable loss of hydraulic capacity, and the work was carried out at the developer's expense to the satisfaction of Southern Water under the relevant statutory provisions.

Should the applicant wish to divert apparatus:

1. The 225 mm diameter sewer requires a clearance of 3 metres either side of the sewer to protect it from construction works and allow for future access for maintenance.
2. No development or new tree planting should be located within 3 metres either side of the centreline of the public sewer
3. No new soakaways should be located within 5 metres of a public sewer.

Contd...

4. All other existing infrastructure should be protected during the course of construction works.

Alternatively, the applicant may wish to amend the site layout, or combine a diversion with amendment of the site layout. If the applicant would prefer to advance these options, items (1) – (4) above also apply.

Phase-1 & Phase-2:

Our initial investigations indicate that Southern Water can provide foul sewage disposal to service the proposed development. Southern Water requires a formal application for a connection to the public sewer to be made by the applicant or developer.

We request that should this application receive planning approval, the following informative is attached to the consent:

"A formal application for connection to the public sewerage system is required in order to service this development, please contact Atkins Ltd, Anglo St James House, 39A Southgate Street, Winchester, SO23 9EH (Tel 01962 858688), or www.southernwater.co.uk".

Our initial investigations show that there is currently inadequate capacity in the local network to provide surface water disposal to service the proposed development. The proposed development would increase flows to the public sewerage system, and any existing properties and land may be subject to a greater risk of flooding as a result.

We advise that applicant investigates alternative means for surface water disposal, considering the following options:

Discharge to an available watercourse
Discharge to soakaways

Alternatively;

If the existing development discharges surface water to the existing surface water system, then a discharge from the site may be permitted. If the applicant wishes to investigate this option, the applicant will be required to provide a topographical site survey and/or a CCTV survey showing the existing connection points, pipe sizes, gradients and calculations confirming the proposed flows will be no greater than the existing flows received by the sewer. Any excess surface water should be attenuated and stored on site. Where flow attenuation is proposed and the sewerage in question is to be offered for adoption, the sewerage undertaker should be involved in discussions with all relevant parties to agree the ownership/responsibility for the facility.

Southern Water requires a formal application for a connection to the public sewer. The applicant is advised to contact Atkins Ltd, Anglo St James House, 39A Southgate Street, Winchester, SO23 9EH (Tel 01962 858688), or www.southernwater.co.uk".

Contd...

This initial assessment does not prejudice any future assessment or commit to any adoption agreements under Section 104 of the Water Industry Act 1991.

We request that should this application receive planning approval, the following condition is attached to the consent: "Construction of the development shall not commence until details of the proposed means of foul and surface water sewerage disposal have been submitted to, and approved in writing by, the Local Planning Authority in consultation with Southern Water."

The development site is not located within Southern Water's statutory area for water supply. Please contact the relevant statutory undertaker to provide water services to this development.

Yours faithfully




David Nuttall
Senior Planning Engineer

DDTel 01962 858688

Fax 01962 810296

E mail southernwaterplanning@atkinsglobal.com

SOUTHERN WATER

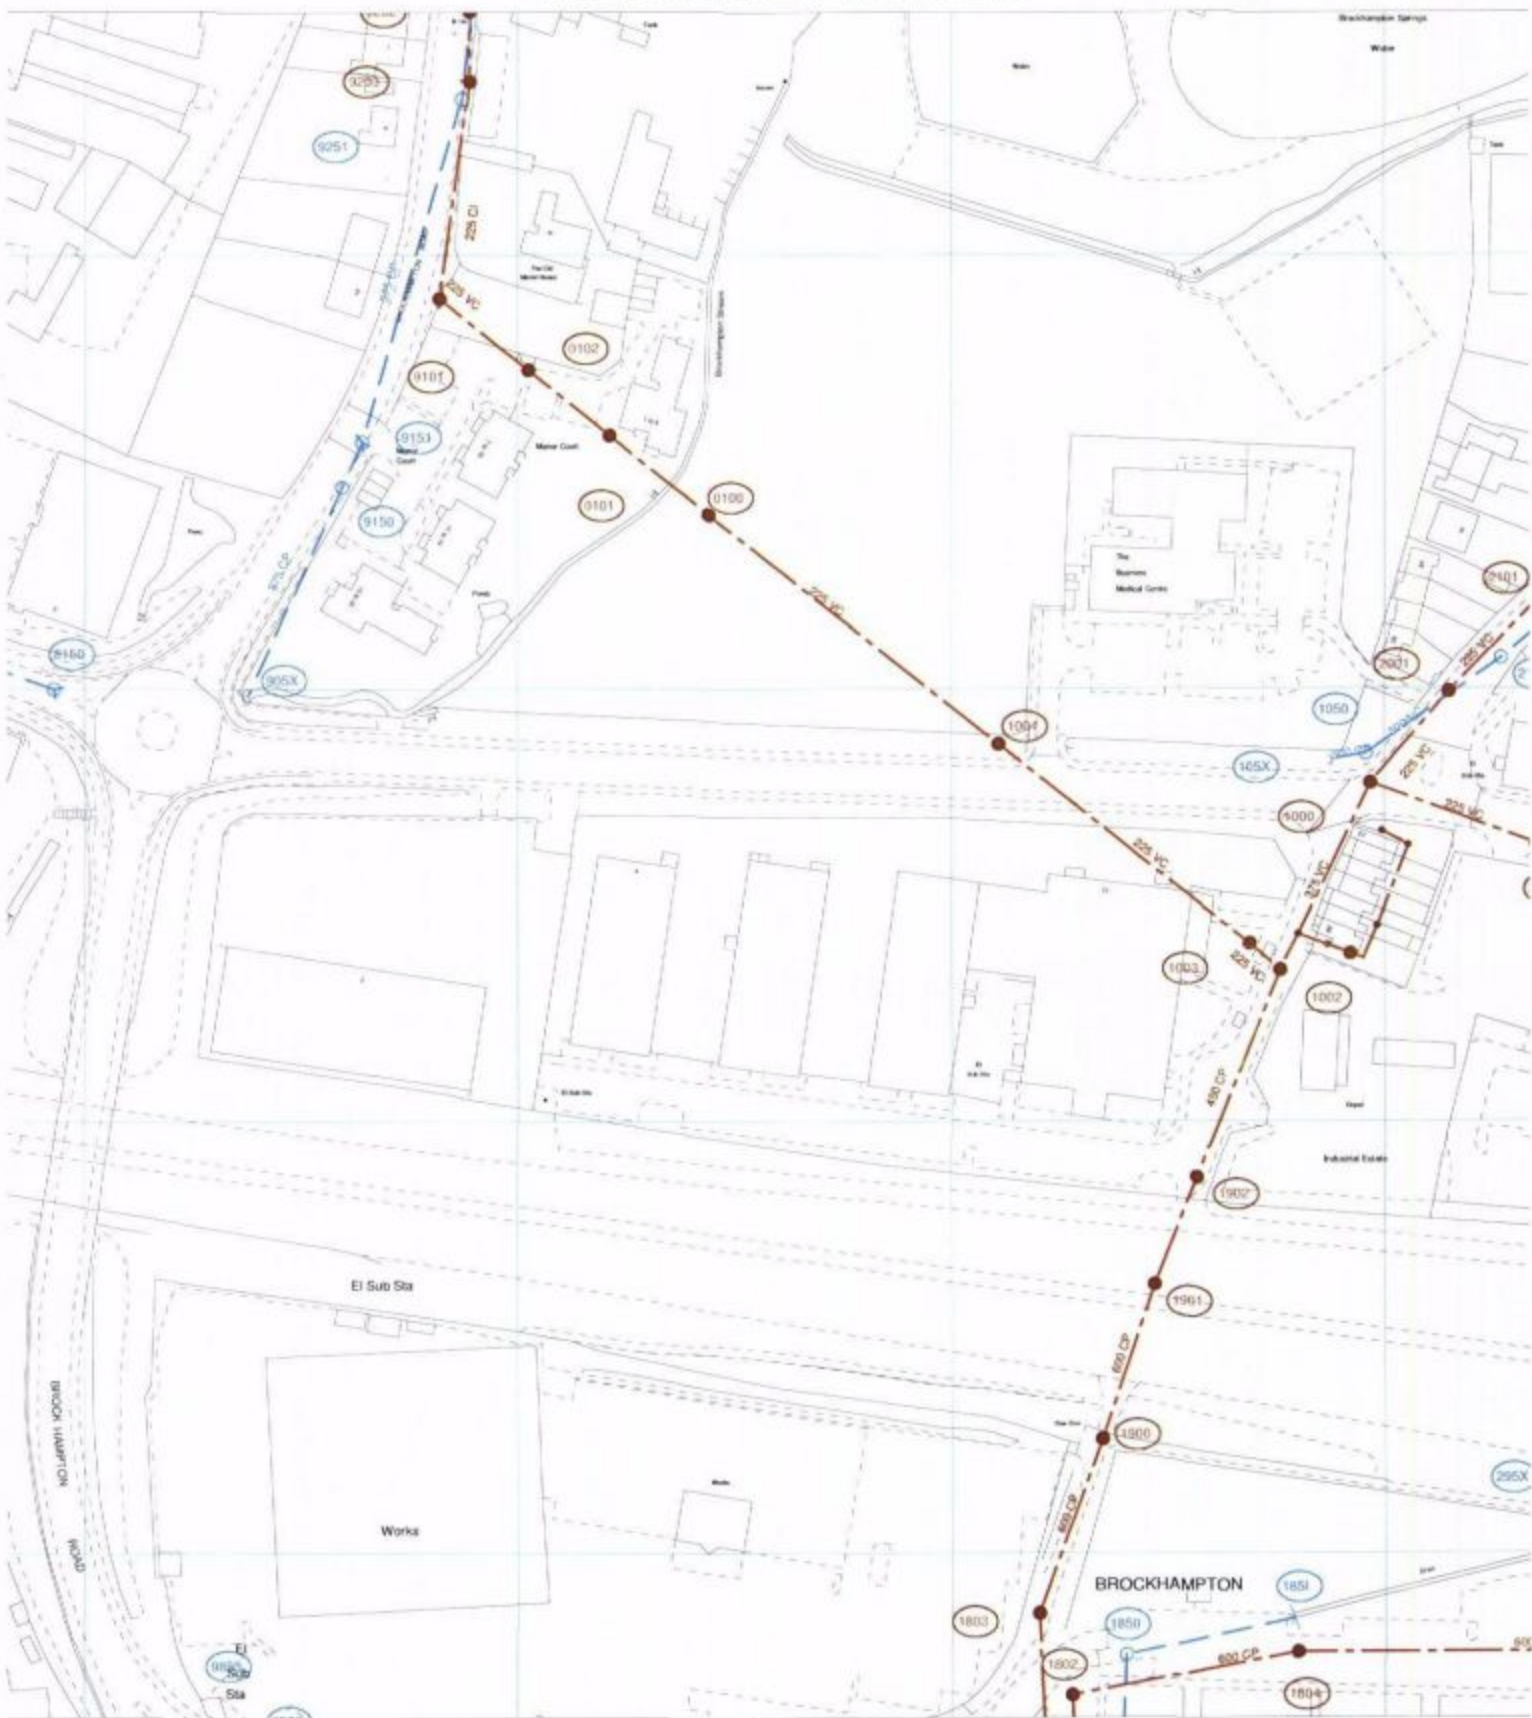

The positions of pipes shown on this plan are believed to be correct, but Southern Water Services Ltd accept no responsibility in the event of inaccuracy. The actual positions should be determined on site.

Based upon Ordnance Survey Digital Data with the permission of the controller of H.M.S.O. Crown Copyright Reserved Licence No. WU 298530

O.S. REF: SU7106SW

Scale: 1:1743

Screen Print

WARNING: BAC pipes are constructed of Bonded Asbestos Cement

WARNING: Unknown (UNK) materials may include Bonded Asbestos Cement



Printed By: banuh

Date: 7-6-2012

Southern Water MapGuide Browser

Requested By:

