
PROPOSED SINGLE STOREY SIDE ADDITION.
18, NURSERY ROAD, BEDHAMPTON, HAVANT, HANTS.

PERMIT

NOTE MECHANICAL VENT TO ENSUITE TO BE LINKED TO LIGHT SWITCH WITH OVERRUN FACILITY ALSO LEAVE 25MM GAP UNDER ENSUITE DOOR.

STUDWORK 100MMX50MM WELL BRACED TIMBER
30MM PLASTERBOARD AND SET BOTH SIDES INSERT
100MM GLASSWOOL BATTS MIN DENSITY 10KG/M3

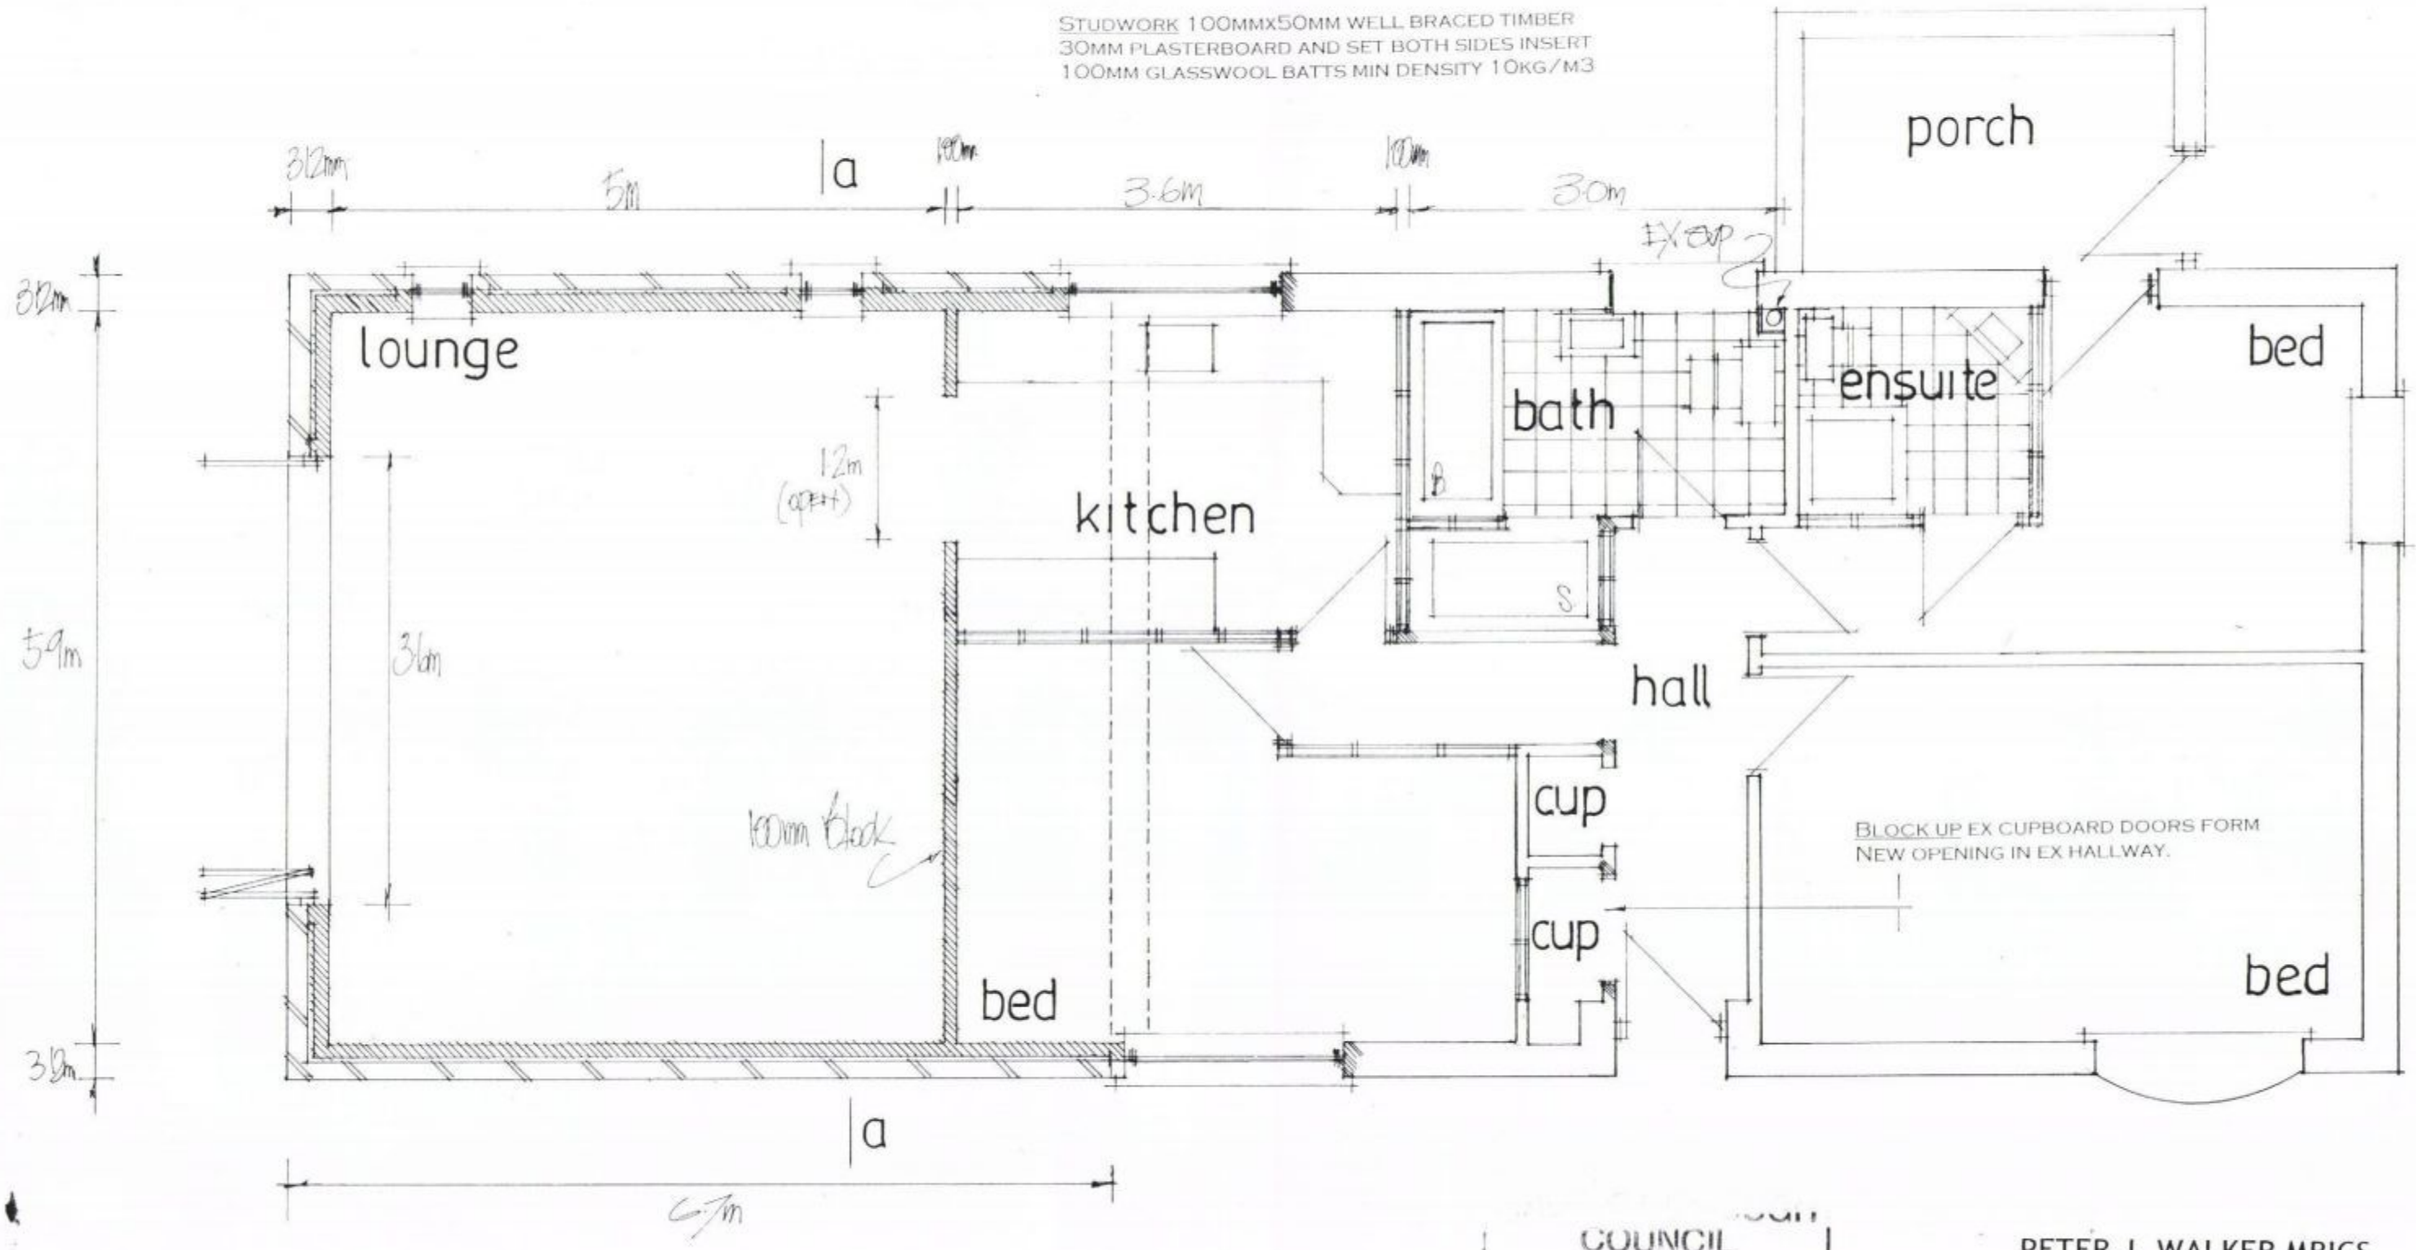

INTERNAL WALL TO HAVE FOUNDATION TO LA APPROVAL.

date oct 2011
scale 1:50

[amended dec 2012]

PROPOSED LAYOUT

COUNCIL
06 JAN 2012
RECEIVED

PETER J. WALKER MRICS
CHARTERED SURVEYOR
182 SEAFRONT, HAYLING ISLAND, HANTS
PO11 9 AN

TEL: 02392 467571