
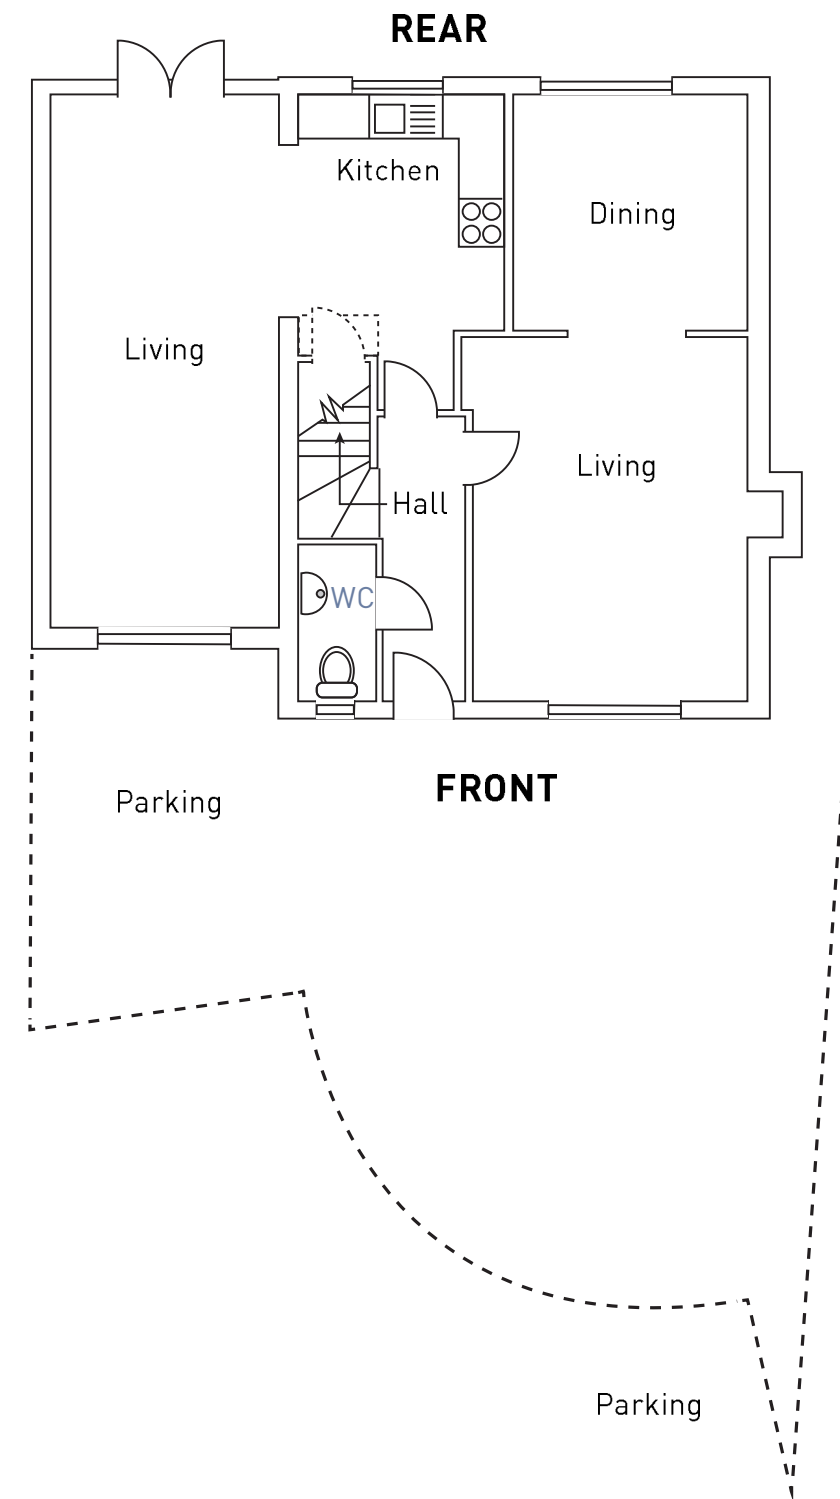


EXISTING

PROPOSED

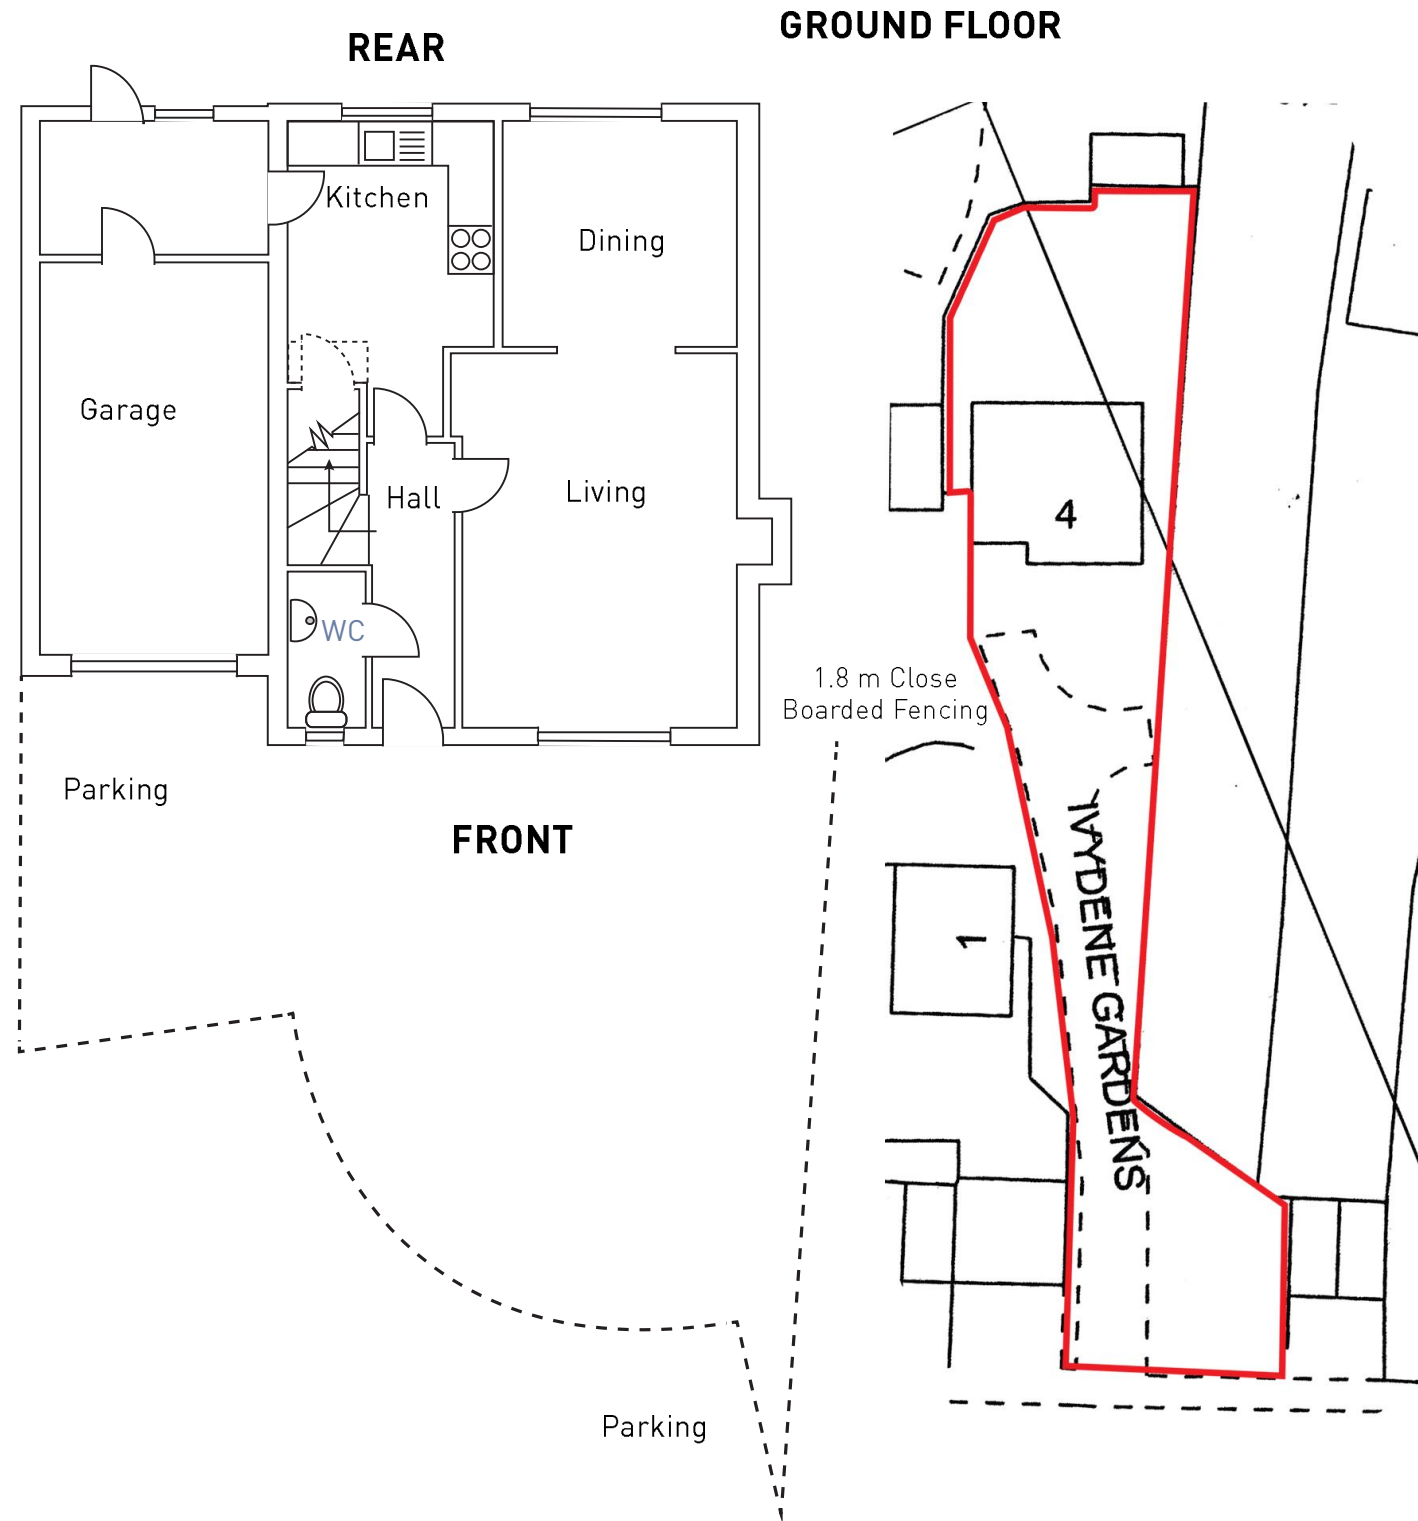

B/J C PLANNING SOLUTIONS	
m: 07966 475153	t: 023 9283 2048
e: brendan@bjcplanning.co.uk	www.bjcplanning.co.uk
4 Ivydene Gardens PO8 8NP	Scale 1:100

0m 1m 2m 3m 4m 5m 6m 7m 8m 9m 10m

North

